
CROWN COPYRIGHT. ALL RIGHTS RESERVED. LICENCE NUMBER AR 0100028422.

SHDC
Planning & Development
07 AUG 2002
Re: 0921/02

DETERMINED
PLAN

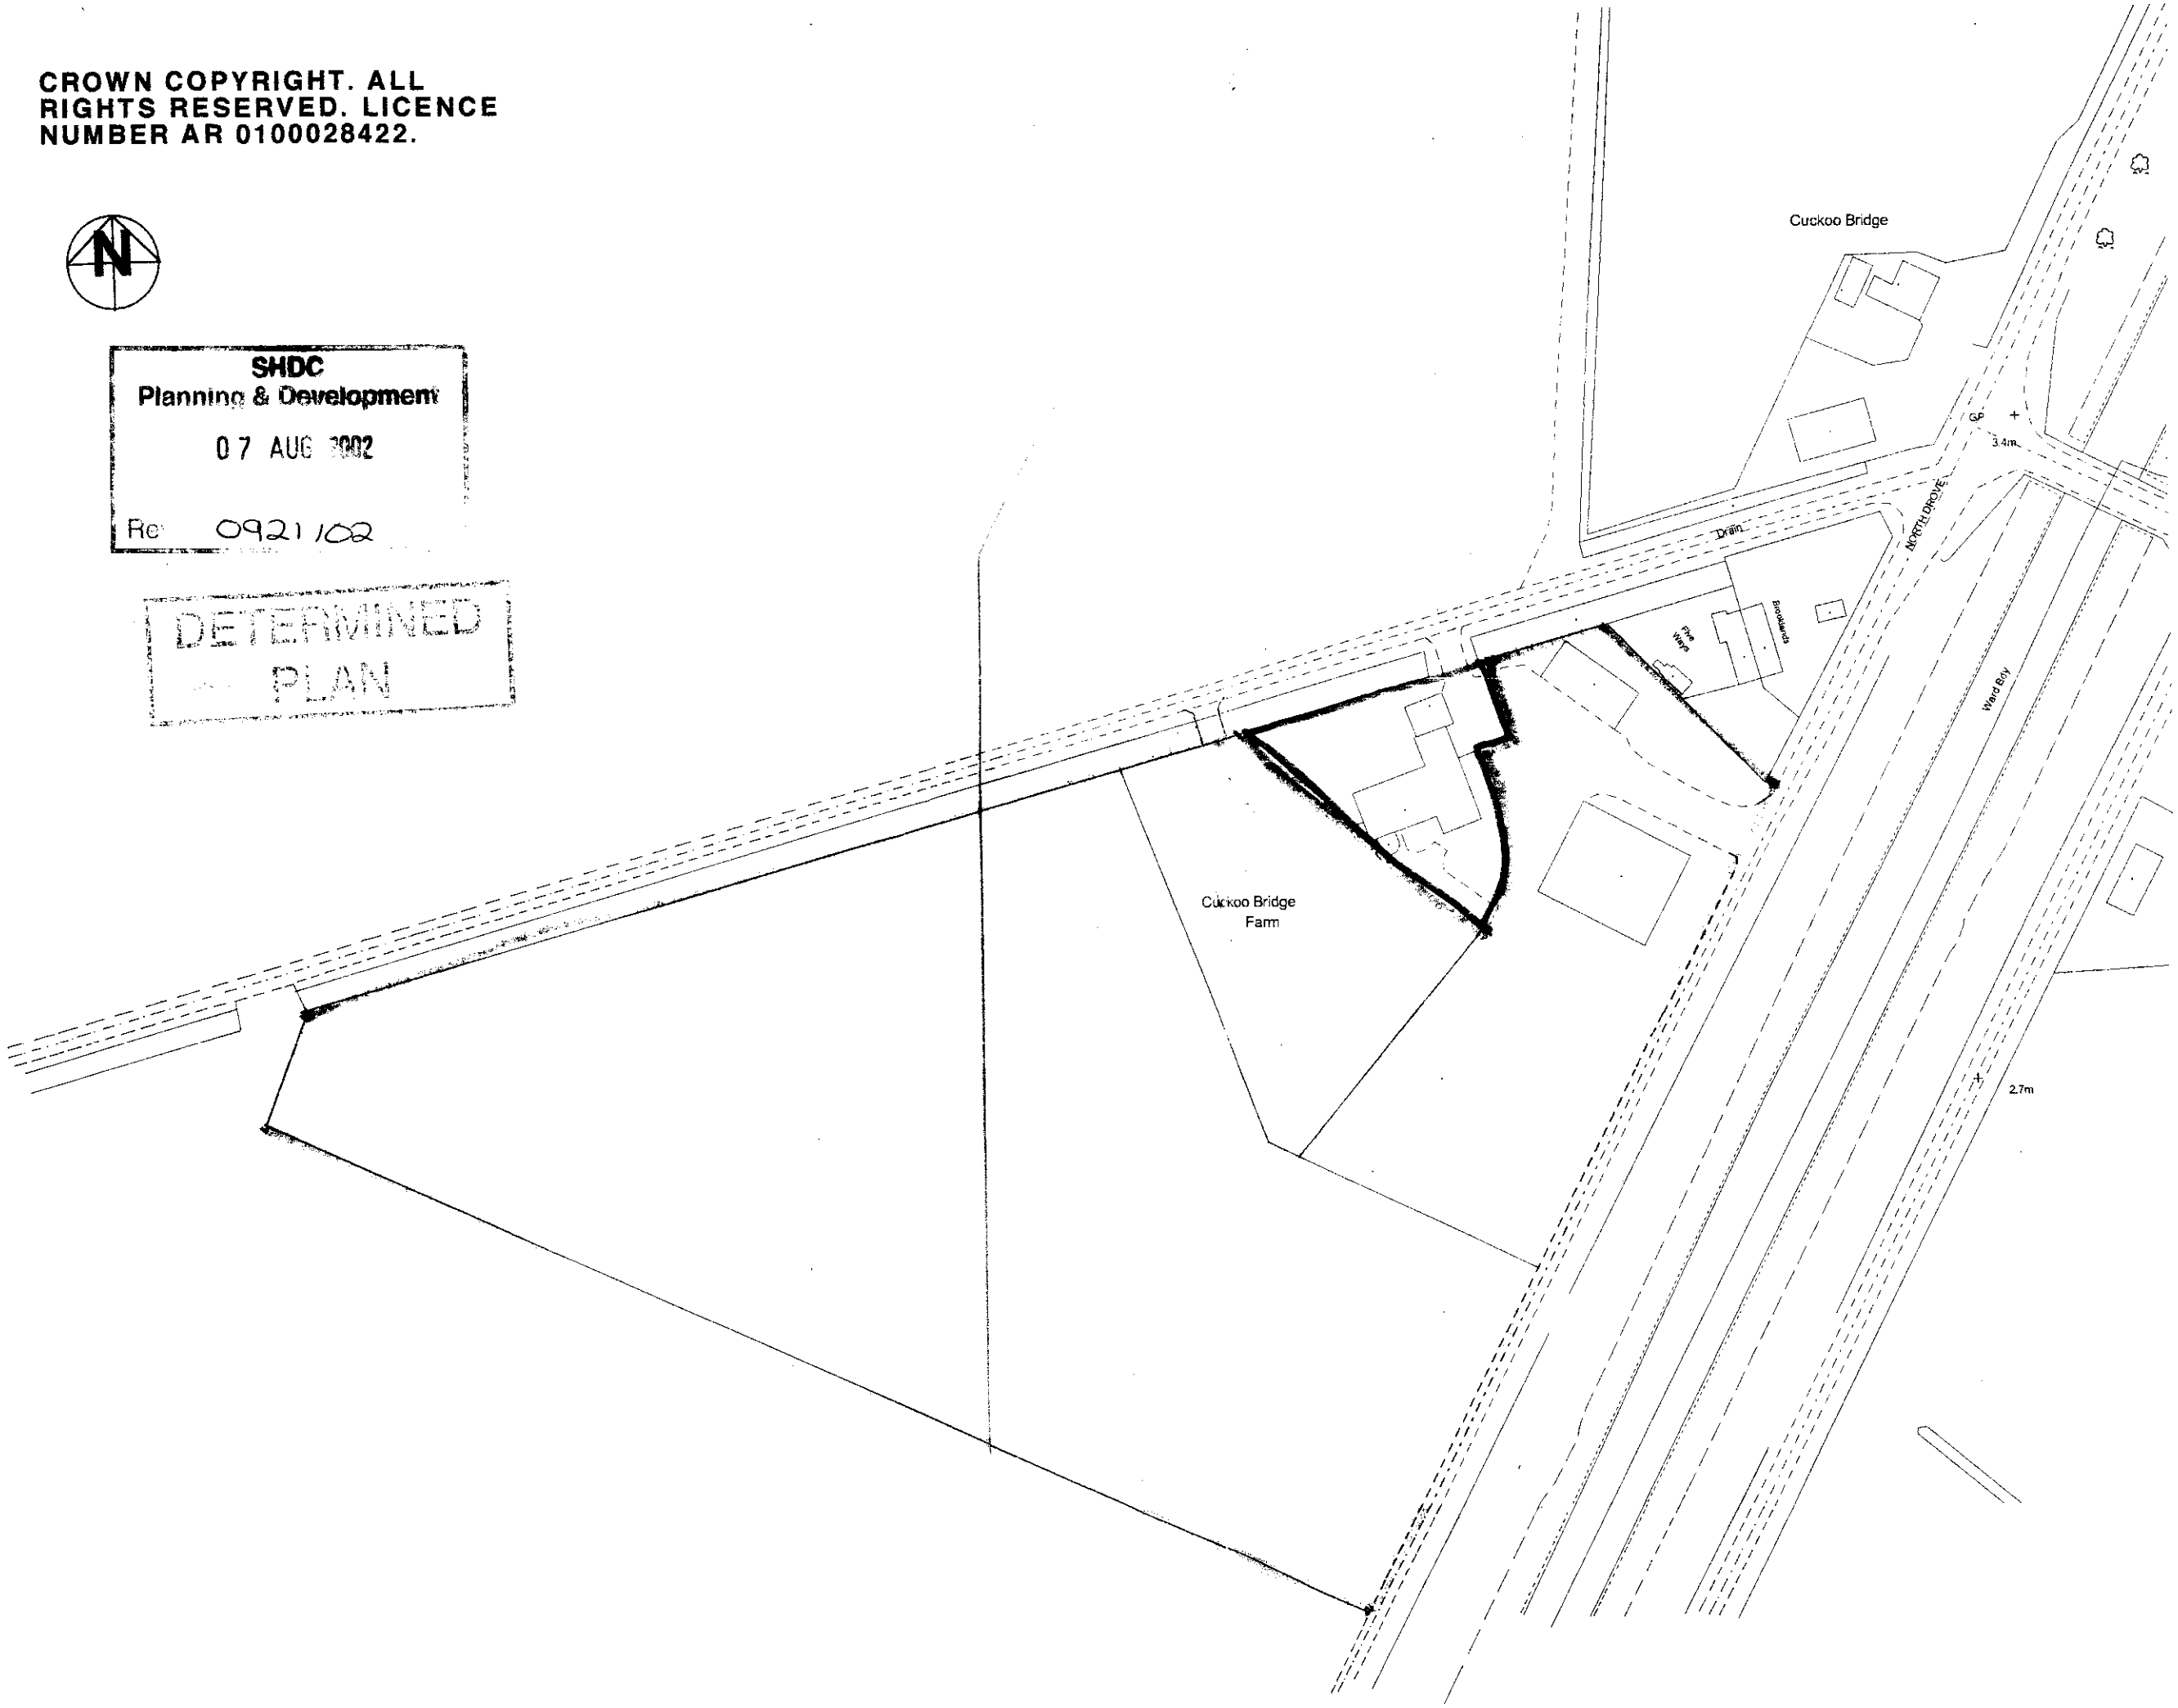

REVISIONS
A JUNE 02 LAYOUT REVISED

ALL DIMENSIONS ARE IN MILLIMETRES
DO NOT SCALE FROM THIS DRAWING
THE CONTRACTOR IS TO CHECK ALL DIMENSIONS ON SITE AND INFORM PLAN PRODUCER OF ANY DISCREPANCIES

iplan
architectural
T.D.Musgrove M.B.I.A.T
Architectural Technologist
22 Cambridge Road
Stamford
Lincolnshire
PE9 1BN
Phone 01780 767088

THIS DRAWING IS COPYRIGHT

CLIENT
MR J.M.ALLEN


JOB TITLE
PROPOSED NEW DWELLING
AT CUCKOO BRIDGE
SPALDING
LINCS

DRAWING TITLE
SITE LOCATION PLAN

SCALE 1 : 1250

DATE MAY 2002 | DRAWN TDM

DRAWING NO. 2002/27-3 | REV A

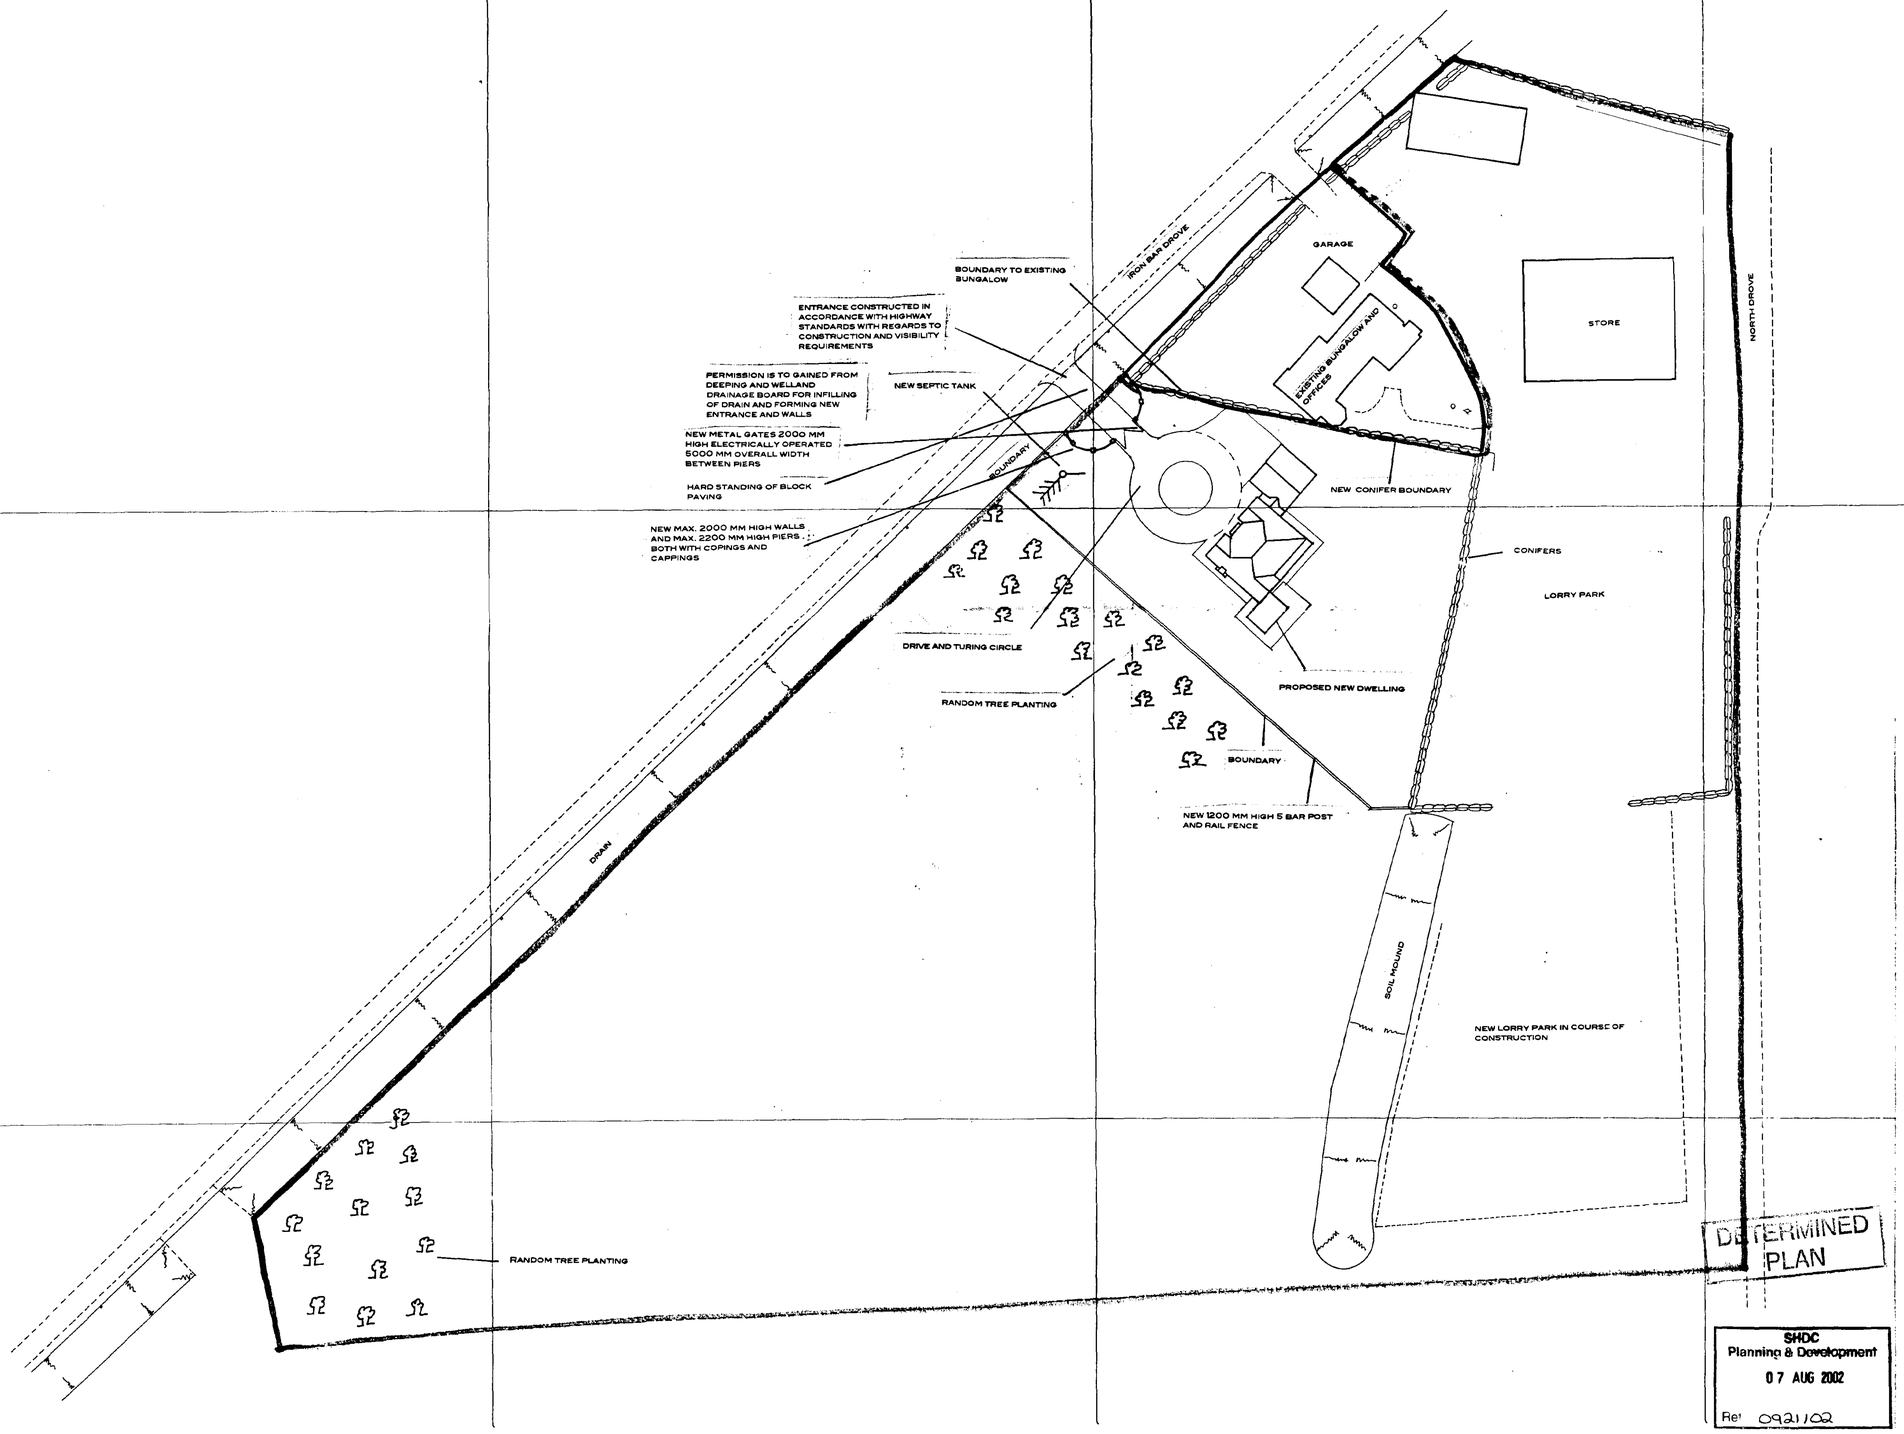

DETERMINED PLAN

SHDC
Planning & Development
07 AUG 2002
Ref 0921/02

REVISIONS	
A.	JUNE 02 LAYOUT REVISED.

ALL DIMENSIONS ARE IN MILLIMETRES
DO NOT SCALE FROM THIS DRAWING
THE CONTRACTOR IS TO CHECK ALL DIMENSIONS ON SITE AND INFORM PLAN PRODUCER OF ANY DISCREPANCIES

iplan
architectural
T.D. Musgrove M.B.I.A.T
Architectural Technologist
22 Cambridge Road
Stamford
Lincolnshire
PE9 1BN
Phone 01780 767088

THIS DRAWING IS COPYRIGHT

CLIENT
MR J.M.ALLEN

JOB TITLE
PROPOSED NEW DWELLING
AT CUCKOO BRIDGE
SPALDING
LINCS

DRAWING TITLE
PROPOSED SITE PLAN

SCALE 1 : 500

DATE MAY 2002 | DRAWN TDM

DRAWING NO. 2002/27-2 | REV A.

KEY LISTING

+9.525 GROUND LEVEL IS 9.525m
x 10 SPOTHEIGHT
BS15 SURVEY STATION

FENCE
BARBED
CHAIN LINK
CHESTNUT
BARBED WIRE
RAIL
POST + RAIL
POST + WIRE
IRON RAIL
PANEL
STAKE
WATERCOT
GATE

MANHOLES
DITCH JET
ROOF PIPE
SOIL PIPE
MISSING EYE
COVER LEVEL
INVERT LEVEL
INVERT LEVEL

TREE GIRTH CIRCUM 8.0m
SPREAD RADIUS 5m
HEIGHT 10m
SPECIES ASH
TREE STUMP GIRTH CIRCUM 8.0m

HEDGE
OUTLINE OF BUSH / HEDGE

TK TRACK
RANKING

THE DEPICTION OF A WALL, FENCE OR HEDGE DOES NOT NECESSARILY REPRESENT A LEGAL BOUNDARY. IT IS THE CLIENTS RESPONSIBILITY TO CONFIRM LEGAL BOUNDARIES WITH THE VENDOR.

ROAD EDGE (NON HEDGED)
FP FOOT PATH
BCFP BACK EDGE FOOTPATH

GULLY
KERB OUTLET

LP LAMPPOST
BOL BOLLARD
TS TRAFFIC SIGNAL
RE ROAD EDGE
BCN BOLLARD BEACON
HB HOLLY BUSH
GB GRASS BANK
CB CRASH BARRIER
KER KERBS
BS BUS STOP

RW WALL BRICK
SW STONE
CW CONCRETE
EW EARTH
RW RETAIN

CB BT CALL BOX
CI BT CHAMBER GROUND BOX
DP BT DISTRIBUTION POINT
TP BT TELEGRAPH POLE
CATV CABLE TELEVISION
EP ELECTRICITY POLE
EB ELECTRICITY GRANGLE
EB EARTH BOX
GAS GAS
FH FIRE HYDRANT
FHWP FIRE HYDRANT W/POST
WV WATER VALVE
WSV WATER STOP VALVE
SV STOP VALVE
SVWP STOP VALVE W/POST
MTR METER
SO SOIL VENT/ORIFICE SERVICE
TSCB TRAFFIC SIGNAL CNTL BOX

9000 10000 11000
2100N 2000N 1900N

CONIFERS
NORTH BRIDGE
CAR PARK
GARAGE
STORE
EXISTING BANGALO AND OFFICES
CONIFERS
CONIFERS
IRON RAIL
CONIFERS
LORRY PARK
SCULPTED
CONIFERS
CONIFERS
NEW LORRY PARK IN COURSE OF CONSTRUCTION
SOIL MOUND
POST

LEVELS RELATED TO MANHOLE COVER IN GARDEN ASSUMED VALUE 10.00 METRES

DETERMINED PLAN

SHDC
Planning & Development
07 AUG 2002
Ref 0921/02

Roy Roberts F.Inst.C.E.S.
Land Surveyor
26 Eastgate, Deeping St James
Peterborough. PE6 8HJ
Telephone 01778 342755

JOB TITLE
SITE SURVEY
CUCKOO BRIDGE
SPALDING

SCALE 1/500
DATE 17/05/02
DRAWING NUMBER 2002/27-4
CLIENT L & M TRANSPORT