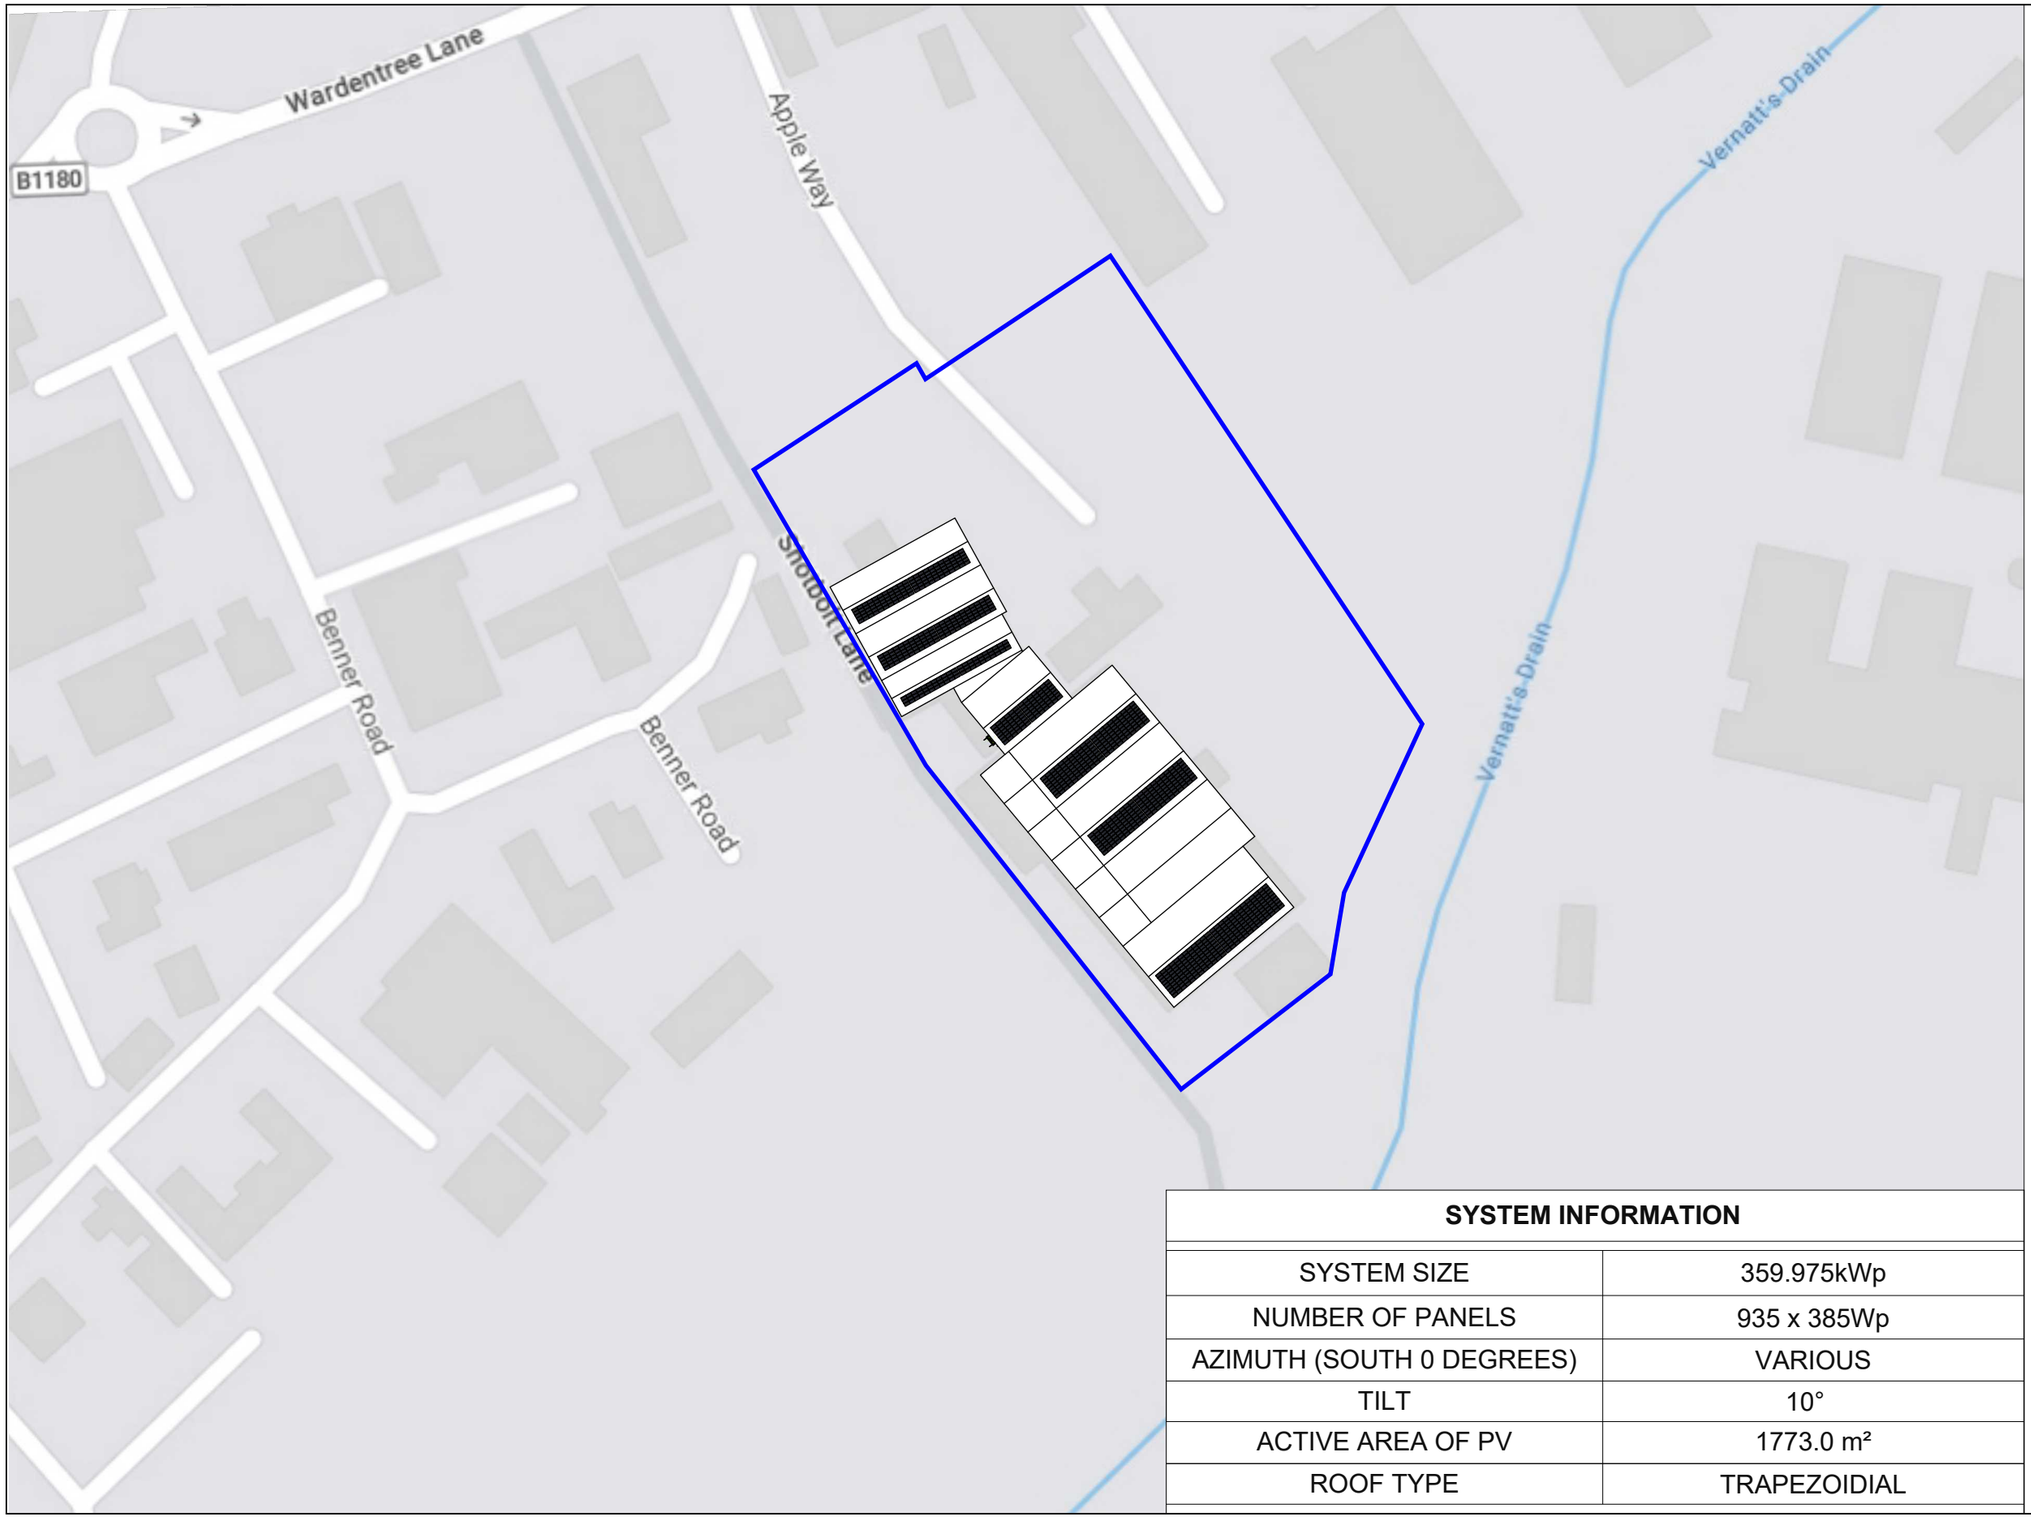


Address :
Apple Way, Industrial Estate, Pinchbeck, PE11 3BB

Grid Reference

TF 25689 24941

Grid Reference (6 figure)

TF256249

X (Easting) : Y (Northing):

525689

324941

Latitude : Longitude :

52.807381

-0.13682589

SITE BOUNDARY

N
W
E
S

1:2000@A3

SYSTEM INFORMATION	
SYSTEM SIZE	359.975kWp
NUMBER OF PANELS	935 x 385Wp
AZIMUTH (SOUTH 0 DEGREES)	VARIOUS
TILT	10°
ACTIVE AREA OF PV	1773.0 m²
ROOF TYPE	TRAPEZOIDIAL

DRAWING STATUS	DD/MM/YY
ISSUED FOR INFORMATION	
ISSUED FOR TENDER	
ISSUED FOR COMMENT	
ISSUED FOR APROVAL	01/08/2021
ISSUED FOR CONSTRUCTION	
ISSUED AS INSTALLED	

	REVISIONS	
	DD/MM/YY	REMARKS
1	__/__/__	...
2	__/__/__	...
3	__/__/__	...
4	__/__/__	...
5	__/__/__	...

Watt Energy Saver

WORLDWIDE FRUIT

SITE PLAN

DRAWN BY TS | CHECKED BY

E-40-01

EQ 3632