

Contractor to check all Dimensions on site prior to ordering materials / commencing work.Do Not Scale from this Drawing - If in doubt then please ask


Floor Area = 165m²

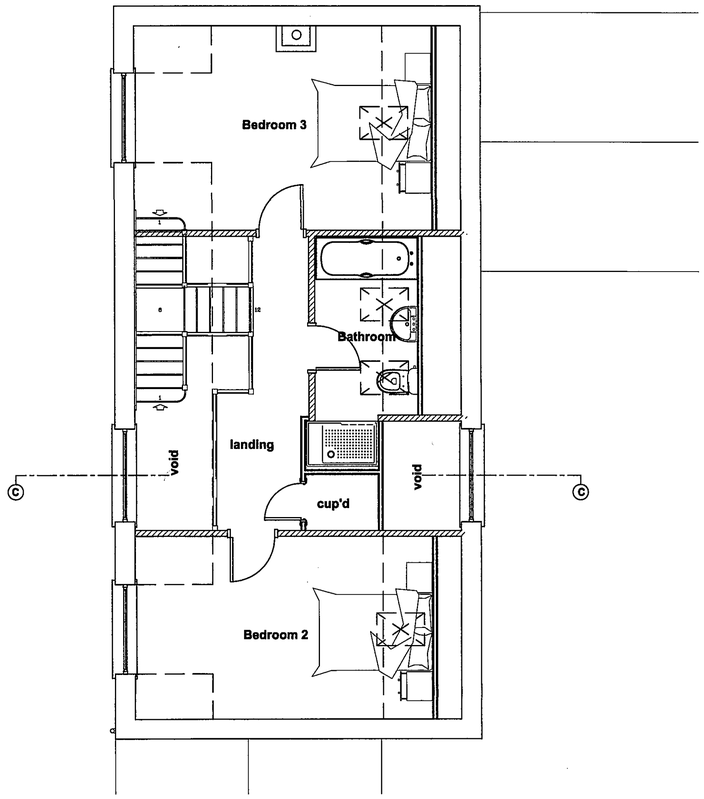


Proposed First Floor Layout
Scale 1:50

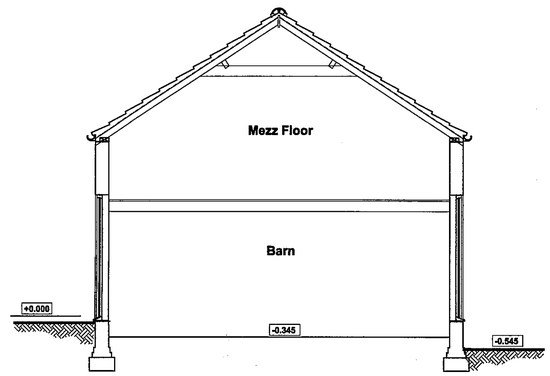


Proposed Section
Scale 1:50

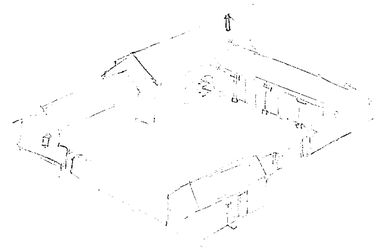


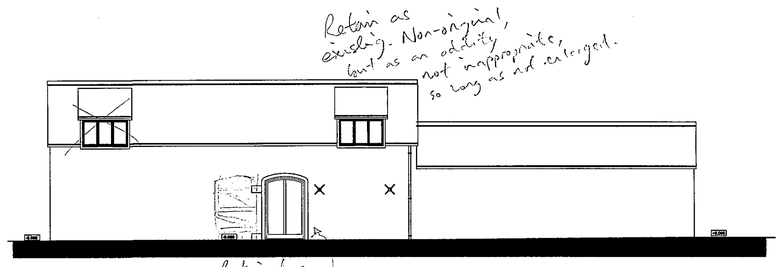

Proposed Front Elevation
Scale 1:100

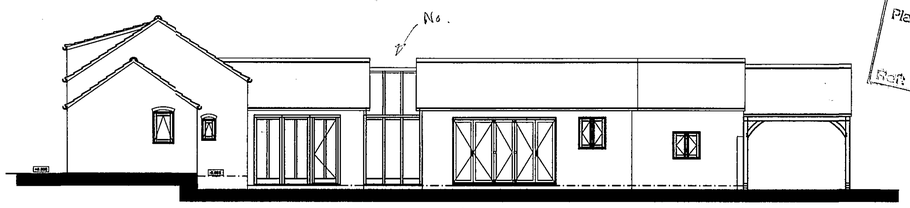


Proposed Side Elevation
Scale 1:100

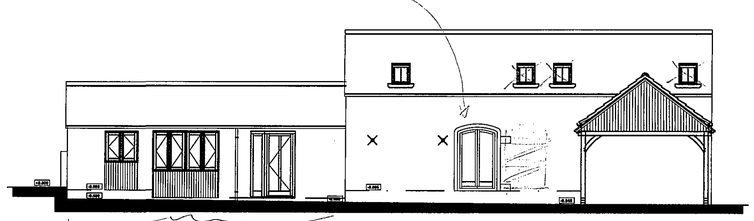

Proposed Rear Elevation
Scale 1:100

Poor

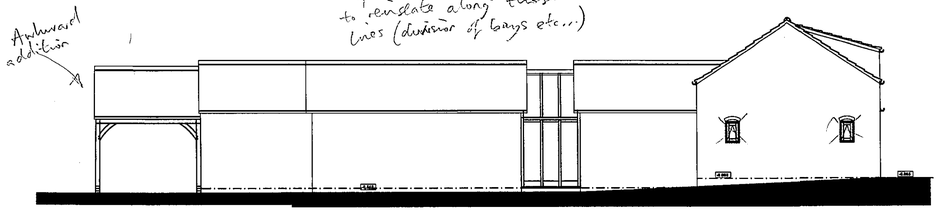

Proposed Side Elevation
Scale 1:100

SUPERSEDED

SHDC Planning & Development
2 1 AUG 2008
Ref: 0928/08

FILE COPY

Client :
Mr Ryle
Slipe Drove
West Pinchbeck
Spalding
PE11 3QF

Site :
Proposed Barn Conversion

Drawing Title
Proposed Floor Plans

remway Design Ltd
2nd Floor - 5B Sheepmarket
Spalding
P E 1 1 1 B H
Tel : 01775 768 921
e-mail: enquiries@remwaydesign.co.uk

Jul 08 | Scale : As Noted

1626 - 04

PLEASE NOTE:
Due to areas of the structure being covered, unexposed or otherwise inaccessible the notes / specifications of existing materials are subject to confirmation of site when it is feasible to expose the relevant areas of construction.