

Contractor to check all Dimensions on site prior to ordering materials / commencing work.Do Not Scale from this Drawing - If in doubt then please ask

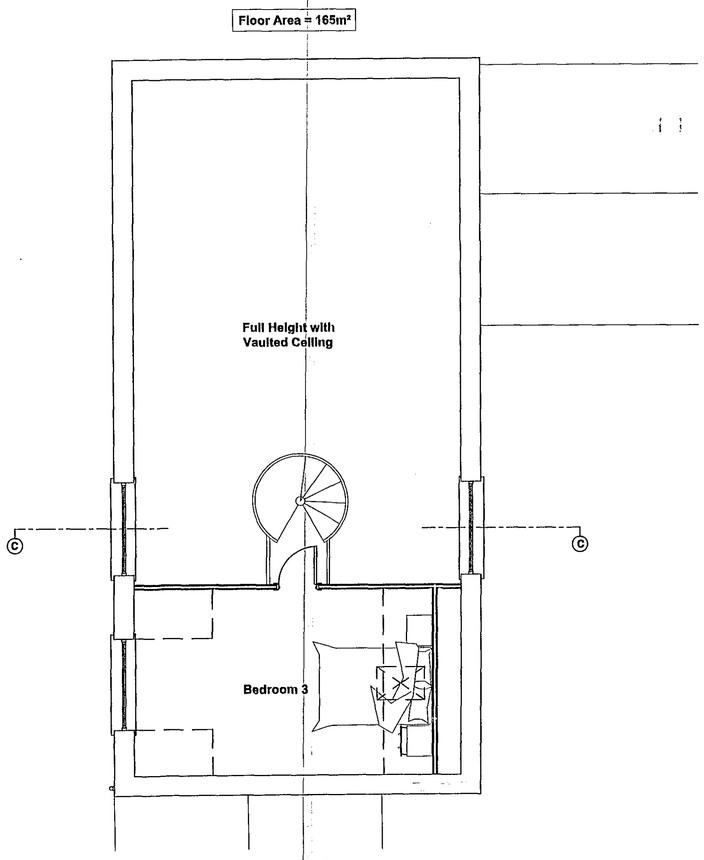

Proposed First Floor Layout
Scale 1:50

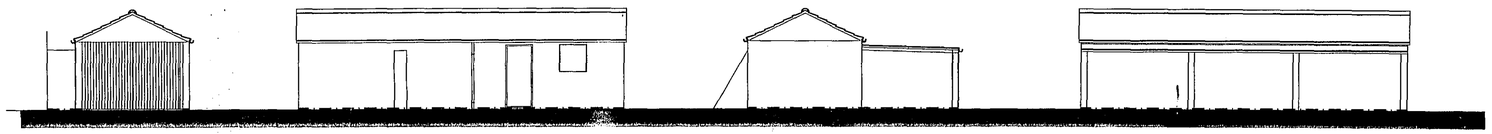


Existing Side Elevation
Scale 1:100

Existing Rear Elevation
Scale 1:100

Existing Side Elevation
Scale 1:100

Existing Front Elevation
Scale 1:100

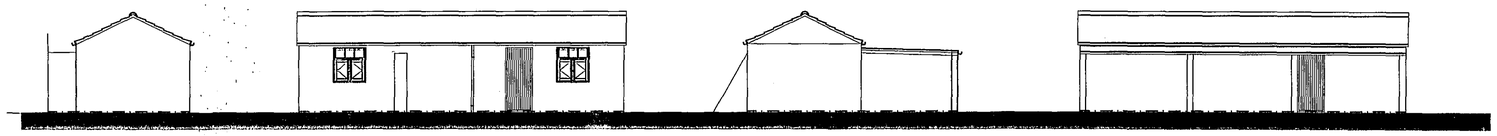


Proposed Side Elevation
Scale 1:100


Proposed Rear Elevation
Scale 1:100

Proposed Side Elevation
Scale 1:100


Proposed Front Elevation
Scale 1:100

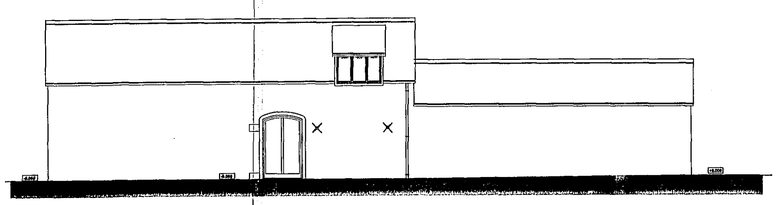


Proposed Front Elevation
Scale 1:100

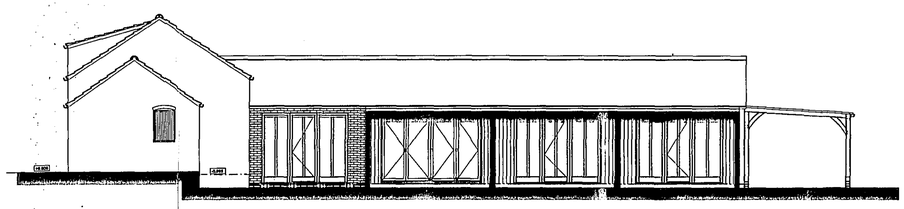

Proposed Side Elevation
Scale 1:100

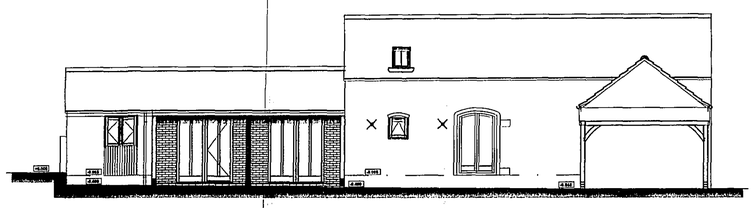

Proposed Rear Elevation
Scale 1:100

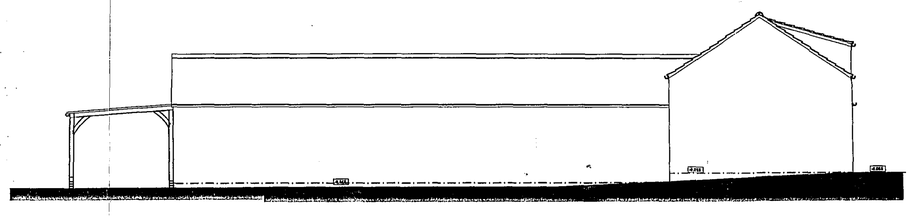

Proposed Side Elevation
Scale 1:100

SHDC
Planning & Development
03 DEC 2008
Ref: 1228/08

rev "B" - 03.12.08 - Amended to suit the Planning dept's comments

rev "A" - 07.11.08 - Amended to suit the Planning dept's comments

Client :

Mr Ryle
Slipe Drove
West Pinchbeck
Spalding
PE11 3QF

Site :

Proposed Barn Conversion

Drawing Title

Proposed Floor Plans

romway Design Ltd
2nd Floor - 5B Sheepmarket
Spalding
PE11 1BH
Tel : 01775 768 921
e-mail: enquiries@romwaydesign.co.uk

Jul 08 | Scale : As Noted

1626 - 04 "B"

PLEASE NOTE:
Due to areas of the structure being covered, unexposed or otherwise inaccessible the notes / specifications of existing materials are subject to confirmation of site when it is feasible to expose the relevant areas of construction.