Peter

from MVS

Peete - Isle

an amendment

leave

12-6.


P. PETTIT
THE OLD CHAPEL
MONEY BRIDGE LANE

A2



existing door existing window.
W.D/

PROPOSED WEST ELEVATION

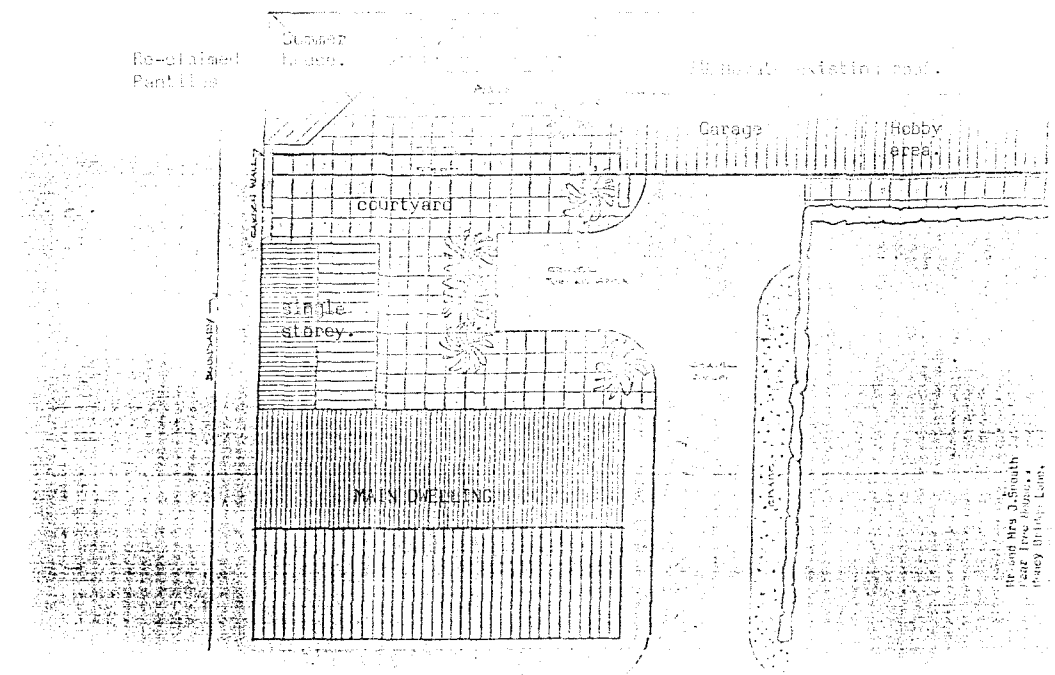


4'6" from front of
building to kerb or road.

Scheme agreed with Client
prior to first Planning Application.

Only submitted previously on Block Plan

09144/94

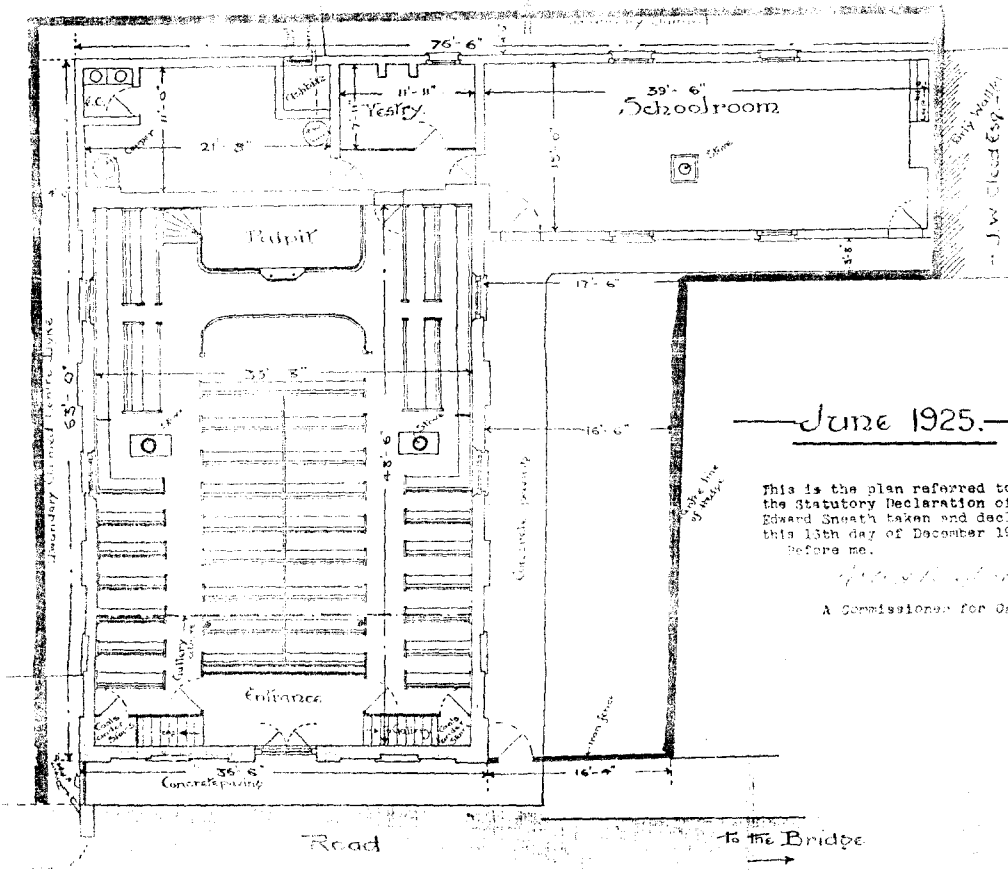
76'-6"
39'-6"
Schoolroom
Vestry
11'-11"
21'-8"
Pulpit
33'-5"
17'-6"
16'-6"
63'-0"
Gallery
Entrance
36'-6"
Concrete paving
16'-4"
Road
To the Bridge
June 1925.
This is the plan referred to
the Statutory Declaration of
Edward Smeath taken and decl
this 15th day of December 19
Before me.
A Commissioner for Oa

0944/97

FOUNDATION & DRAINAGE PLAN

WD/3

Site Boundary

Site Boundary

Lightweight Framed Partition

Store

Utility

Garage

Lightweight Framed Partition

Store

CHANGED POSITION OF GARAGE DOORS

Up and over garage door

Up and over garage door

Store access with pass door

Oil Tank

Structure fireproofed round oil tank

Surface water drainage

Inspection Chamber

COURTYARD

Inspection Chamber

Foul drainage

10290

3500

Boiler

2690

7400

Sitting

Kitchen

570

2565

250x150 oak beam

250x150 oak beam

250x150 oak beam

Lounge

3100

Hall

Dining

3318

250x150 oak beam

Soakaway

Effluent treatment plant

Surface water drainage

XXXXXX

3ft.

POSSIBLE TO PROTECT E.T. PLANT

Mild steel railings

SHDC Planning & Development 12 JUN 2003 09/44/97

SHDC Planning & Development 06 JUN 2003 0944/97


A2

PROPOSED COURTYARD WALL.


XXX NEW BOUNDARY. PROPOSED WALL.

Money Bridge Lane

This drawing is produced for the purposes of Planning Permission only.

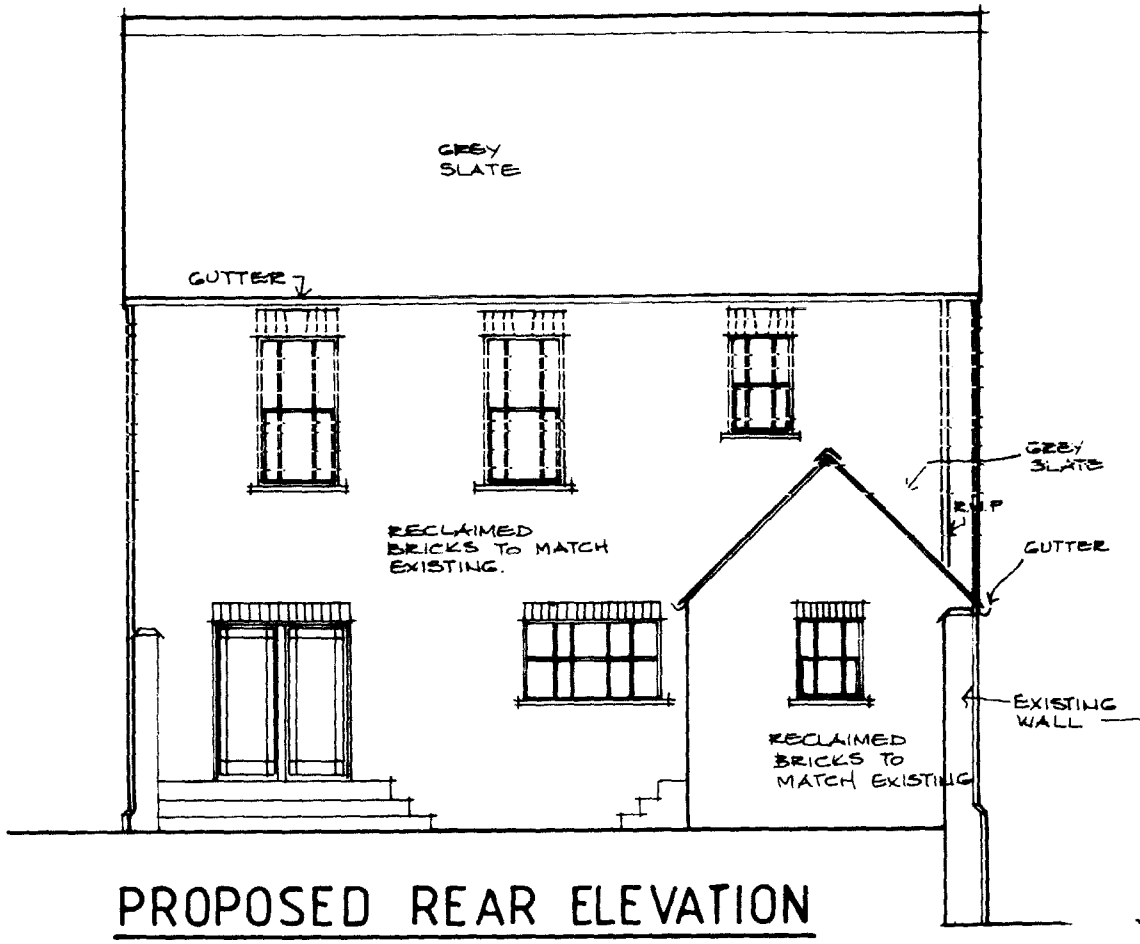



PROPOSED REAR ELEVATION

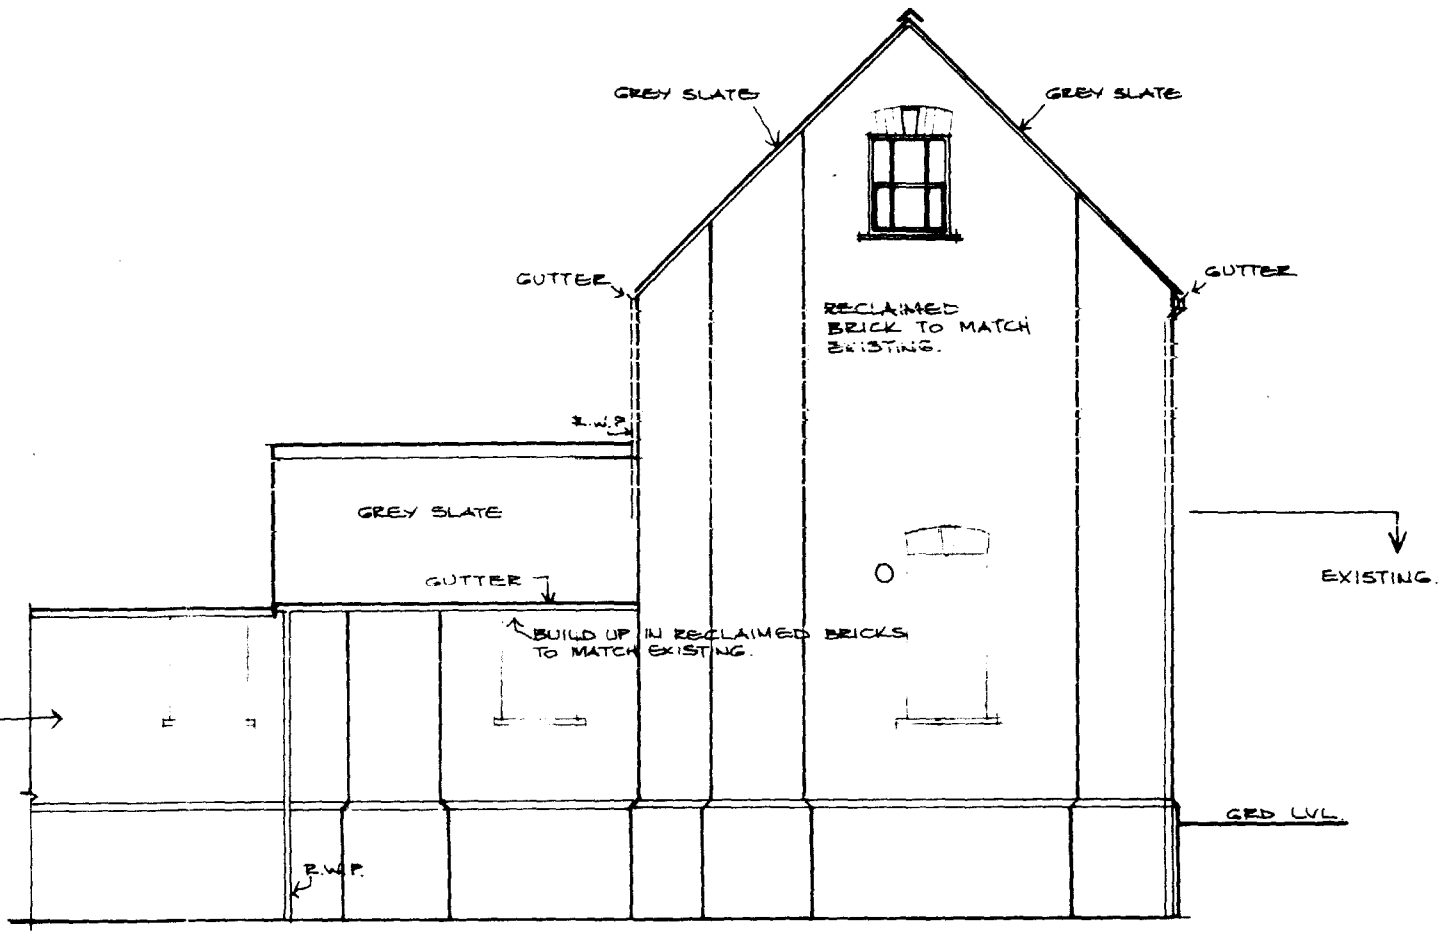

PROPOSED SIDE ELEVATION

R.WATER AS EXISTING INTO DYKE.

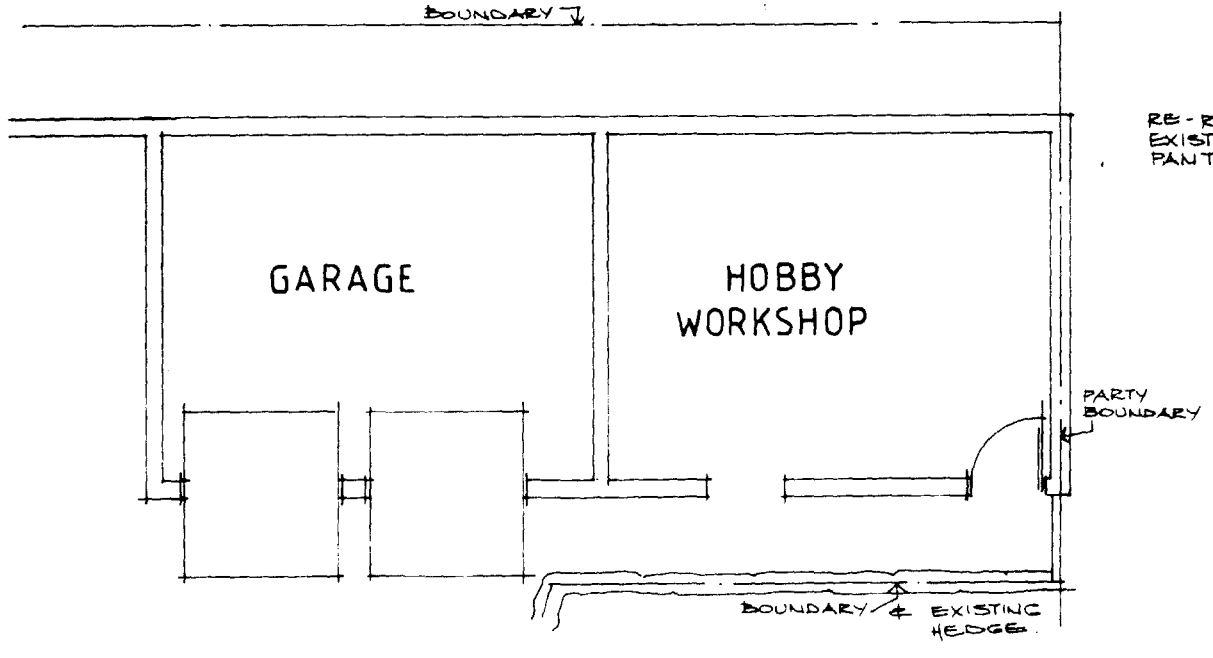

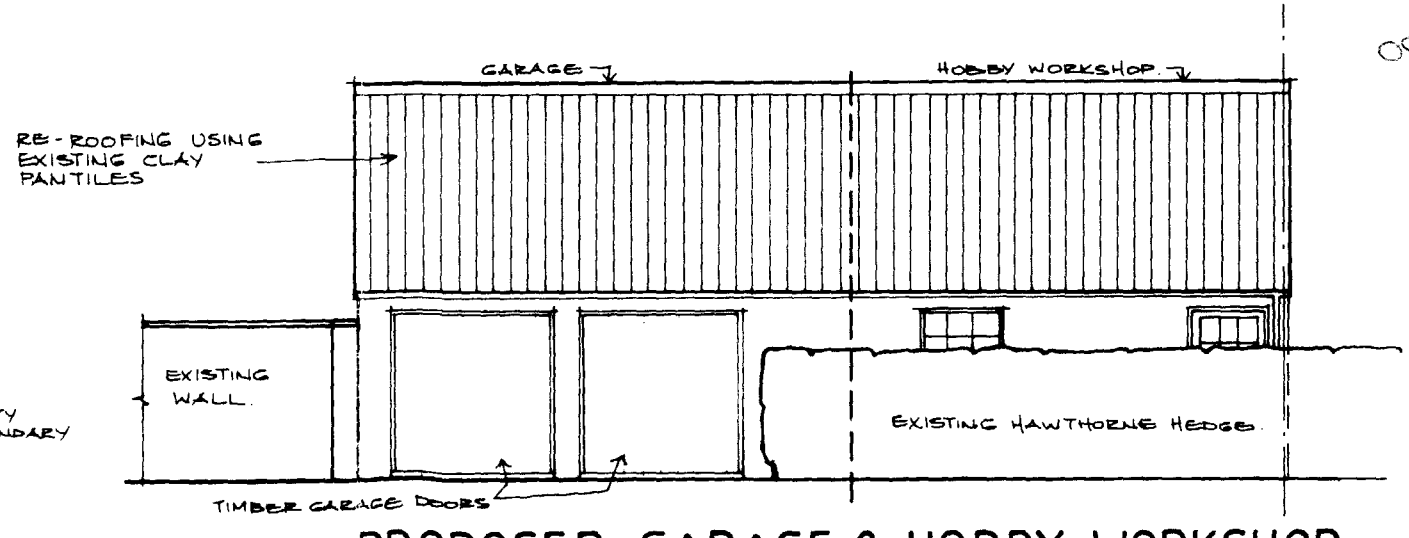

PROPOSED GARAGE & HOBBY WORKSHOP

THIS BUILDING IS EXISTING, PROPOSED CONVERSION.

09444/94

Proposed Change of Use.
Livestock Shelter to
Residential Dwelling.
for
Mr and Mrs J.Sneath.
Pear Tree House,
Money Bridge Lane,
Money Bridge,
West Pinchbeck,


Scale: 1:100
Date : June,97.
DRG.NO. 95/0005

This drawing is produced for the purposes of Planning Permission only.




NOTE:
BRICKWORK DETAIL OVER WINDOW HEAD AT GROUND FLOOR LVL. TO BE REPEATED OVER FIRST FLOOR WINDOWS.

PROPOSED FRONT ELEVATION

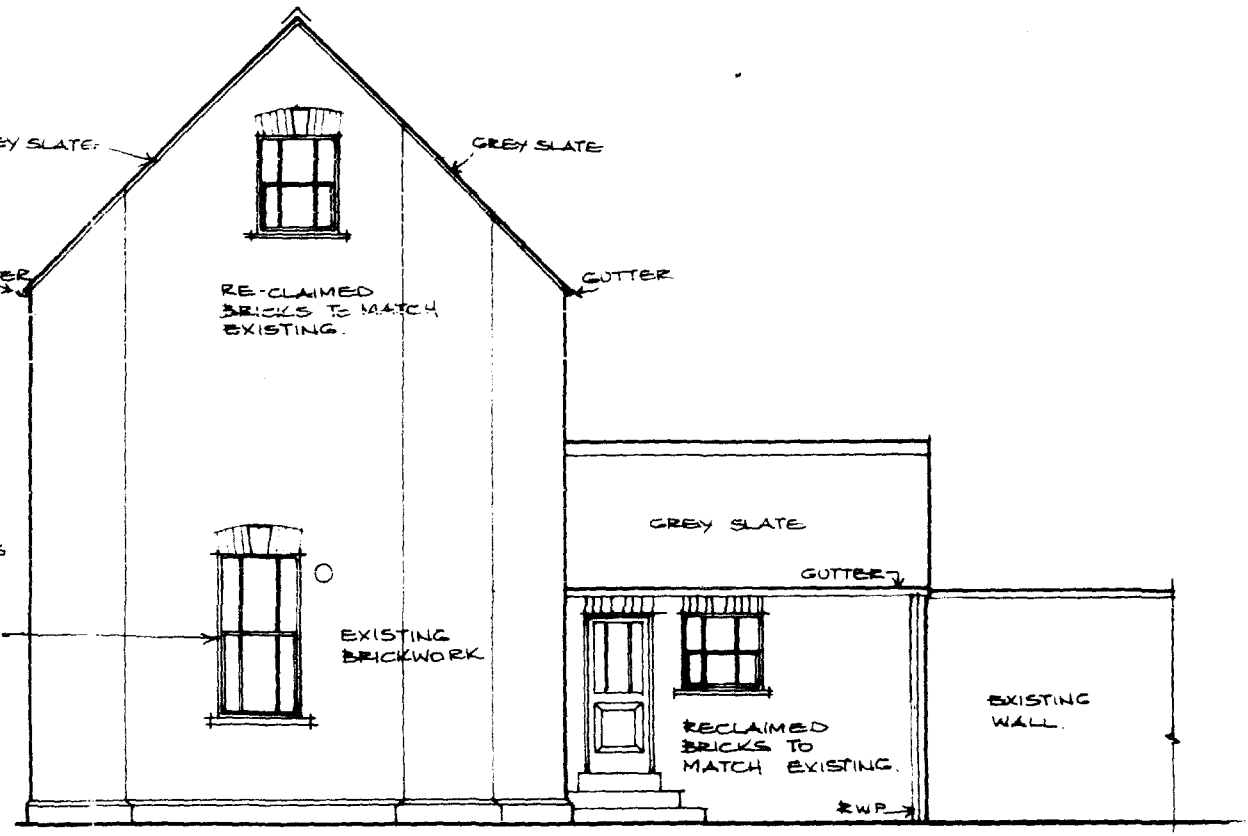

NOTE:
A RESTORATION PROGRAMME FOR ALL EXISTING BRICKWORK WILL BE REQUIRED.

PROPOSED SIDE ELEVATION

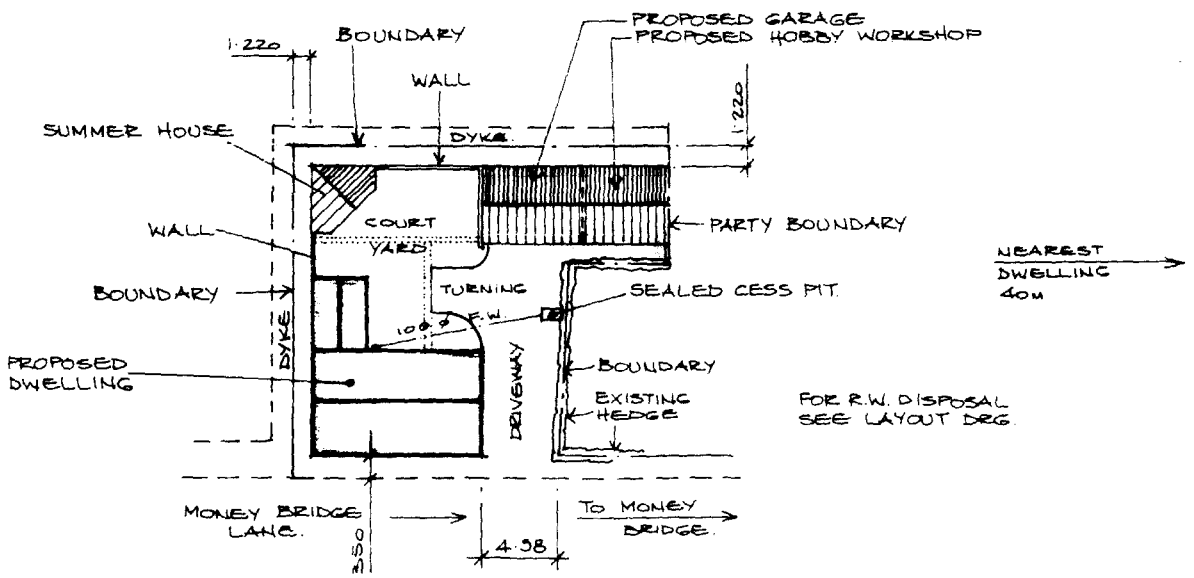

0944/97

Proposed Change of Use.
Livestck Shelter to
Residential Dwelling.
for
Mr and Mrs J.Sneath.
Pear Tree House,
Money Bridge Lane,
West Pinchbeck,
Spalding.

Scale:1:100
Date :June,97


DRG.NO. JS/CU.02

This drawing is produced for the purposes
of Planning Permission Only.


Proposed Change of Use.
Livestock Shelter to
Residential Dwelling.
for
Mr and Mrs J.Sneath
Pear Tree House,
Money Bridge Lane,
Money Bridge,
West PInchbeck,
Spalding.

Scale: 1:100
Date : June,97

EXISTING FRONT ELEVATION

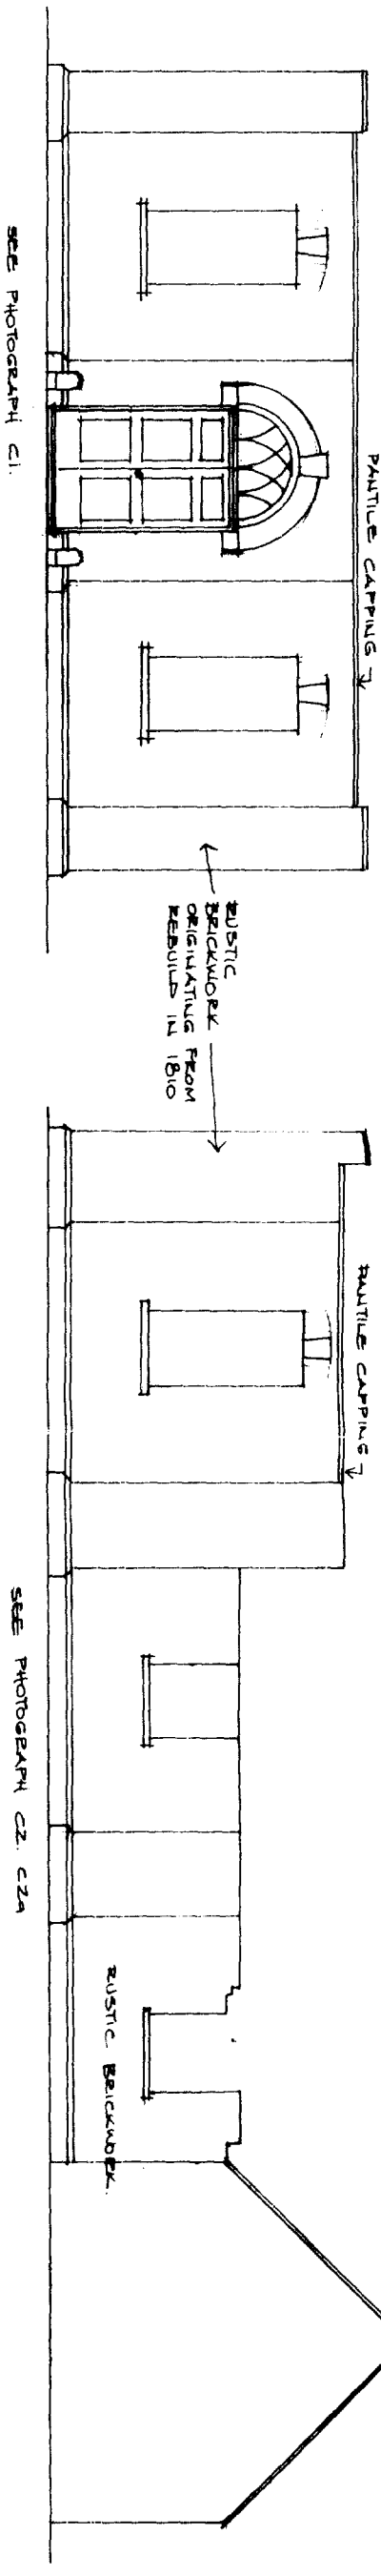

EXISTING SIDE ELEVATION

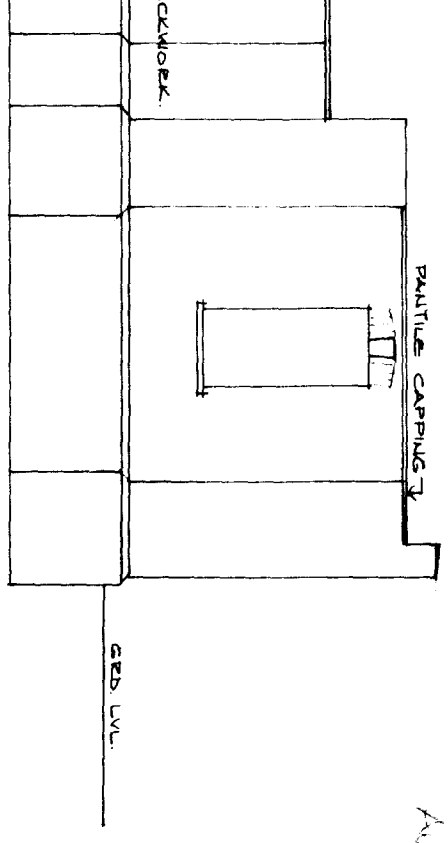

PHOTOGRAPHS ENC.
C4 - INTERNAL MAIN BUILDING.
C5 - AREA OF PROPOSED SUMMER HOUSE
C6 - EXISTING ELEVATION OF PROPOSE GARAGE & HOBBY WORKSHOP.

APPLIES TO FIRST APPLICATION
AVAILABLE AT PLANNING DEPT.

C9447/97


DRG.NO. JS/CU.01

This drawing is produced for the purposes
of Planning Permission Only.

Proposed Change of Use.
Livestock Shelter to
Residential Dwelling.
for
Mr and Mrs J.Sneath
Pear Tree House,
Money Bridge Lane,
Money Bridge,
West Pinchbeck,
Spalding.


Scale: 1:100
Date : June,97

EXISTING FRONT ELEVATION

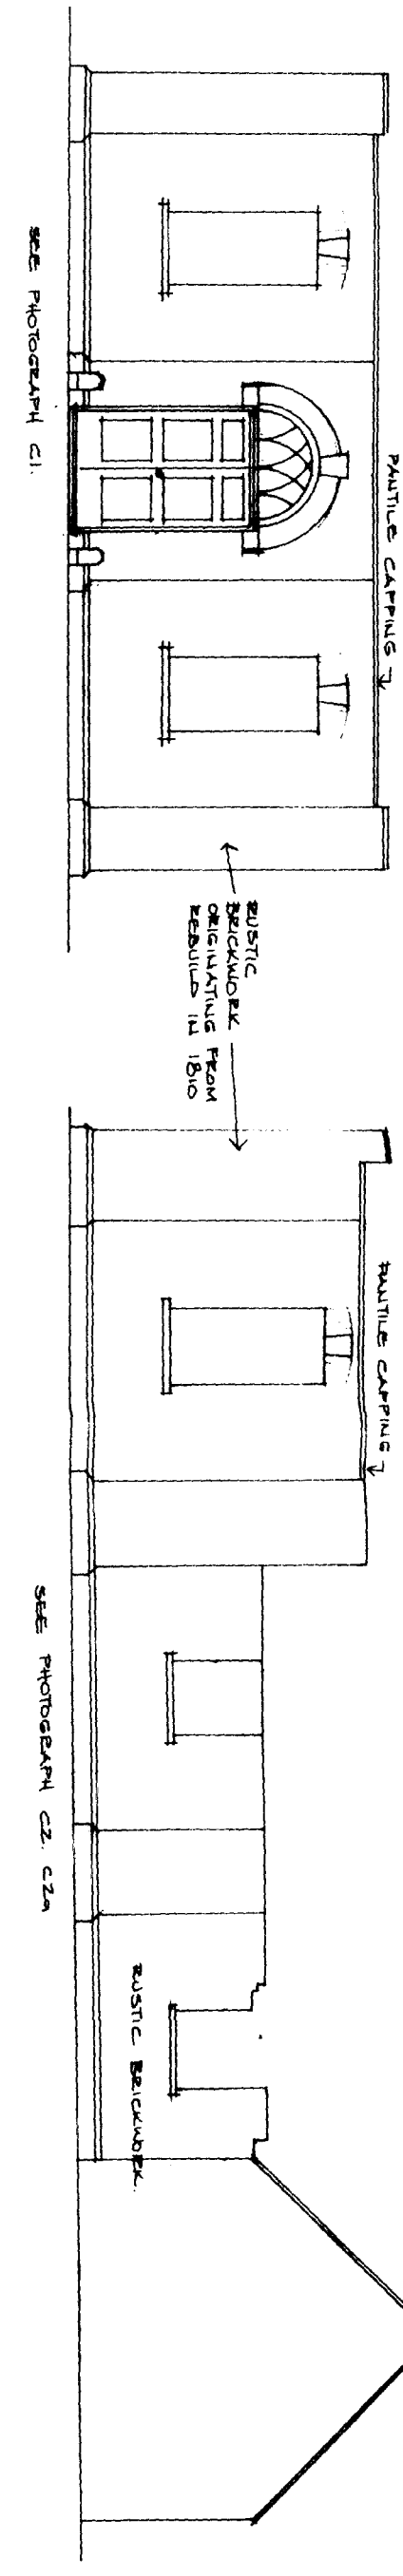

EXISTING SIDE ELEVATION


EXISTING SIDE ELEVATION

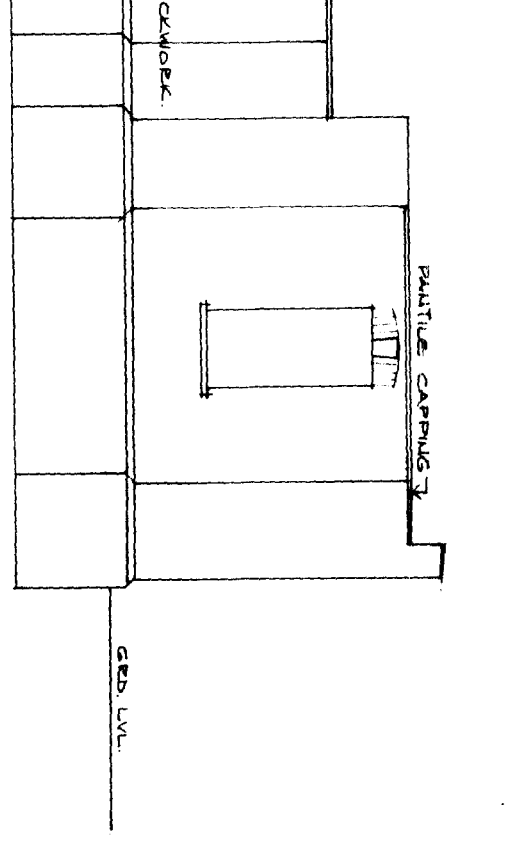


PHOTOGRAPHS ETC.
C1 - INTERNAL MAIN BUILDING.
C2 - AREA OF PROPOSED SUMMER HOUSE
C3 - EXISTING ELEVATION OF PROPOSED GARAGE & HOBBY WORKSHOP.

DRG.NO. JS/CU.01


This drawing is produced for the purposes of Planning Permission only.

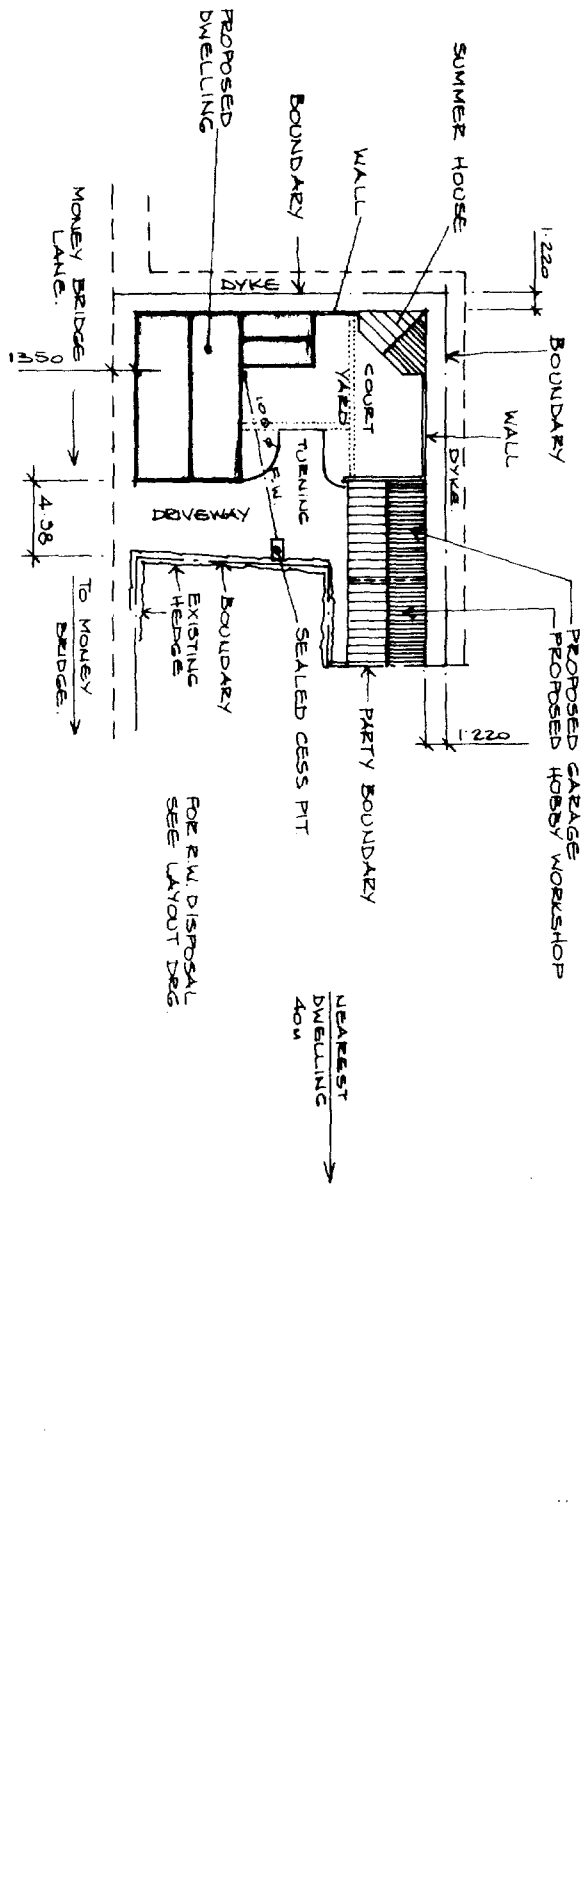

PROPOSED FRONT ELEVATION

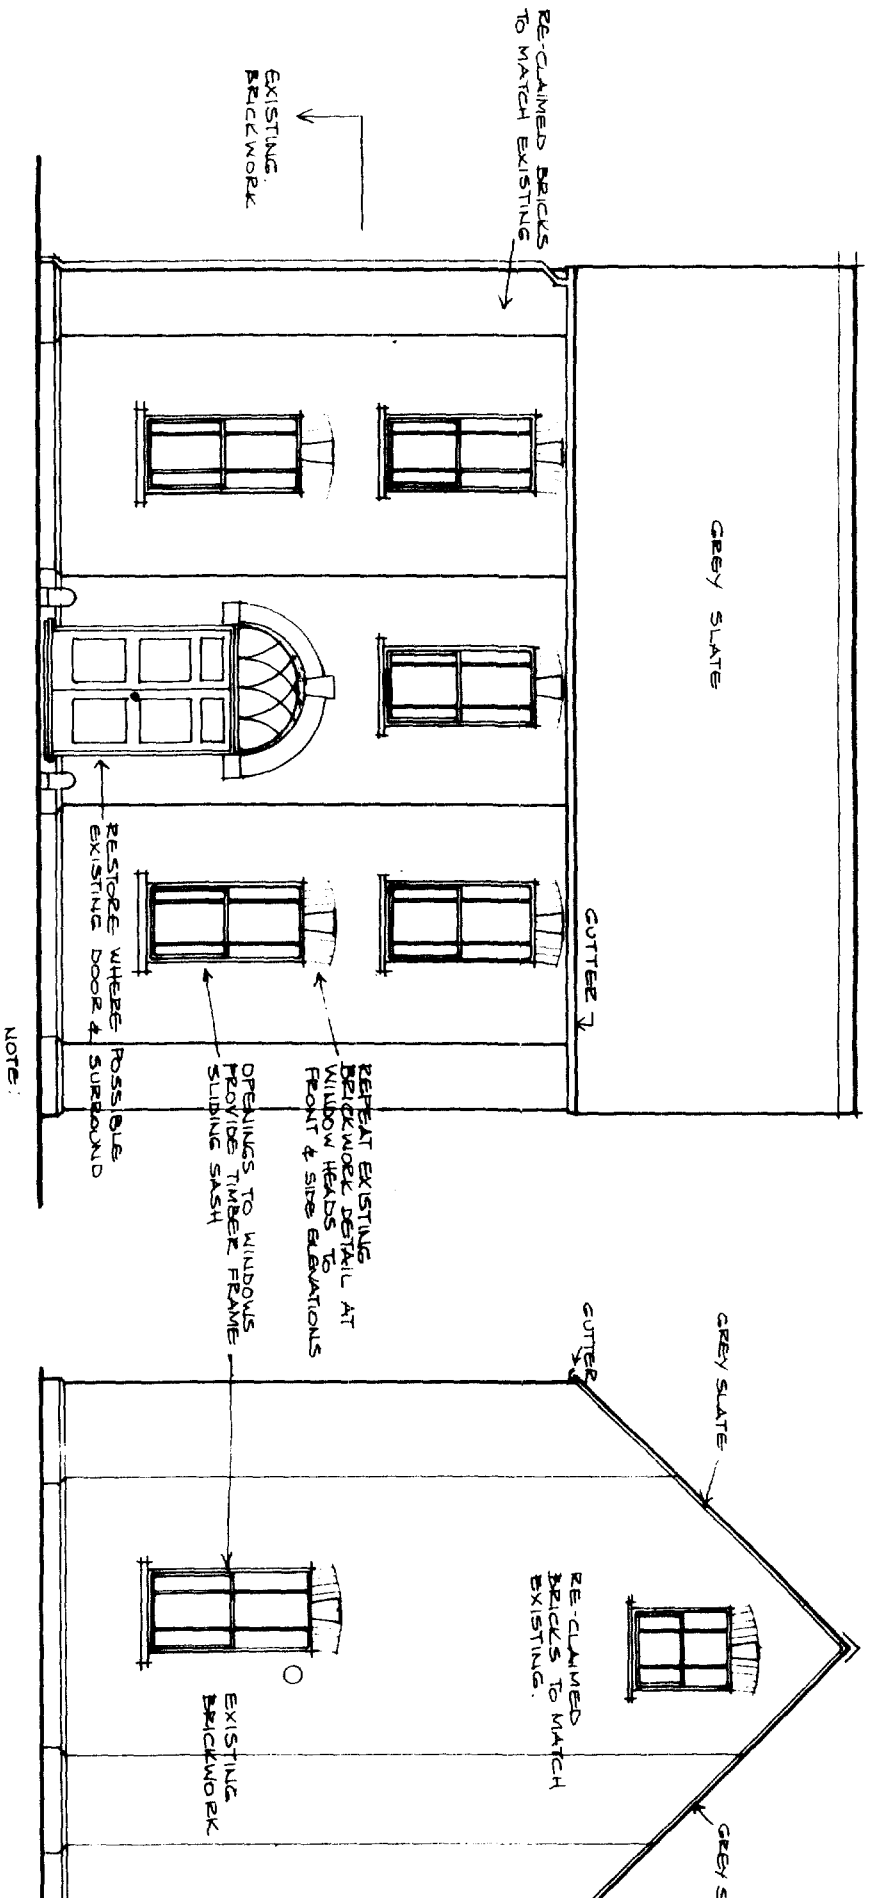

PROPOSED SIDE ELEVATION

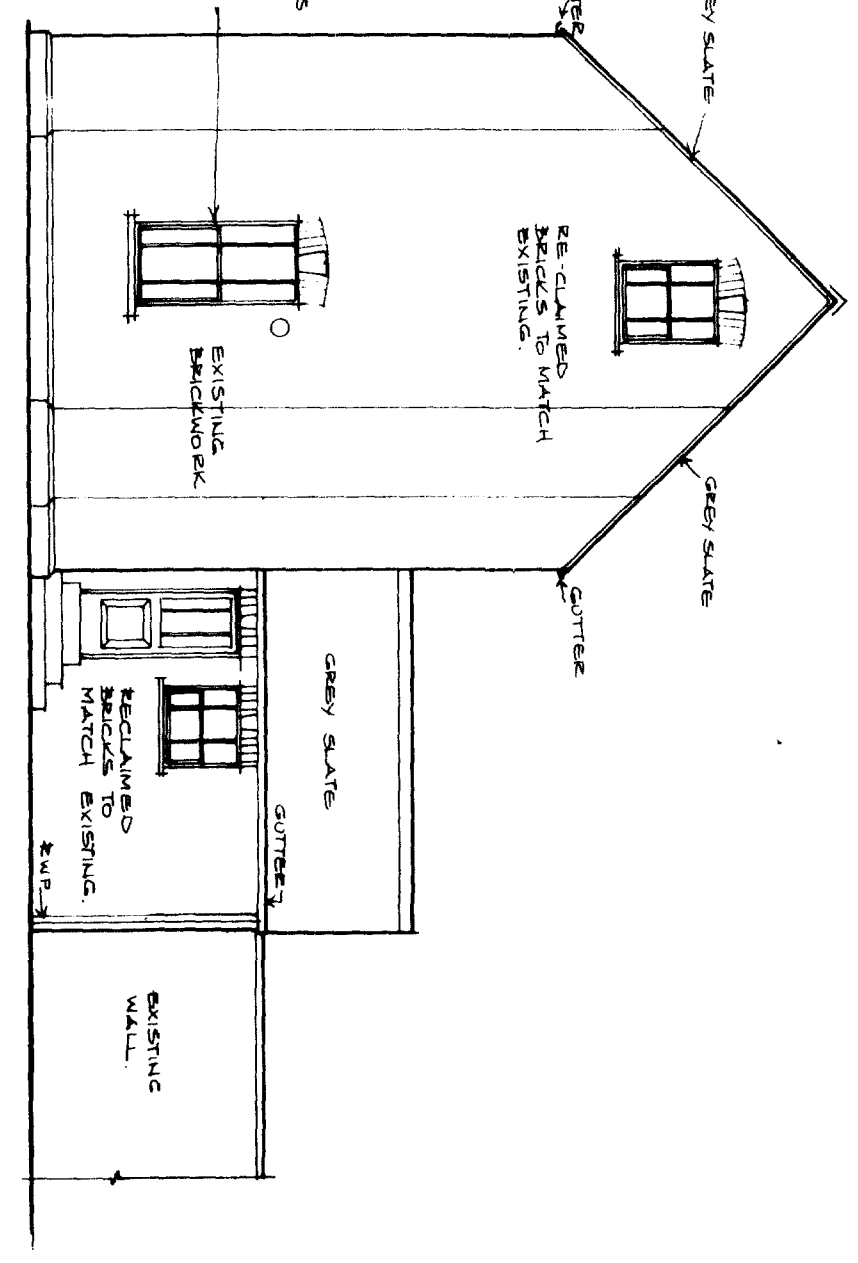



Proposed Change of Use.
Livestck Shelter to
Residential Dwelling.
for
Mr and Mrs J.Sneath.
Pear Tree House,
Money Bridge Lane,
West Pinchbeck,
Spalding.

Scale:1:100
Date :June,97

DRG.NO. JS/CU.02

This drawing is produced for the purposes of Planning Permission only.

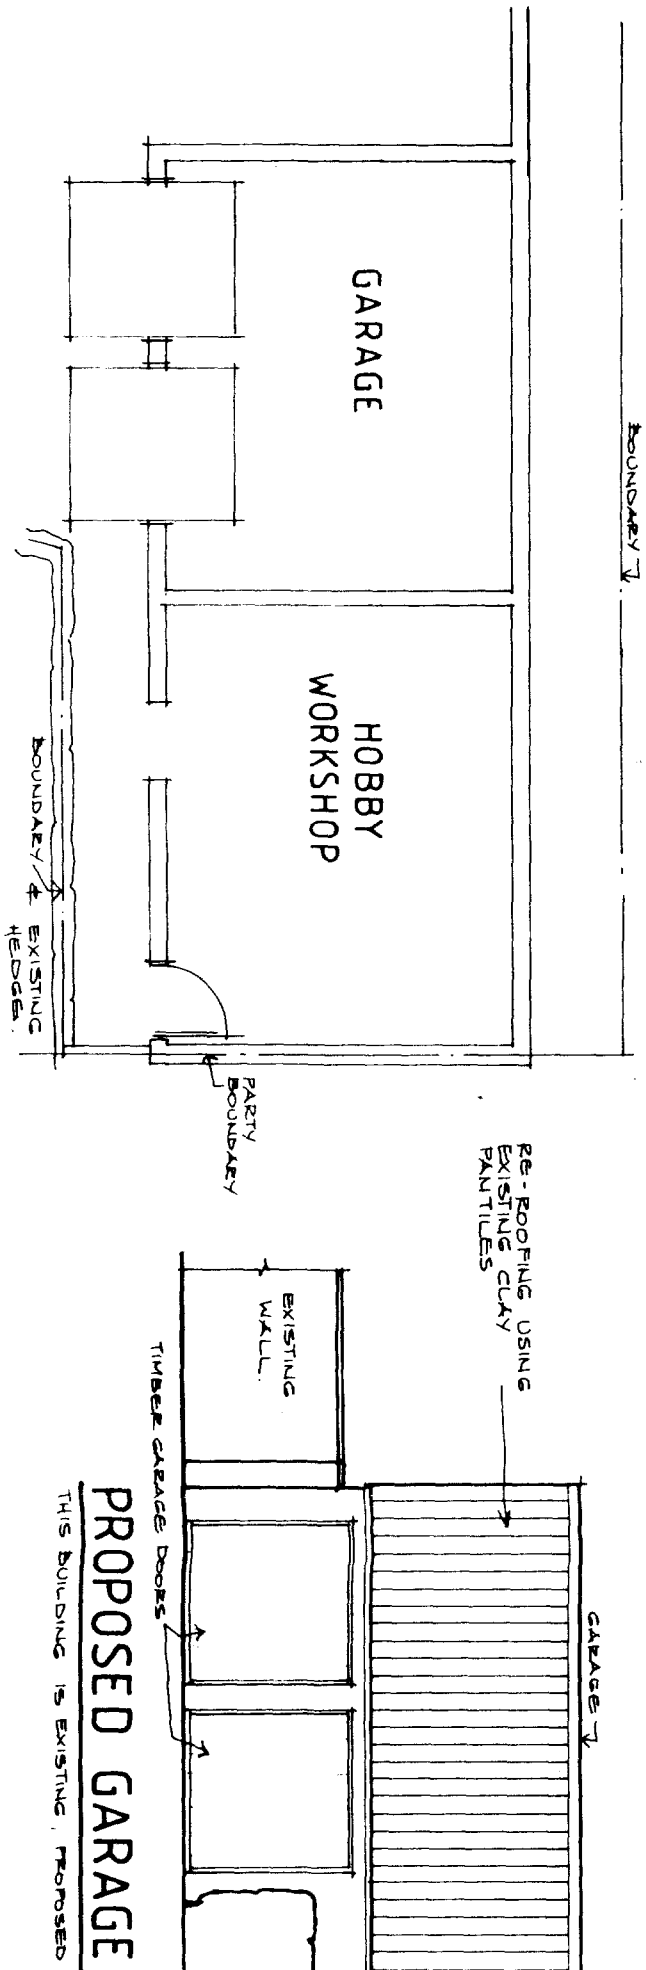

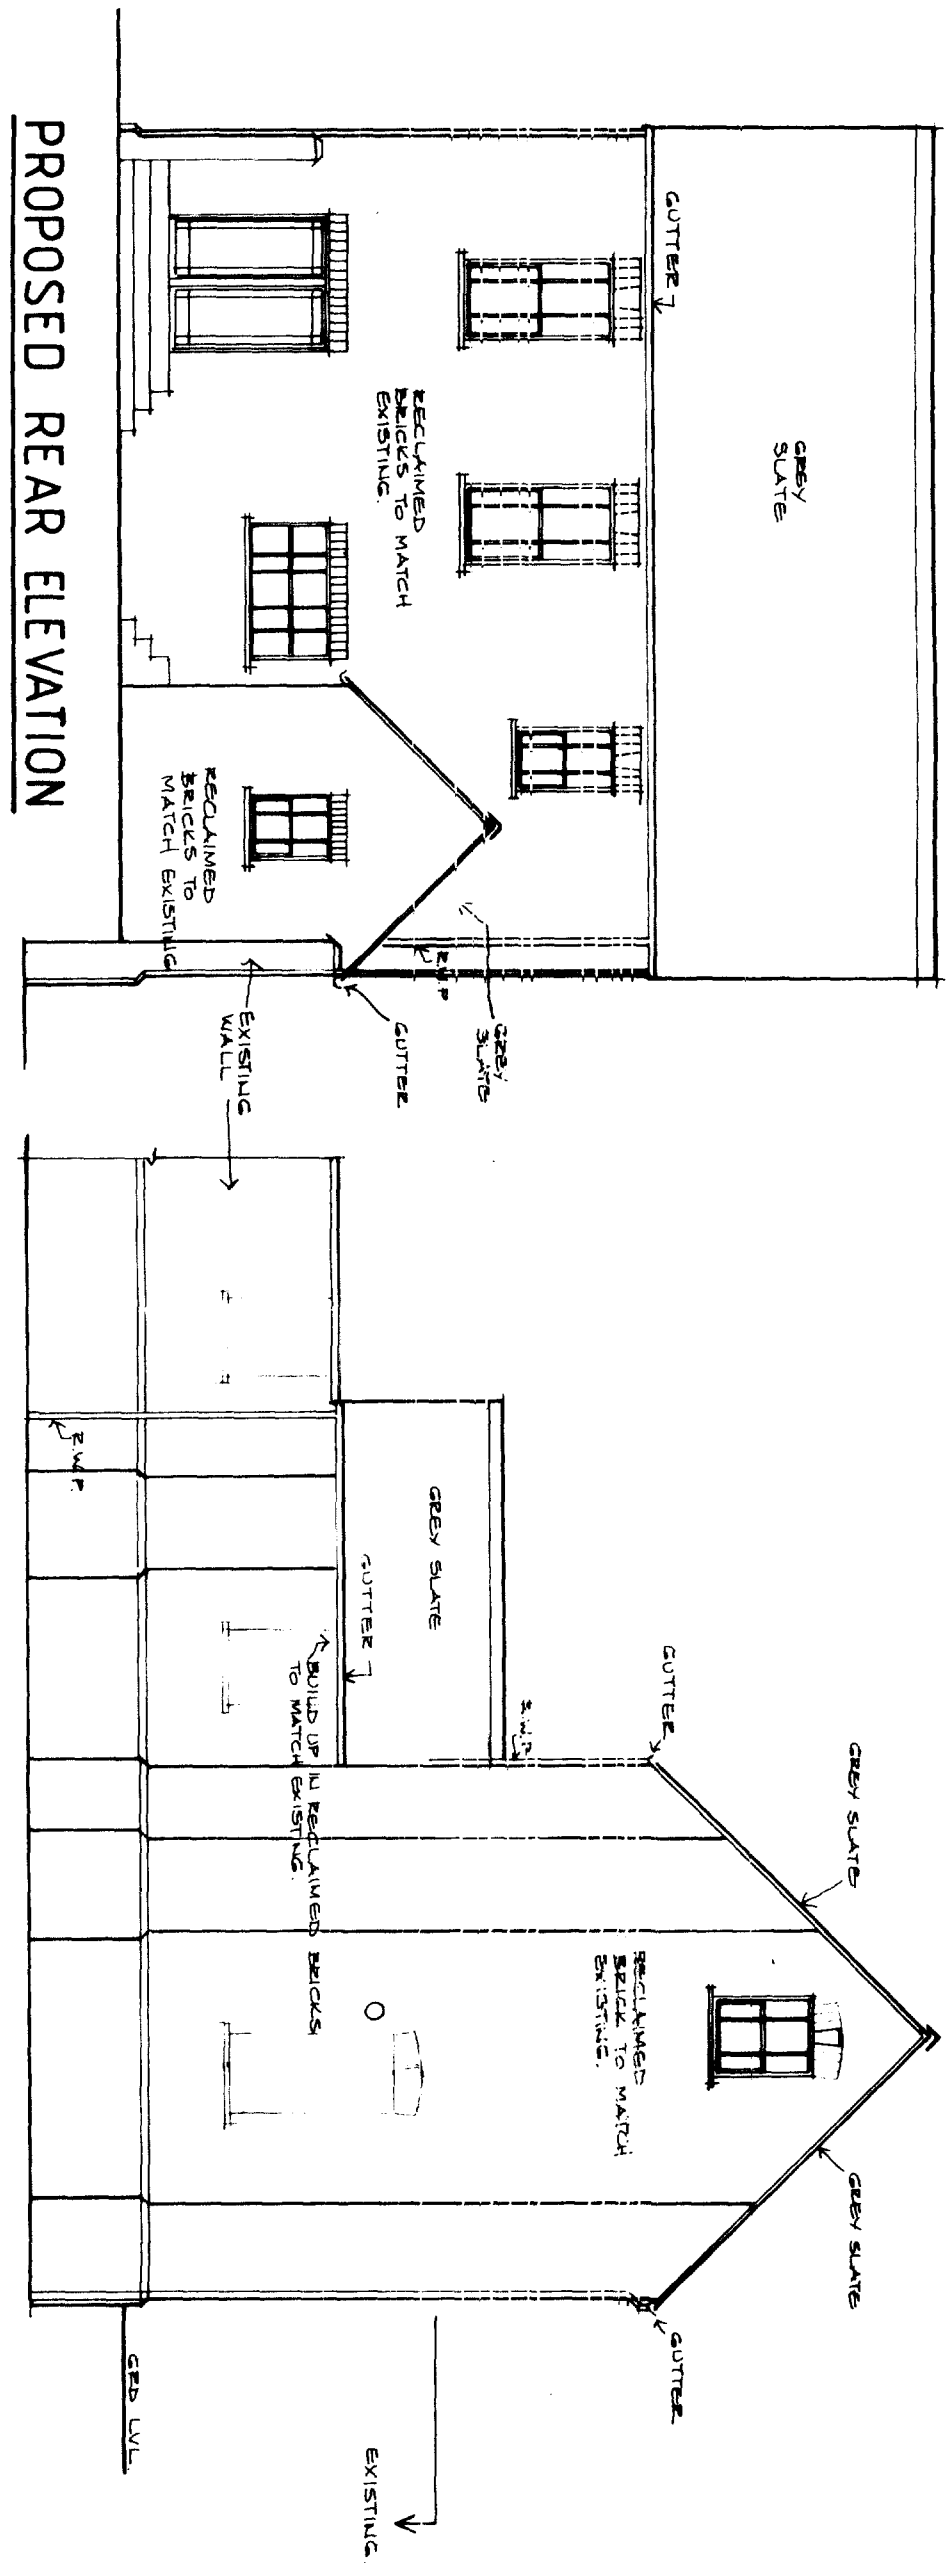

PROPOSED REAR ELEVATION

PROPOSED SIDE ELEVATION

R.WATER AS EXISTING INTO DYKE.

PROPOSED GARAGE & HOBBY WORKSHOP

THIS BUILDING IS EXISTING. PROPOSED CONVERSION.


Proposed Change of Use.
Livestock Shelter to
Residential Dwelling.
for
Mr and Mrs J.Sneath.
Pear Tree House,
Money Bridge Lane,
Money Bridge,
West Pinchbeck,


Scale: 1:100
Date : June,97.
DRG.NO. JS/PH03


This drawing is produced for the purposes
of Planning Permission Only.

Proposed Change of Use.
Livestock Shelter to Residential Dwelling
for
Mr and Mrs J.Sneath.
Pear Tree House,
Money Bridge Lane,
Money Bridge,
West Pinchbeck.
Spalding.


Scale: 1:100
Date : May,'97

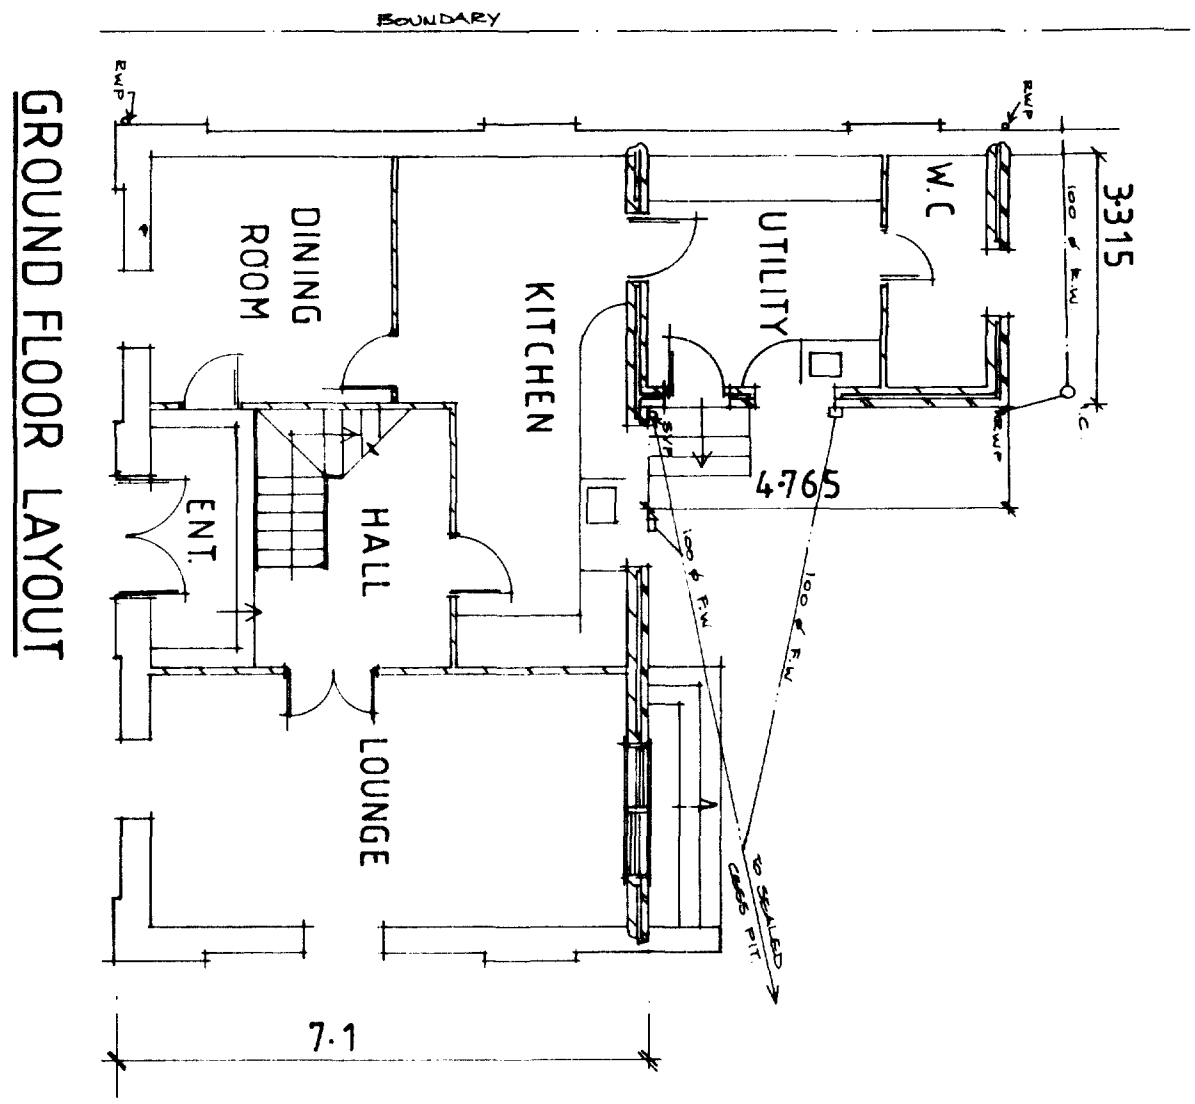

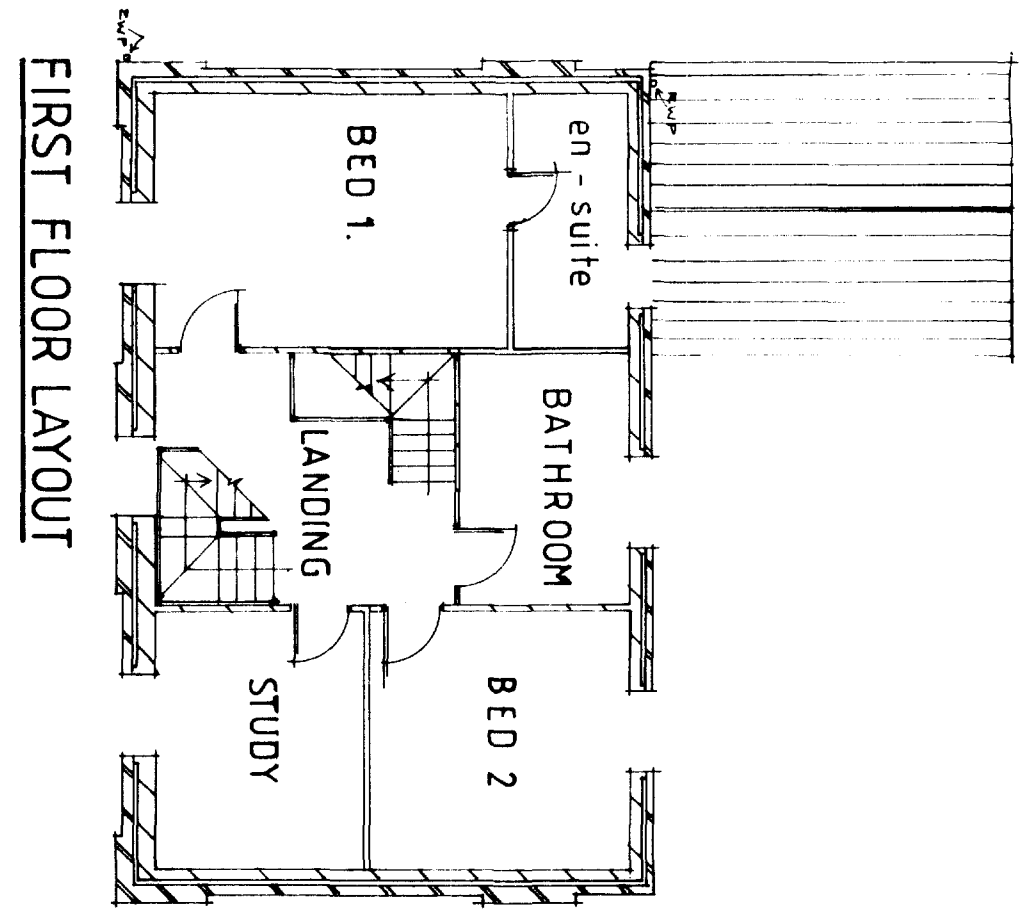


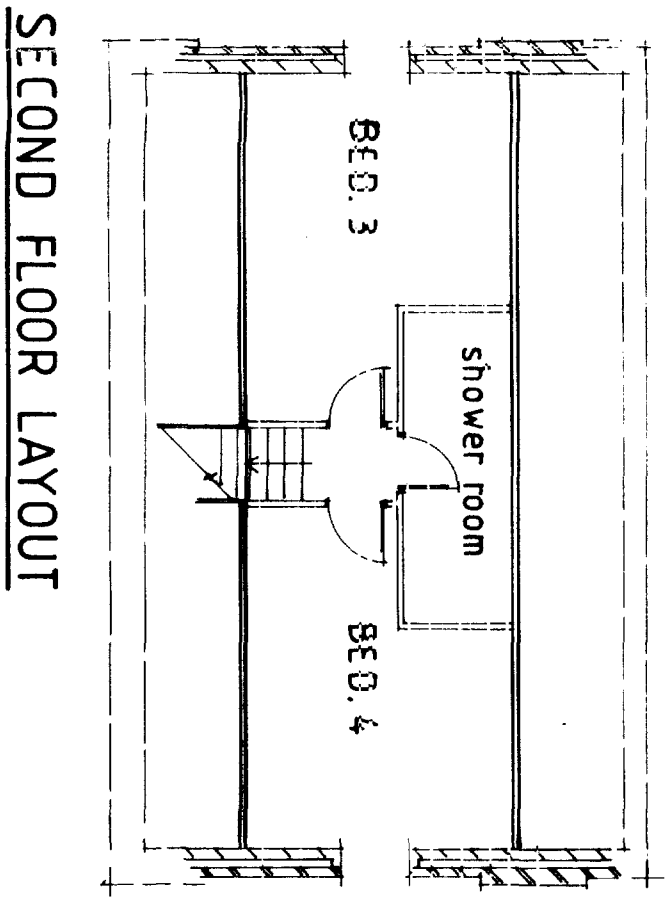


DRG.NO. JS/CU.04

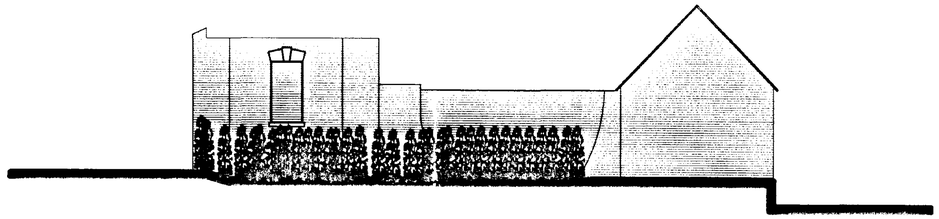


EXISTING SOUTH ELEVATION

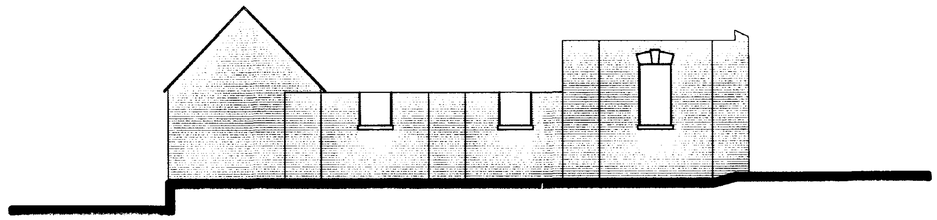


EXISTING NORTH ELEVATION

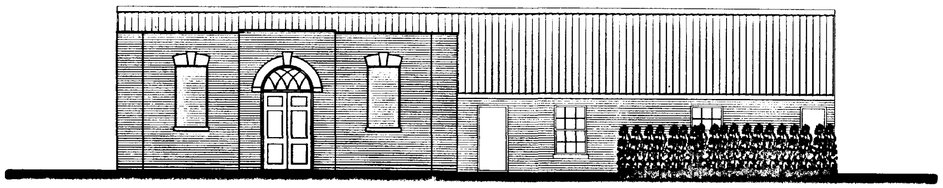


EXISTING WEST ELEVATION

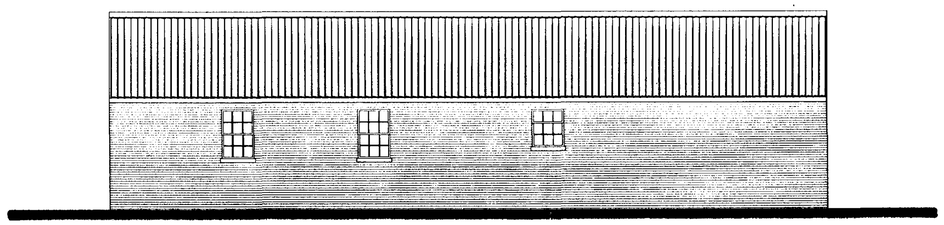


EXISTING EAST ELEVATION

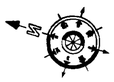

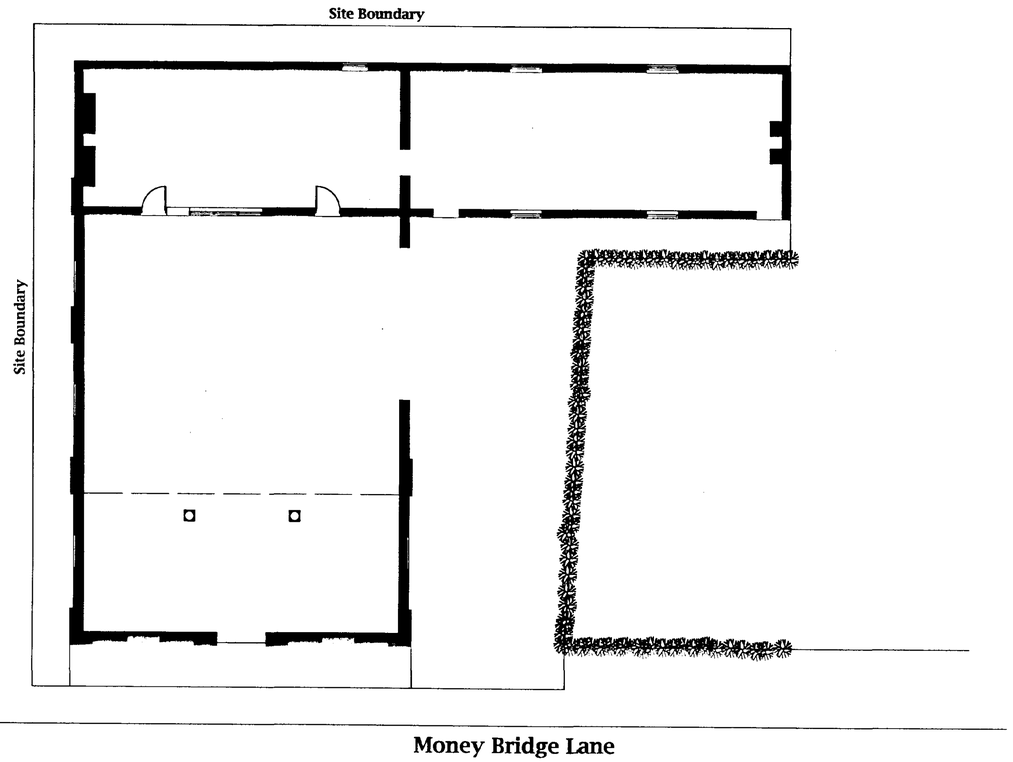

EXISTING GROUND FLOOR PLAN

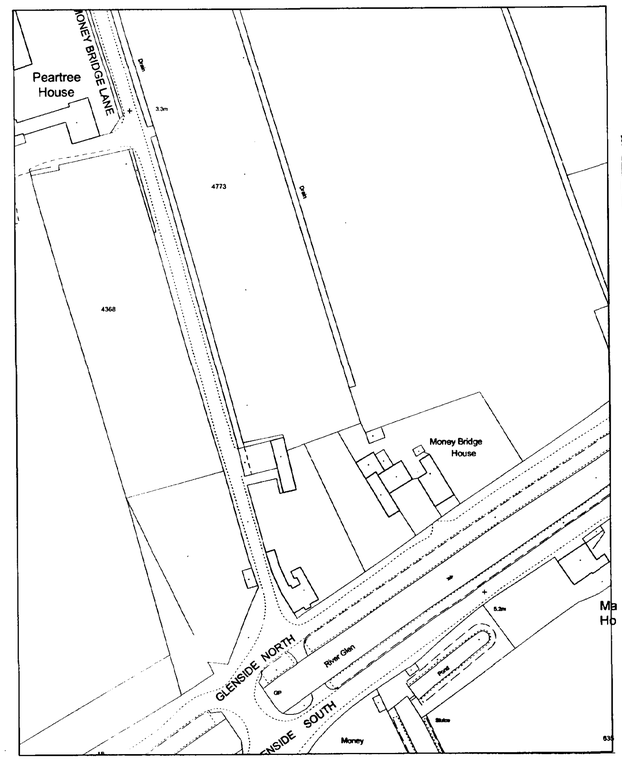

ASSIGNED PLANS
Ref. AH

Planning & Development
11 NOV 2002
Ref 944/97

SRDC
11 NOV 2002
Planning & Development

JOHN D LYNCH
partnership
CHARTERED ARCHITECTS

Client:-
Ms P Pettit

Project
The Old Chapel,
Money Bridge Lane.

Drawing
Existing Plans, Elevations and Location Plan

Date :	*Drawn*
April 2002	**JDL**
Job No. **1553**	*Drawing No.* **AL1**
Scale. **1:100 & 1:1250**	*Revision No.*

Site Boundary

Site Boundary

Utility

Jacuzzi

Garage

Craft workshop

Up and over garage door

Up and over garage door

Workshop access with pass door

COURTYARD

5435

2600

Boiler

Toil

Sitting

2935

Kitchen

3150

Coats

6316

Lounge

Hall

Dining

3058

Mild steel railings

Money Bridge Lane

Store

Airing

4075

Gallery

Dress Room

Shower

Bedroom 4

3302

ABENDED PLAN
Ref. A11

Planning & Development
11 NOV 2002
944/97

2271

1803

2907

3050

Dressing

En-suite

Bathroom

Bedroom 3

5067

Master Bedroom

4533

Void

Gallery

Bedroom 2

3265

3550

2994

PROPOSED FIRST FLOOR PLAN


JOHN D LYNCH
partnership
CHARTERED ARCHITECTS

Client:-
Ms P Pettit


Project
The Old Chapel, Money Bridge Lane.

Drawing
Proposed Plans


Date :	Drawn
April 2002	**JDL**
Job No. **1553**	Drawing No. **AB2**
Scale **1:50**	Revision No. AB.

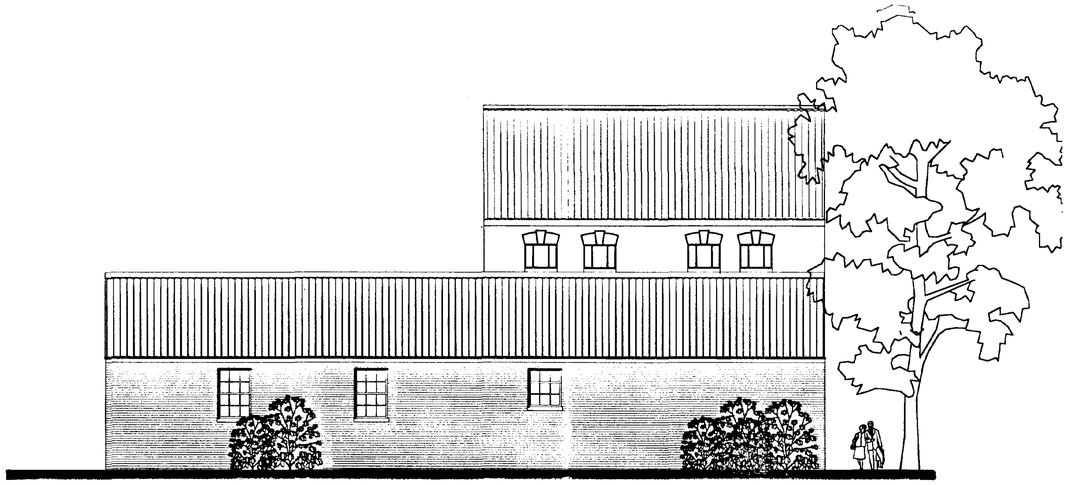


EAST ELEVATION

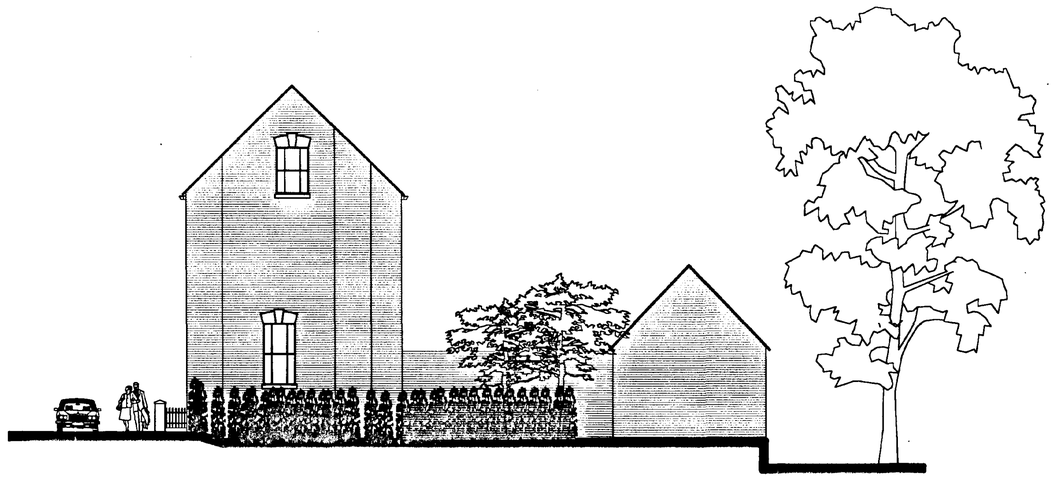


SOUTH ELEVATION

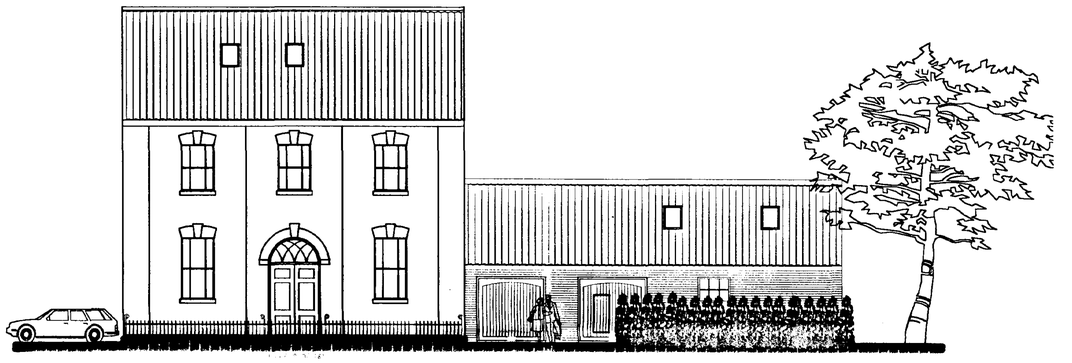

WEST ELEVATION

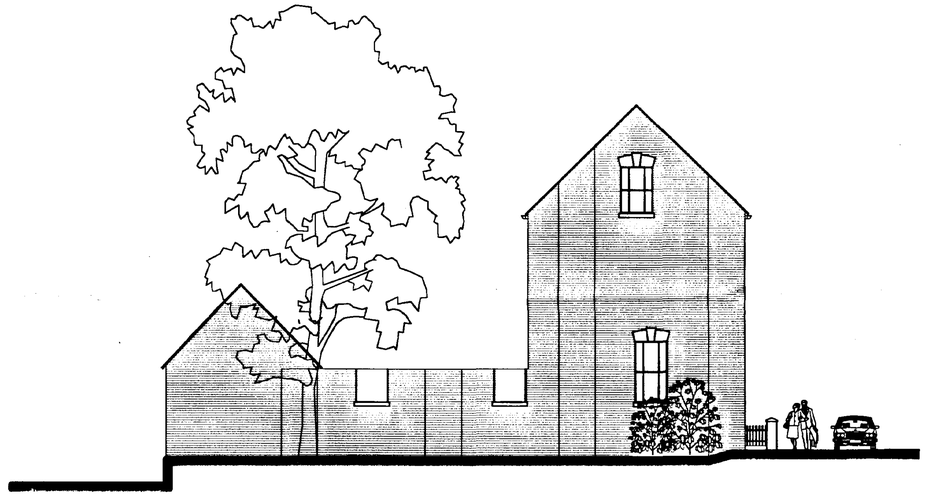

NORTH ELEVATION

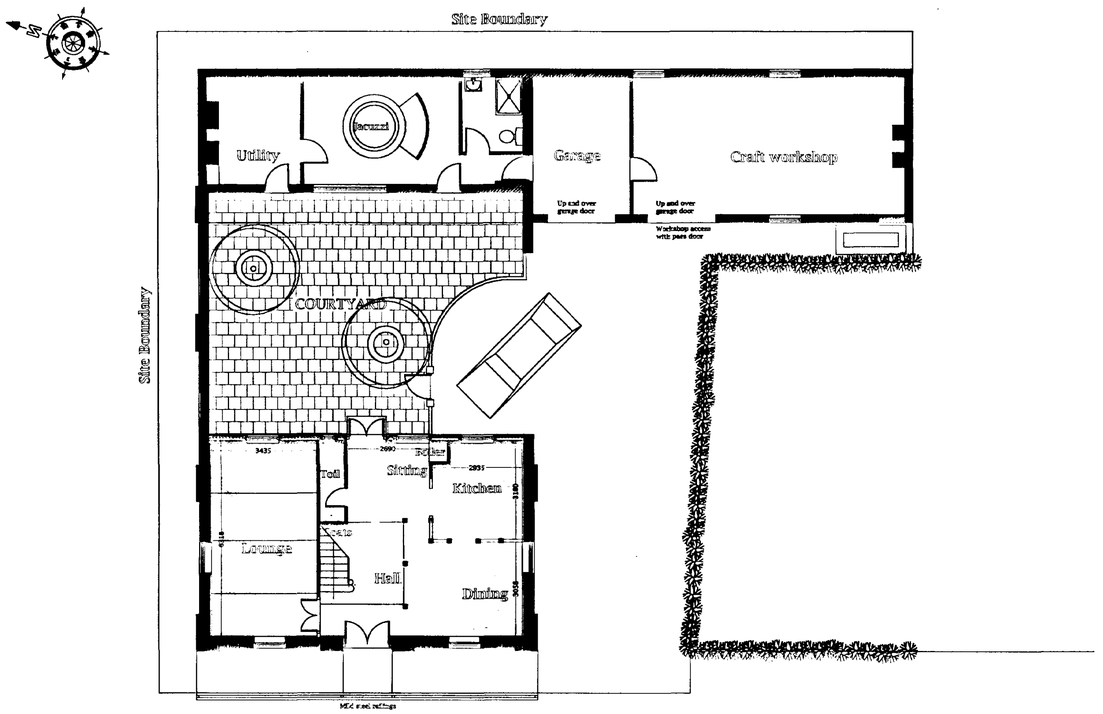



PROPOSED EAST ELEVATION FROM INSIDE COURT

AMENDED PLAN
Ref. A1

SDC
Planning
11 NOV 2002
Ref. 944/97

JOHN D LYNCH
partnership
CHARTERED ARCHITECTS

Client:-
Ms P Pettit

Project
The Old Chapel,
Money Bridge Lane.

Drawing
Proposed Plans& Elevations

Date :	*Drawn*
April 2002	**JDL**
Job No. **1553**	*Drawing No.* **AB1**
Scale. **1:100**	*Revision No.*