



Existing Grd Floor Plan
Scale 1:50

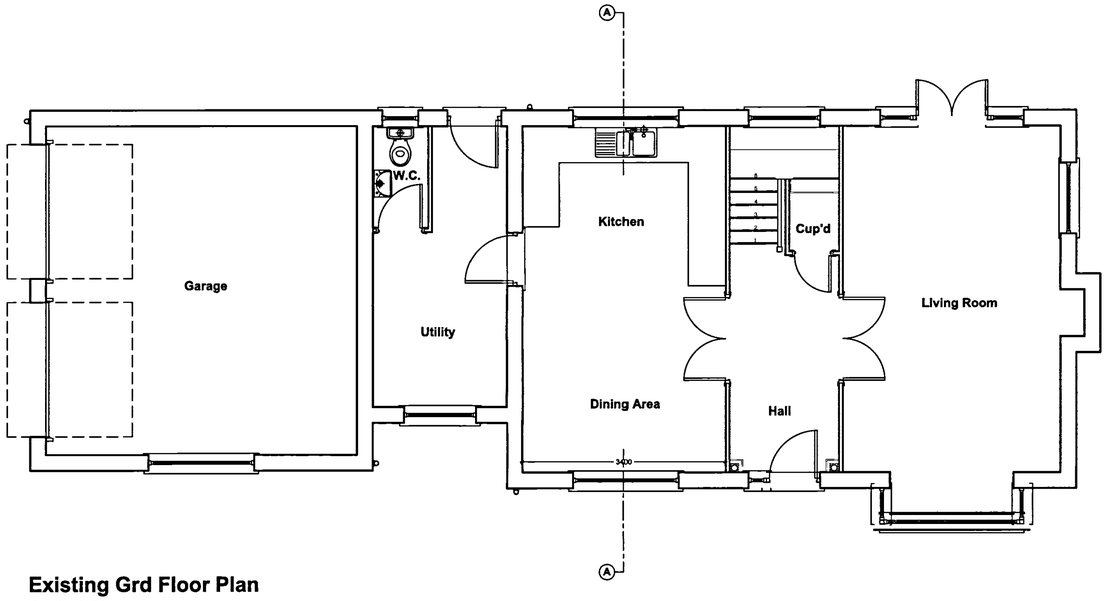


Existing Front Elevation
Scale 1:100

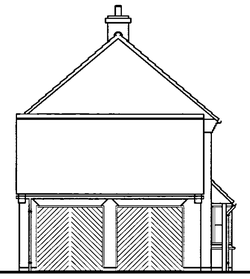


Existing Side Elevation
Scale 1:100




Existing Rear Elevation
Scale 1:100

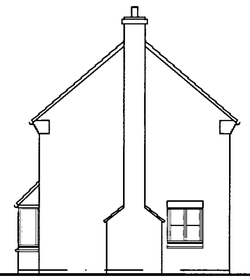

Existing Side Elevation
Scale 1:100

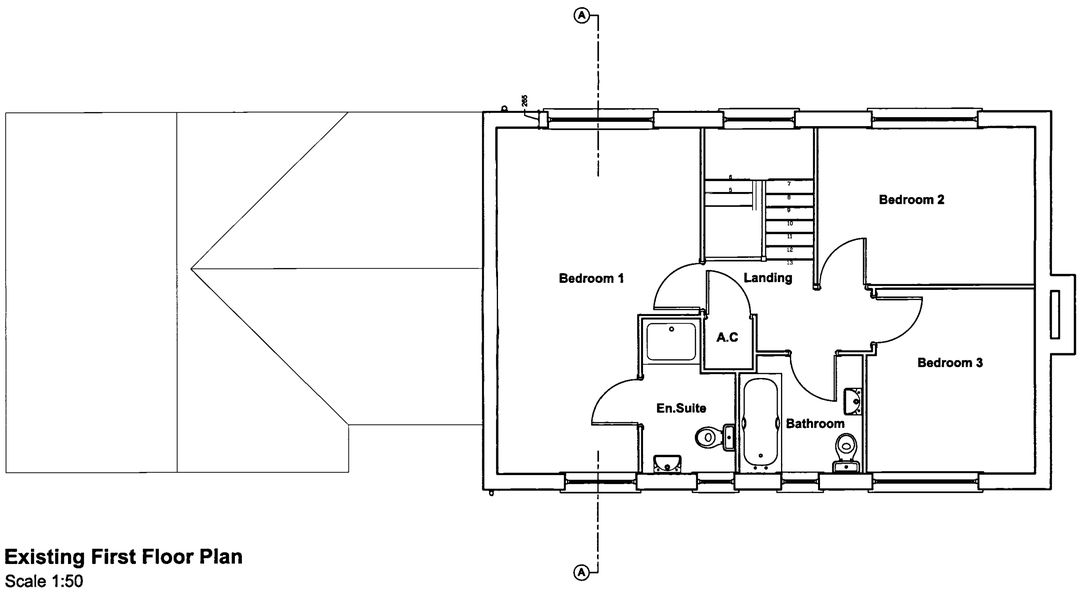

Existing First Floor Plan
Scale 1:50

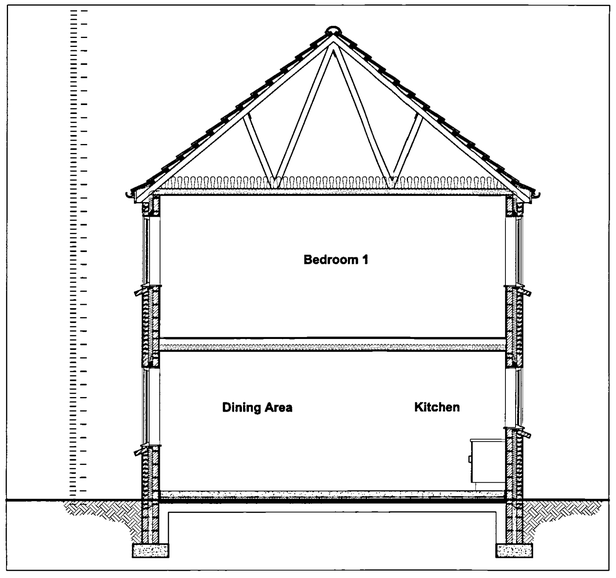

Existing Section A-A
Scale 1:50

DETERMINED PLAN

SHDC
Planning & Development
16 JUL 2007
Ref: 0947/07

Client :
Mr D Rodgers
Brook House
Beck Bank
West Pinchbeck
PE11 3QN

Site :
Replacement Dwelling

remway Design Ltd
2 Red Lion Street
Spalding
PE11 1SX
Tel / Fax: 01775 768 921
Mobile : 07815 112 058
e-mail: jason@remwaydesign.co.uk

Date : june07 | Scale : As Noted

Drawing No:
rem 1405 - 01