
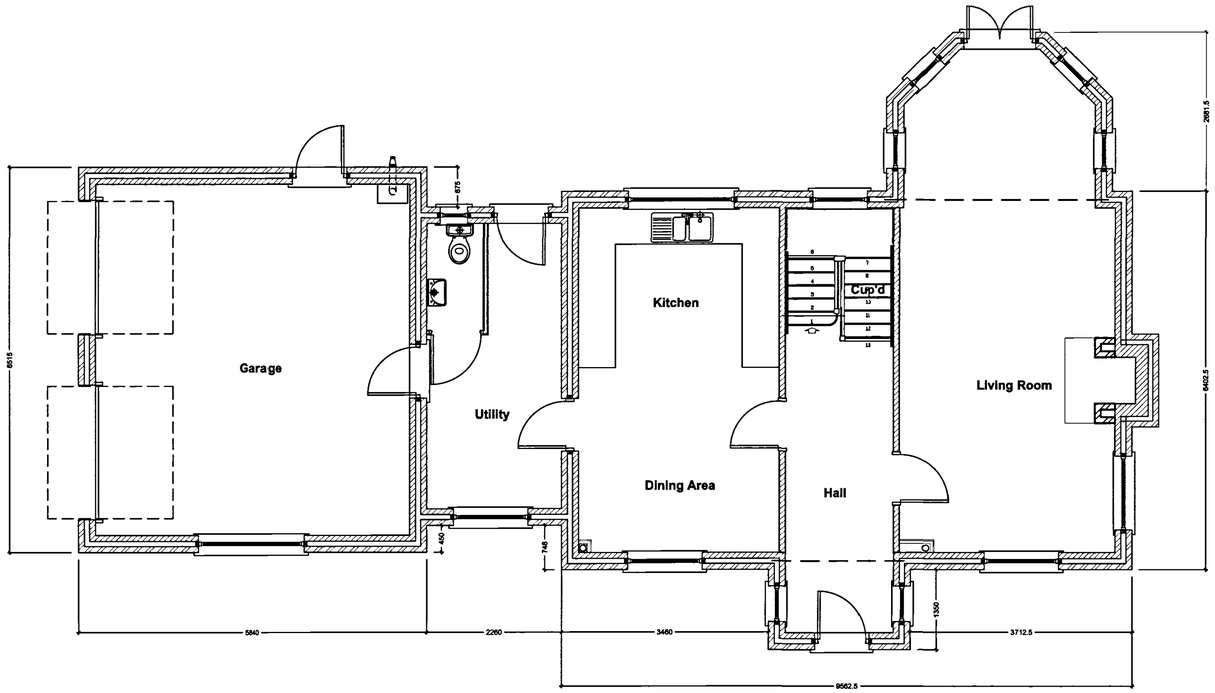



Proposed Ground Floor Plan

Scale 1:50

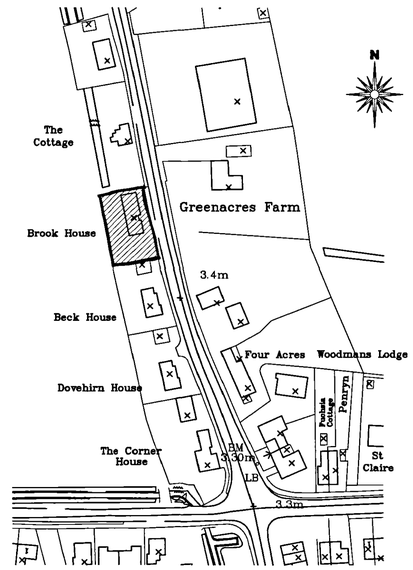


Site Location Plan

Scale 1:1250

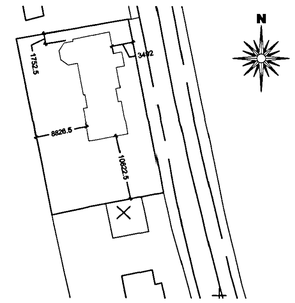

Site Block Plan

Scale 1:500

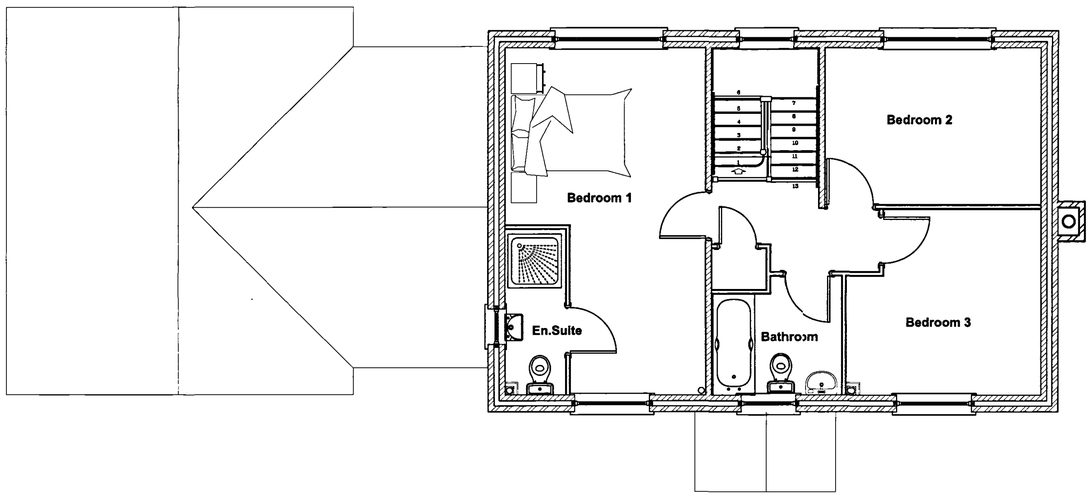

Proposed First Floor Plan

Scale 1:50

Planning Development
16 JUL 2007
0947/07

DETERMINE PLAN

rev "B" - 10.07.07 - Amended to suit Clients comments

rev "A" - 28.06.07 - Amended to suit the Clients comments

GENERAL CONDITIONS
Contractors are resonsible for checking all dimensions on site when work commences and before ordering any materials.Any discrepancies should be brought to the attention of the Client for remedial action before commencing further.

All details shown are based on typical site conditions for that area, any abnormal conditions should be brought to the attention of the Client and Local Authority.

The notes shown are mainly to cover the requirements of Building Regulations and should not be treated as full specification.

No allowance has been made for any Structural Calculations,a "SAP" calculation, Soil Investigation or Flood Risk Assessment.If deemed necessary then these will be a chargeable extra.All steel beam sizes shown on drawing are all subject to confirmation from Structural Engineer.

All materials not specified to be of a standard suitable for the work proposed and be fit for purpose.All work to be in accordance with good building practise and all necessary BS codes for Workmanship on Building Sites.

Client :

Mr D Rodgers
Brook House
Beck Bank
West Pinchbeck
PE11 3QN

Site :

Replacement Dwelling

remway Design Ltd
2 Red Lion Street
Spalding
PE11 1SX
Tel / Fax: 01775 768 921
Mobile : 07815 112 058
e-mail: jason@remwaydesign.co.uk

Date : march06 | Scale : As Noted

Drawing No:

rem 1405 - 02"B"