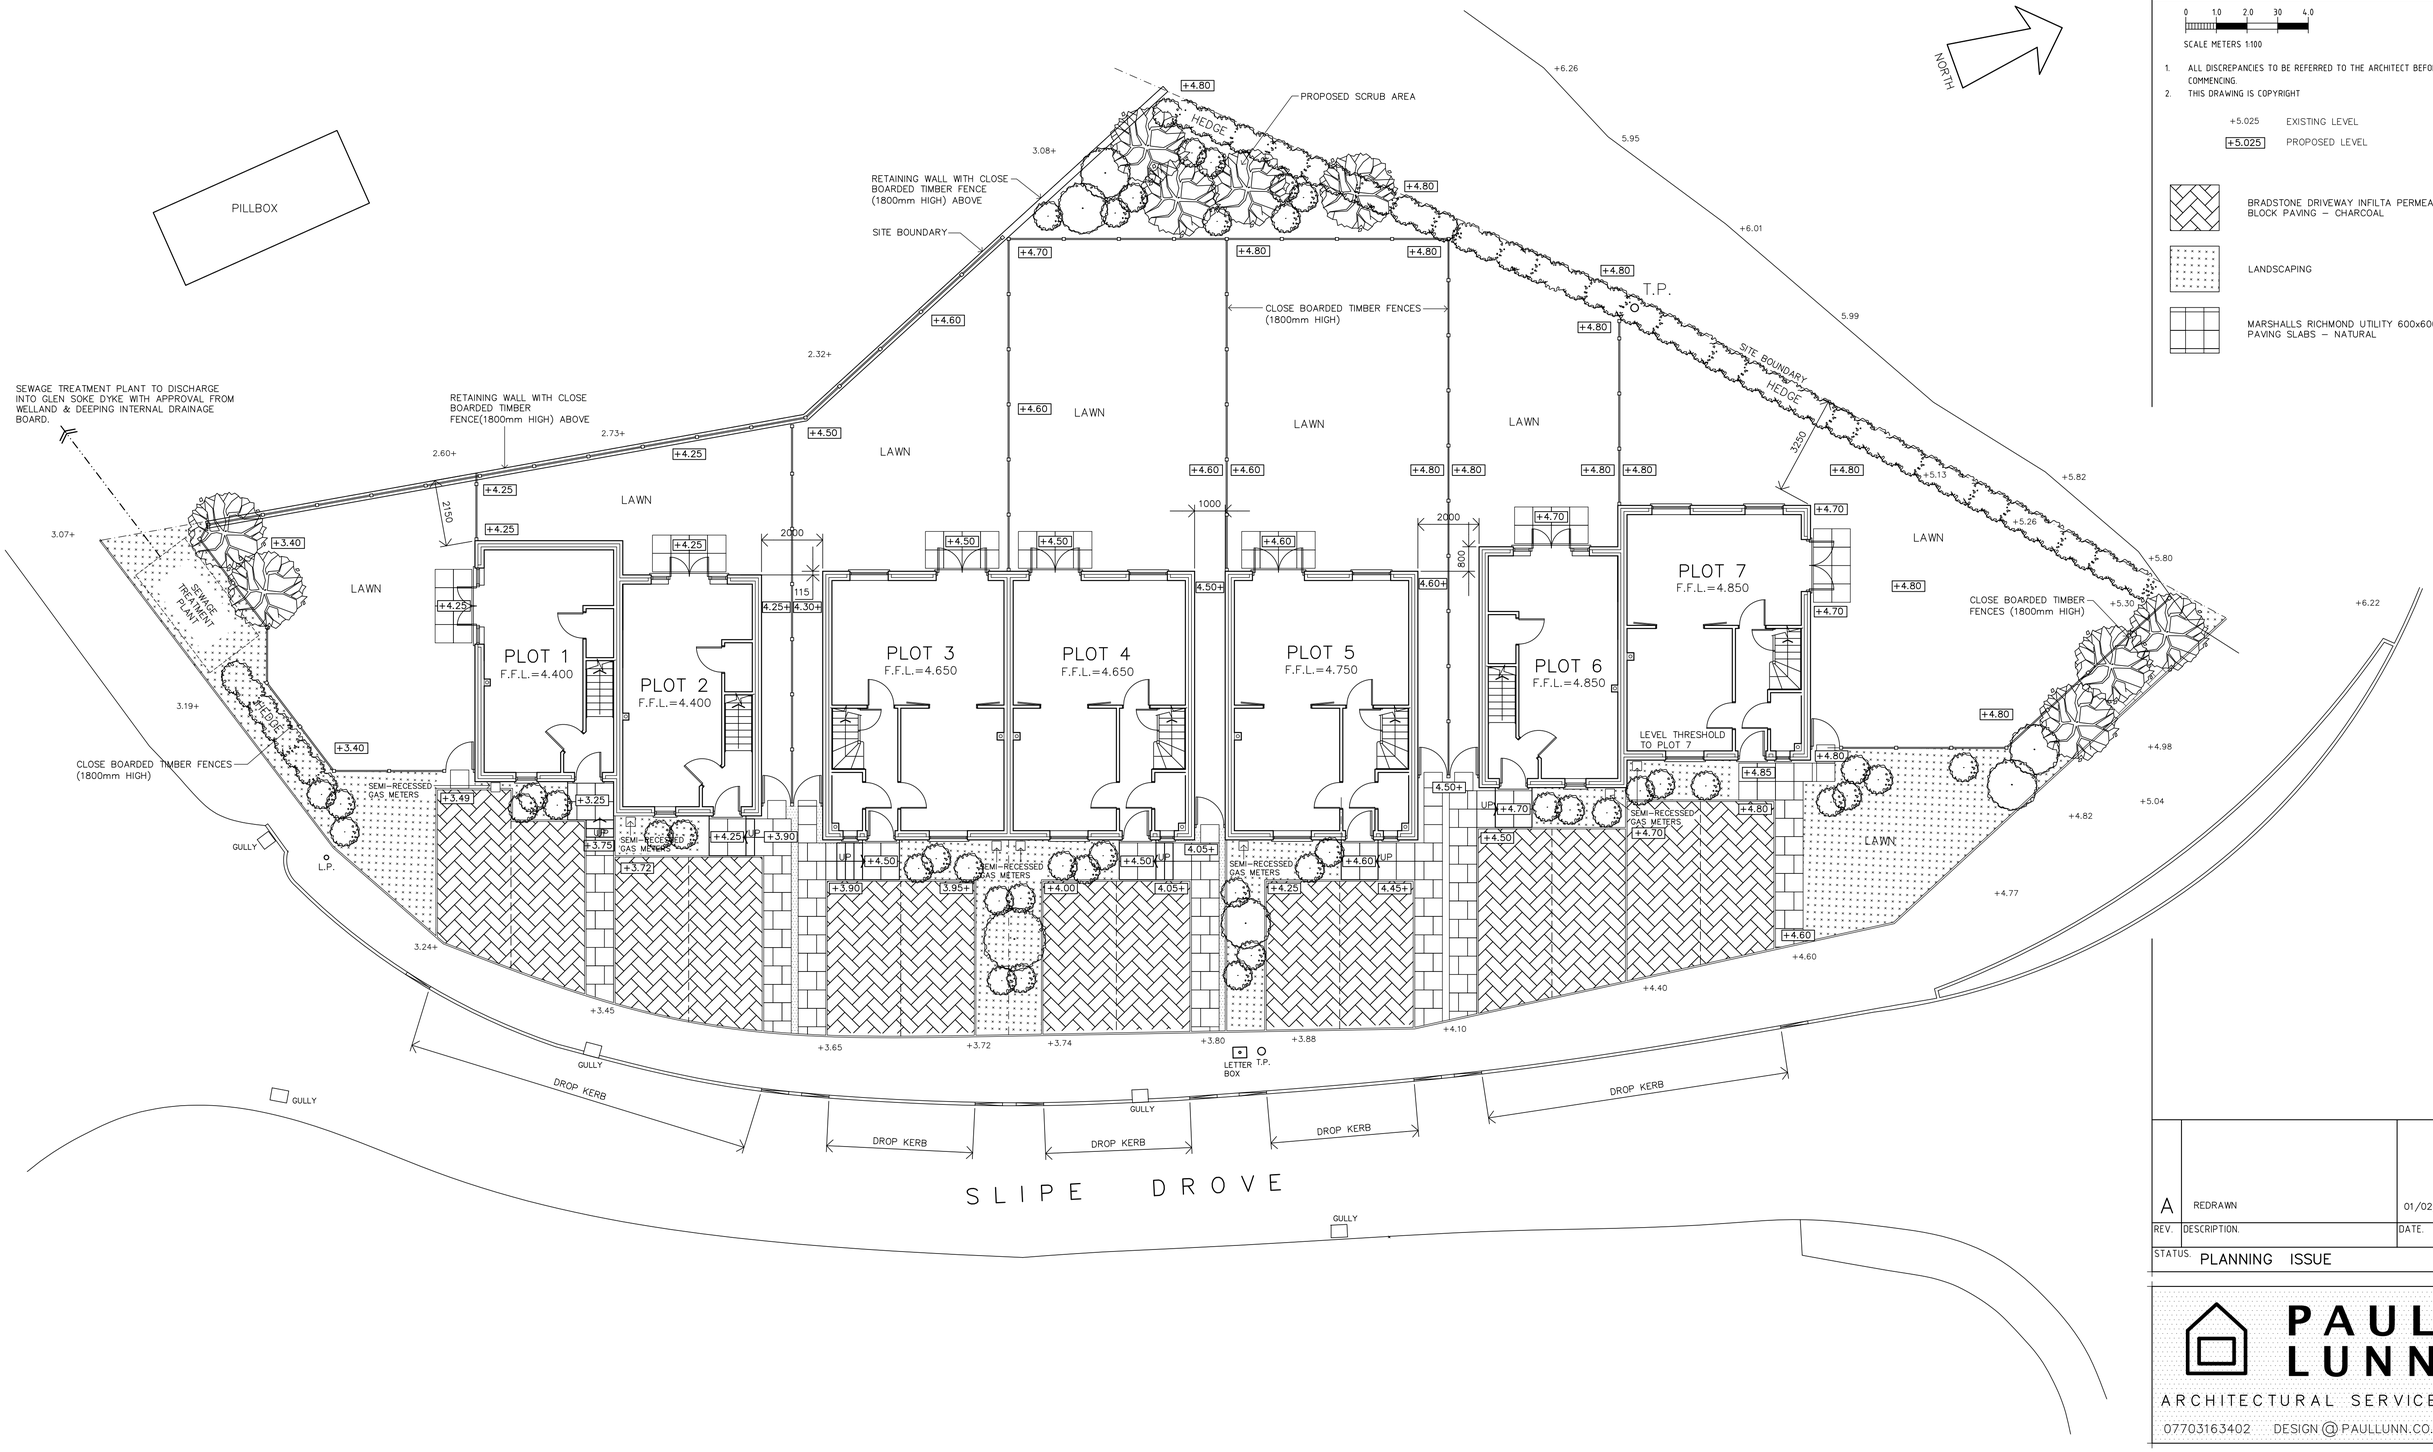


NOTES.

SCALE METERS 1:100

1. ALL DISCREPANCIES TO BE REFERRED TO THE ARCHITECT BEFORE COMMENCING.
2. THIS DRAWING IS COPYRIGHT

+5.025 EXISTING LEVEL

+5.025 PROPOSED LEVEL

BRADSTONE DRIVEWAY INFILTA PERMEABLE BLOCK PAVING – CHARCOAL

LANDSCAPING

MARSHALLS RICHMOND UTILITY 600x600mm PAVING SLABS – NATURAL

REV.	DESCRIPTION.	DATE.
A	REDRAWN	01/02/21

STATUS. PLANNING ISSUE

PAUL LUNN
ARCHITECTURAL SERVICES
07703163402 DESIGN@PAULLUNN.CO.UK

CLIENT.
G&L Developments Limited

PROJECT.
Proposed Residential Development at Slipe Drove, West Pinchbeck

TITLE.
Proposed Site Plan

SCALE AT A1.	DATE.	DRAWN.
1:100	24–09–2020	P.V.L.
PROJECT No.	DRAWING No.	REVISION.
1020	02	A