



Front Elevation

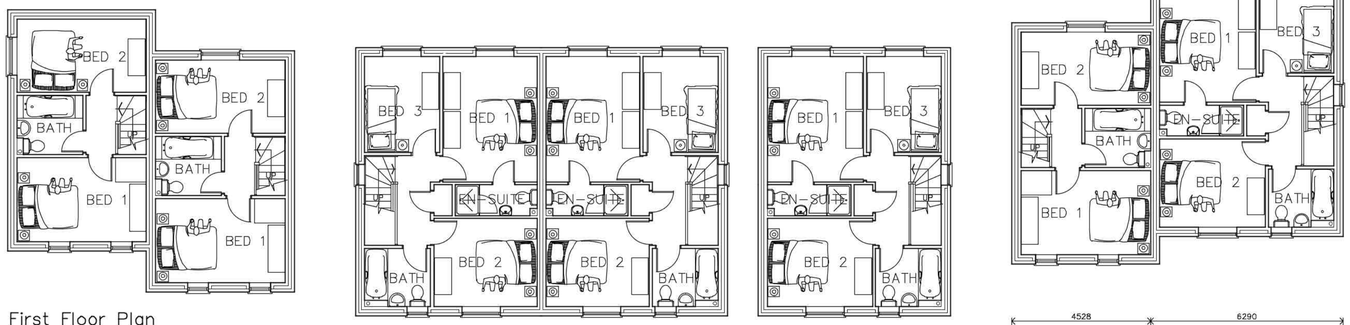


First Floor Plan

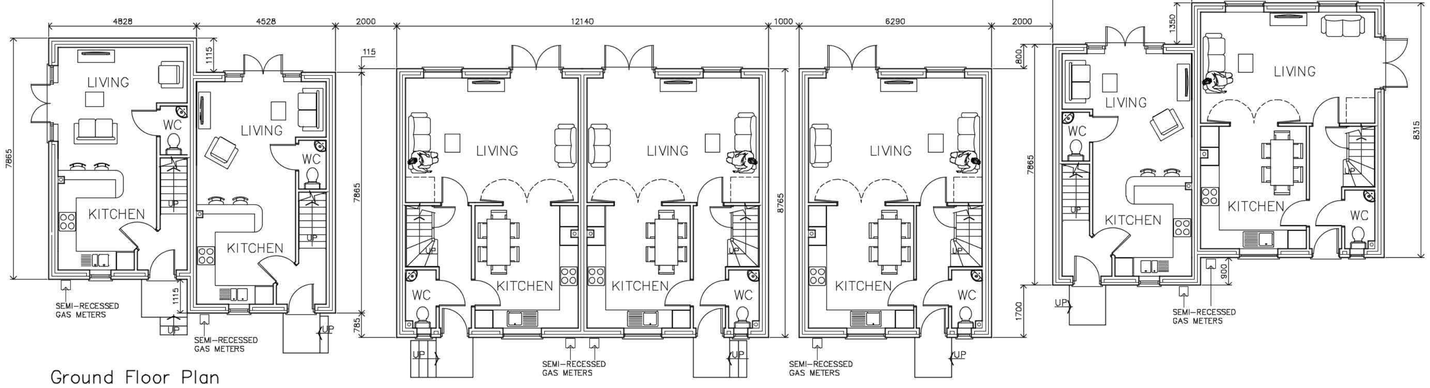


Ground Floor Plan




Rear Elevation

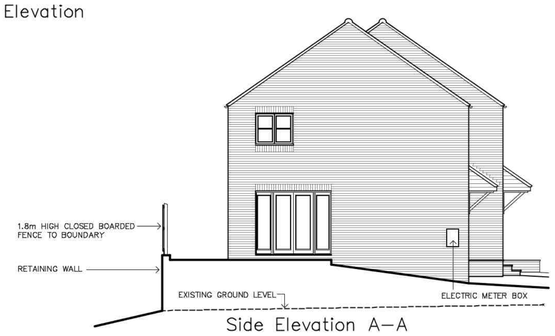

Side Elevation A–A

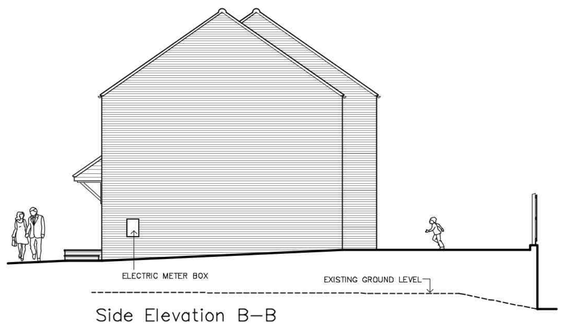


Side Elevation B–B

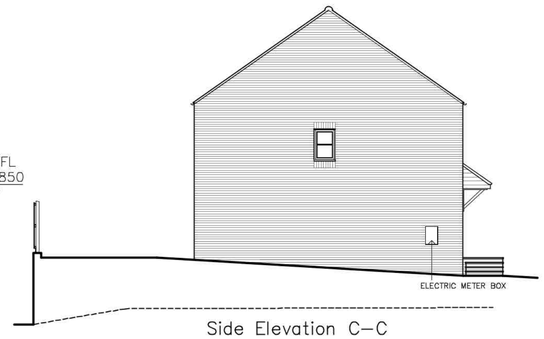


Side Elevation C–C




Side Elevation D–D

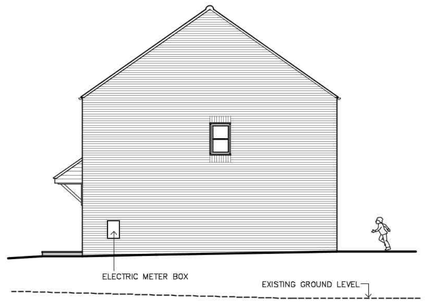

Side Elevation F–F

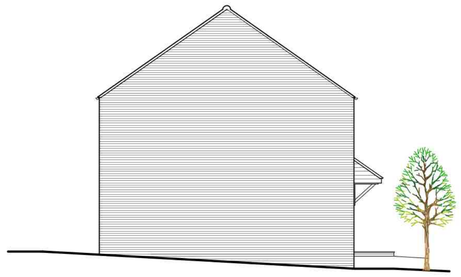

Side Elevation E–E

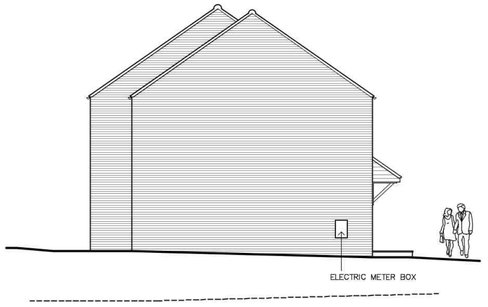

Side Elevation G–G



Side Elevation H–H

NOTES.

1. ALL DISCREPANCIES TO BE REFERRED TO THE ARCHITECT BEFORE COMMENCING.
2. THIS DRAWING IS COPYRIGHT

0 1.0 2.0 3.0 4.0
SCALE METERS 1:100

MATERIALS	
WALLS	TBS TRADITIONAL RED BLEND FACING BRICK
ROOF	SANDTOFT CONCRETE STANDARD PATTERN TILES – DARK GREY
WINDOWS	UPVC WHITE CASEMENT WINDOWS
DOORS	COMPOSITE DOOR
RAINWATER GOODS	BLACK UPVC

REV.	DESCRIPTION.	DATE.
A	METER BOXES MOVED TO SIDE ELEVATIONS	15–02–21

STATUS. PLANNING ISSUE

PAUL LUNN
ARCHITECTURAL SERVICES
07703163402 DESIGN@PAULLUNN.CO.UK

CLIENT.
G&L Developments Limited

PROJECT.
Proposed Residential Development at Slipe Drove, West Pinchbeck

TITLE.
Proposed Plans & Elevations

SCALE AT A1.	DATE.	DRAWN.
1:100	01–02–2021	P.V.L.
PROJECT No.	DRAWING No.	REVISION.
1020	09	A