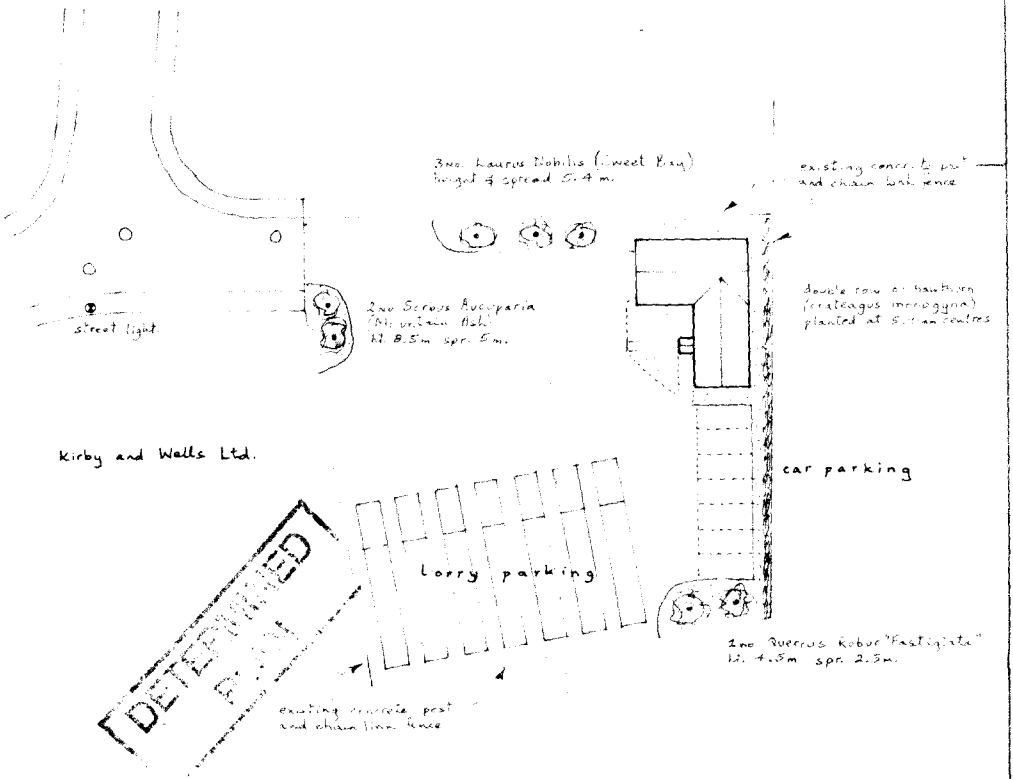


Site Layout scale 1:500

DETERMINED

AMENDED PLAN

Ref.


-7 NOV 1996
Ref: 0954/96


N. I. C. International.


Development of site, Benner Road, Wardentree Lane Industrial Estate, PINCHBECK.

Scale ~~1:100~~	
Local Authority Ref. Planning H14 / 0954 / 96 Building Regulations	Drawing No. 960925 A
	Date Sept. 1996.

A. ROFFE
BUILDING DESIGN & PLANS
1, Green Lane,
SPALDING, Lincs. PE11 2YB
Tel: 01775 723 680 ©

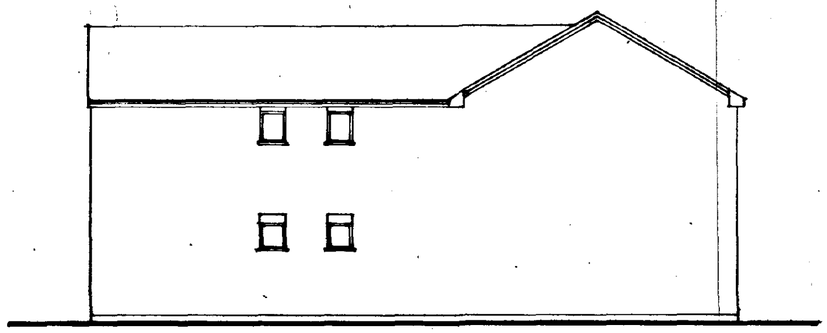

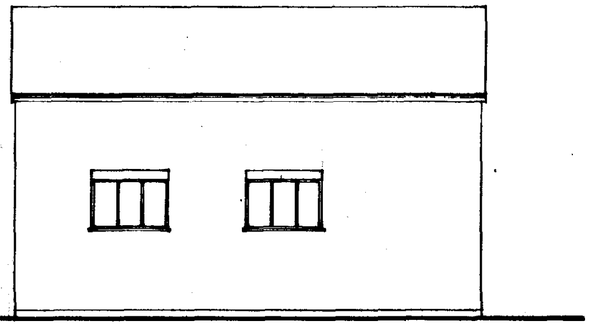

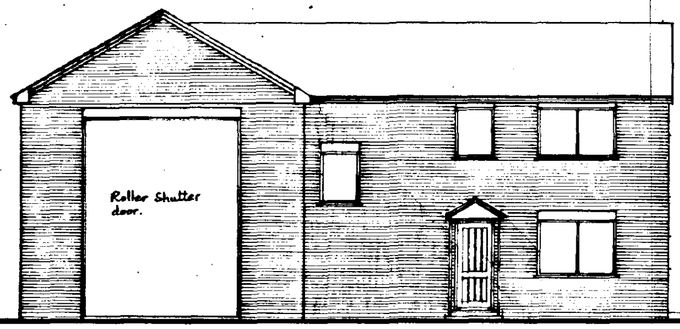


West Elevation

Marley Mendip - Old English Antique Red.


Marshalls Yorkshire Brick Royal Mixture.


Marshalls Yorkshire Brick Lincoln Red to soldier arches.

Double glazed P.V.C. windows.

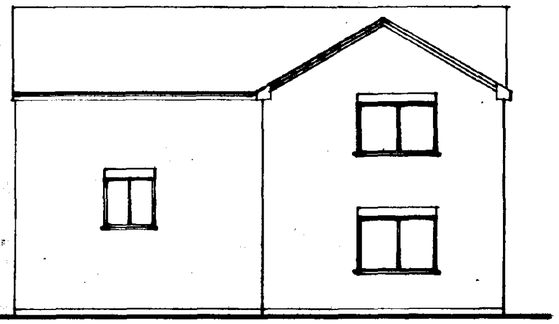


South.

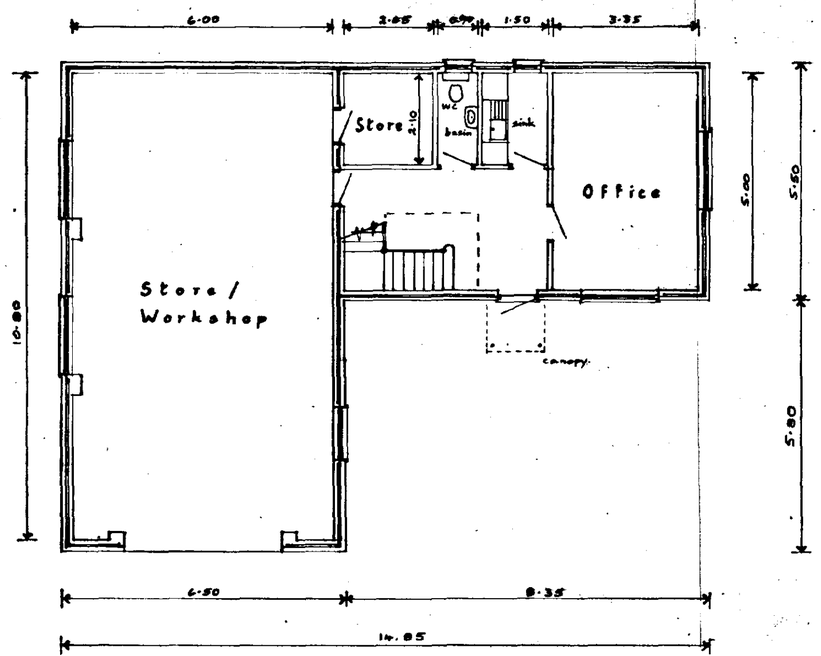


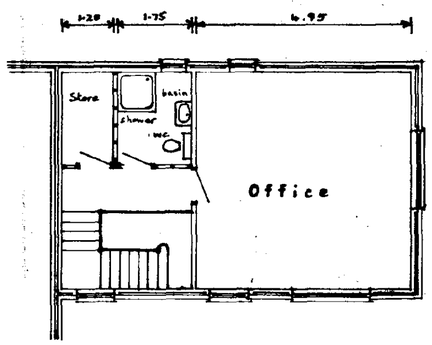

First Floor.

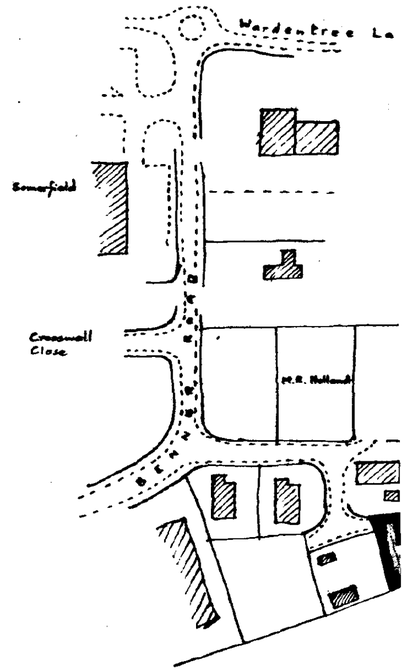

Location Plan

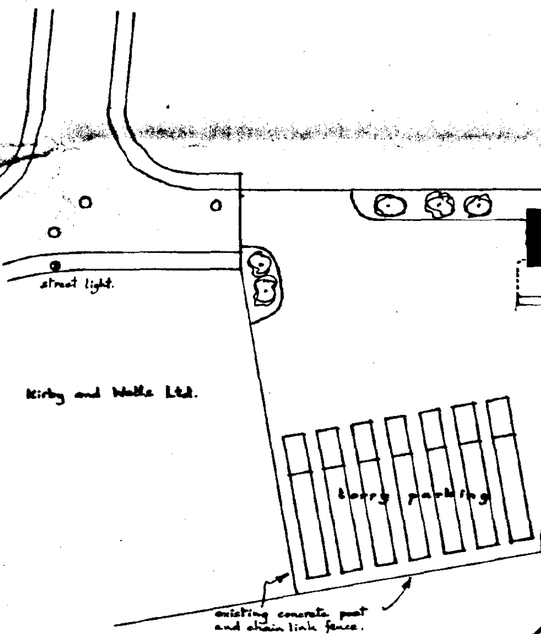

Site Layout