
DO NOT SCALE THIS DRAWING. THE CONTRACTOR IS DEEMED TO HAVE CHECKED ALL DIMENSIONS ON SITE AND REPORT ANY DISCREPANCIES TO OGLESBY & LIMB LTD.
THE CONTENTS OF THIS DRAWING ARE COVERED BY COPYRIGHT AND REMAIN THE PROPERTY OF OGLESBY & LIMB LTD. WRITTEN APPROVAL MUST BE OBTAINED FROM OGLESBY & LIMB LTD PRIOR TO DUPLICATION OR REPRODUCTION OF THIS DRAWING OR ITS CONTENTS.
ANY DIMENSIONS NOT SHOWN ARE TO BE CHECKED AND AGREED WITH OGLESBY & LIMB LTD.

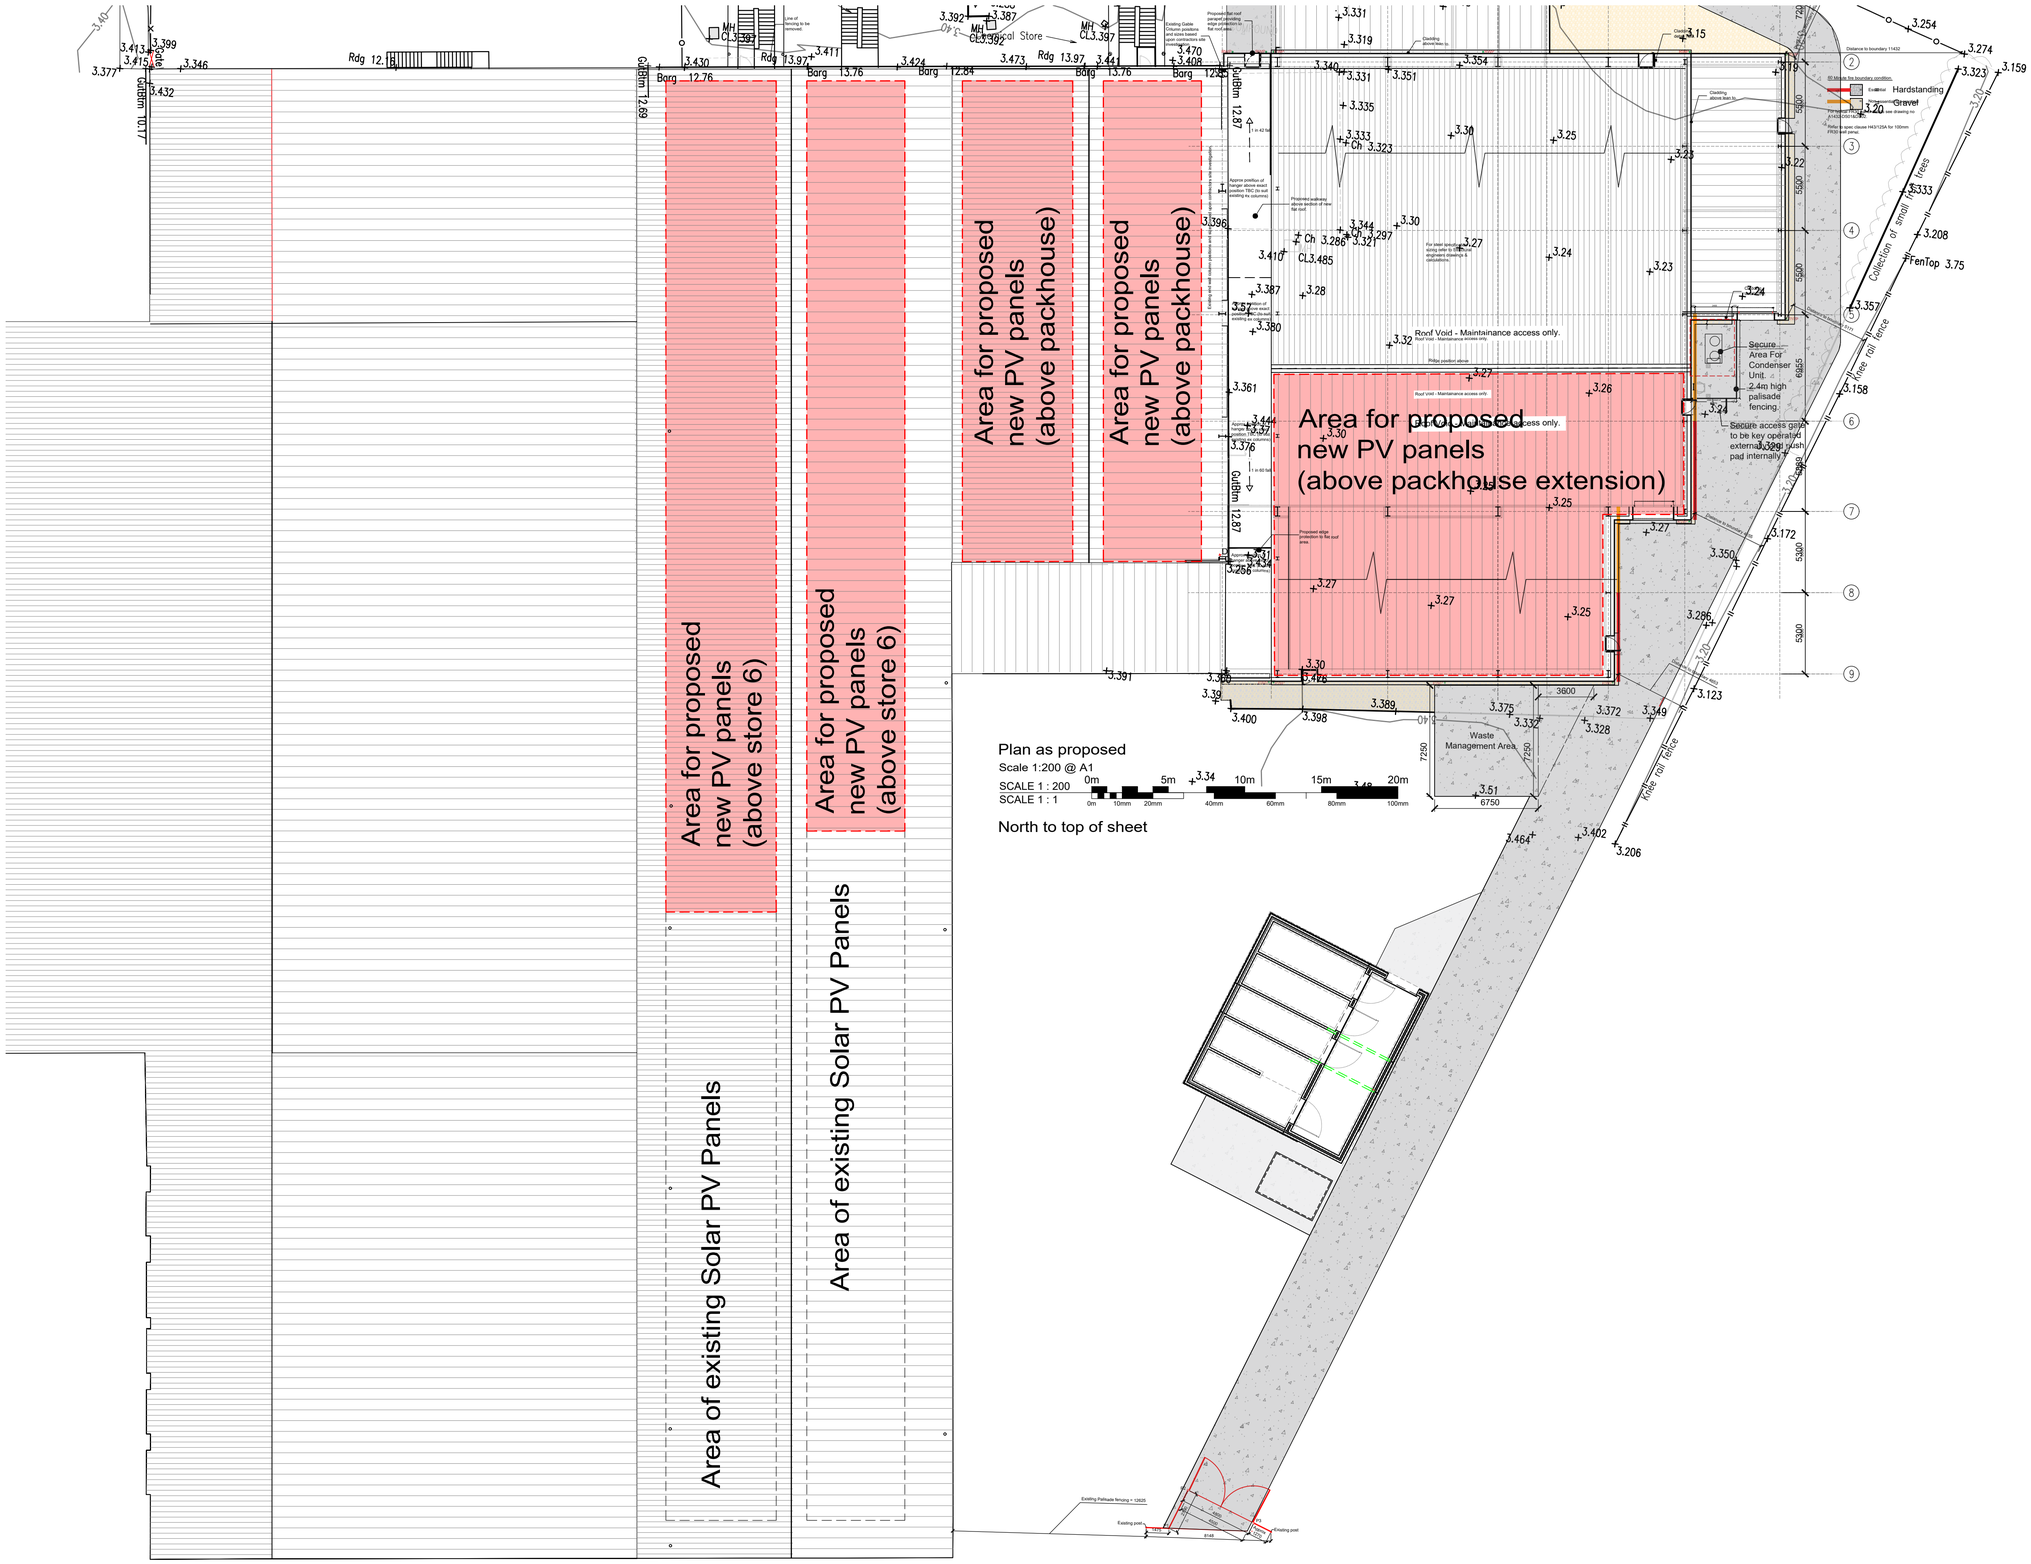

Plan as proposed
Scale 1:200 @ A1
SCALE 1 : 200
SCALE 1 : 1

North to top of sheet

Oglesby & Limb Ltd
Chartered Architect
Suite 1, Market Chambers
12 Market Place, Spalding, Lincs
PE11 1SL
Tel: 01775 761196
e-mail: design@o-l-ltd.co.uk

Client:
J.O.Sims Ltd.

Project:
Porposed PV Panels on roof at J.O.Sims Ltd.
Pudding Lane, Pinchbeck
Spalding, Lincolnshire
PE11 3TJ

Drawing Title:
Roof plan showing panel locations as proposed

PRIOR APPROVAL NOTICE APPLICATION ISSUE

Date:	Scale:
Sept 2022	as shown @ A1
Drawn by: AJO	Checked by: CLS

Drawing Number:	Rev:
A1627-02	P1

Ref.	Date	Description	Initial
-	xx.xx.xx	Xxxxxx	xxx

Revisions