




SIDE

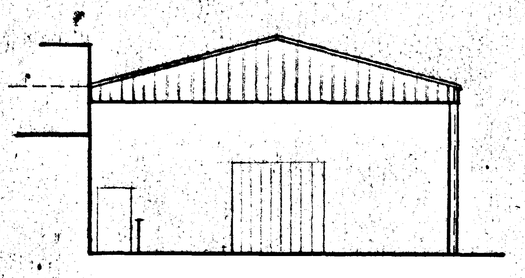


END

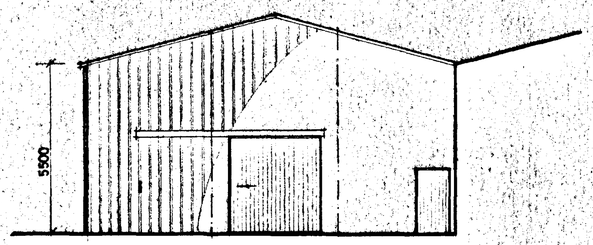

END

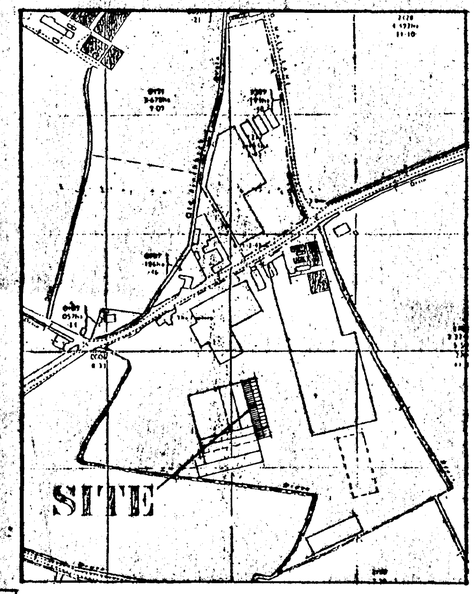

LOCATION PLAN
1 : 2500

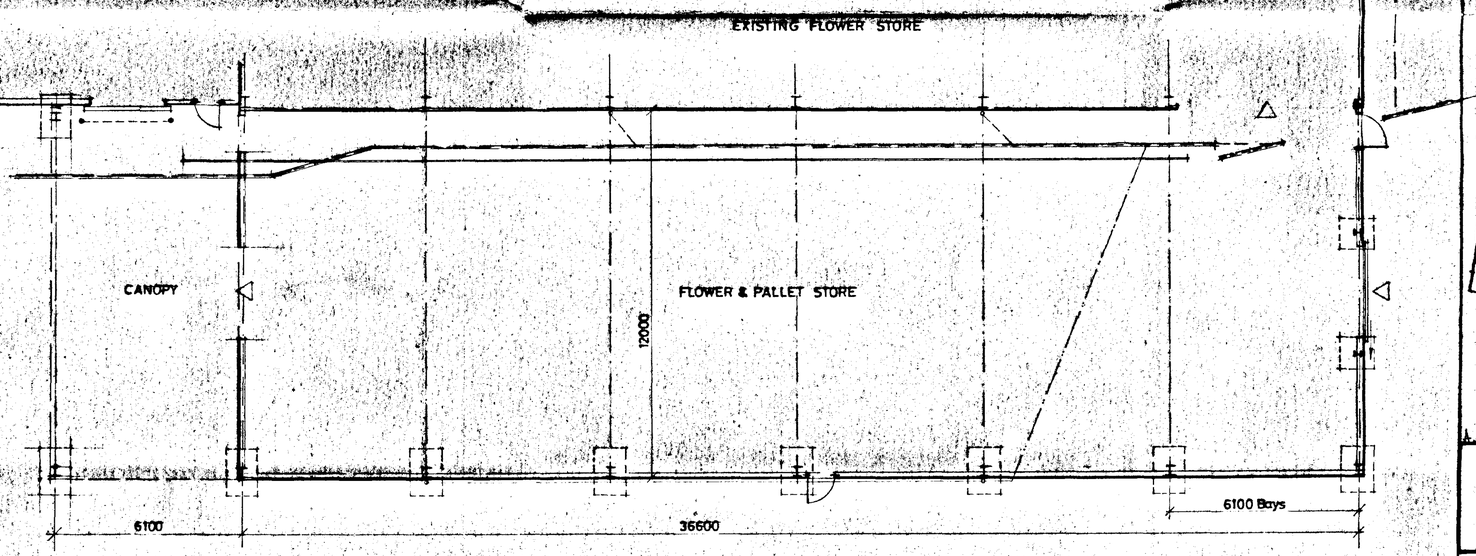

PLAN

SOUTH HOLLAND DC
HOUSING & PLANNING
19 SEP 2001
Ref. 96/1498

AMENDED PLAN
Ref. 4h

4 extra canopy bays 15.09.01

DO NOT SCALE FROM THIS DRAWING

This drawing is copyright and may not be altered, traced, photographed or used for any purpose other than that for which it is issued

The General Contractor is to check all dimensions on site and report discrepancies to the Architect.

All details shown on this drawing including dimensions are based upon typical site conditions related to the area. No responsibility can be accepted for abnormal conditions which may be discovered during construction unless reported to the Architect so that design amendments may be considered. Site soil surveys are recommended in respect of foundations to establish specific site conditions before foundation work is undertaken

G. R. MERCHANT
I.ENG AMICE, FIWO,
ARCHITECTURAL, STRUCTURAL
& LAND DRAINAGE CONSULTANT
TEL: HOLBEACH (01406) 490800

PROJECT:


FLOWER & PALLET STORE
HERDGATE LANE
PINCHBECK

CLIENT:


WINCHESTER GROWERS LTD

SCALES:	DATE:
1/100 1/2500	*SEPT 1998*
G.R.MERCHANT	DRAWING No.: *WGL.01 A*


REVISIONS:
A

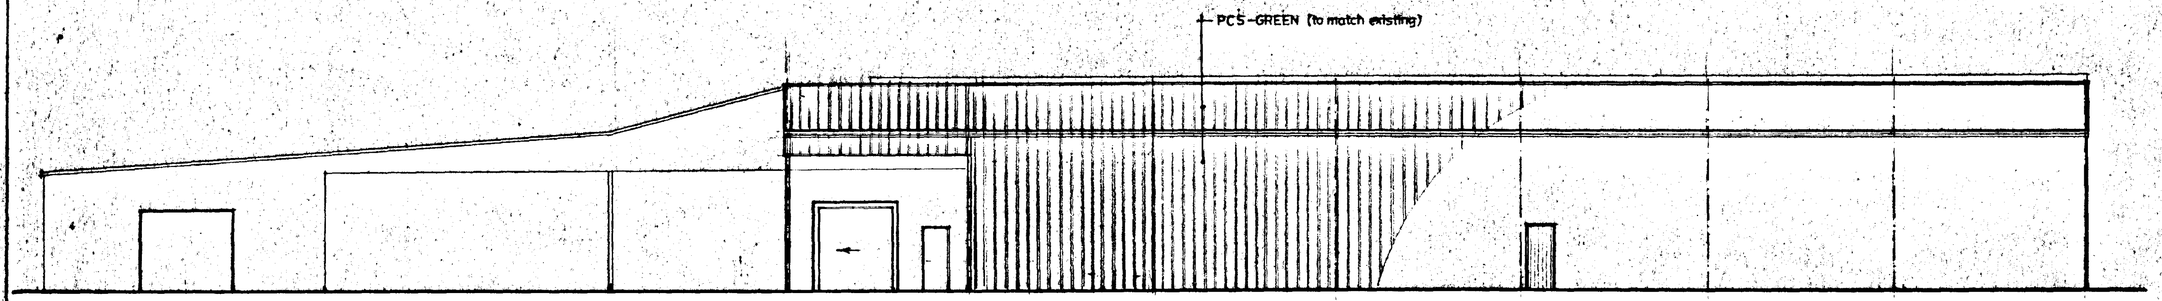


SIDE (EAST)

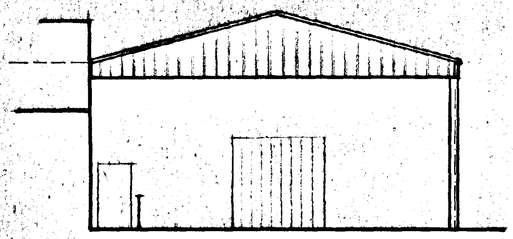

END (SOUTH)

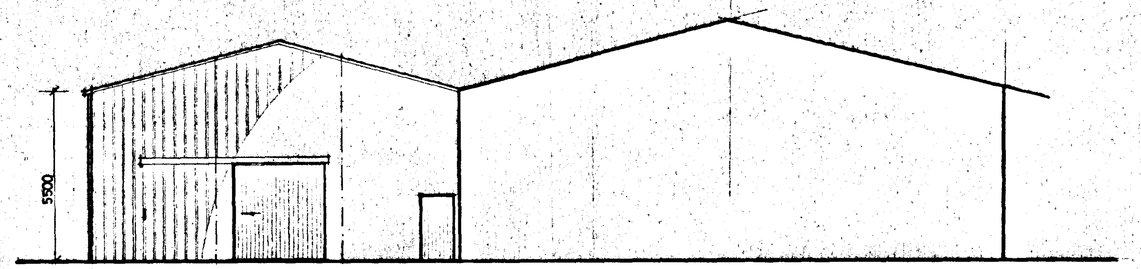

END (NORTH)

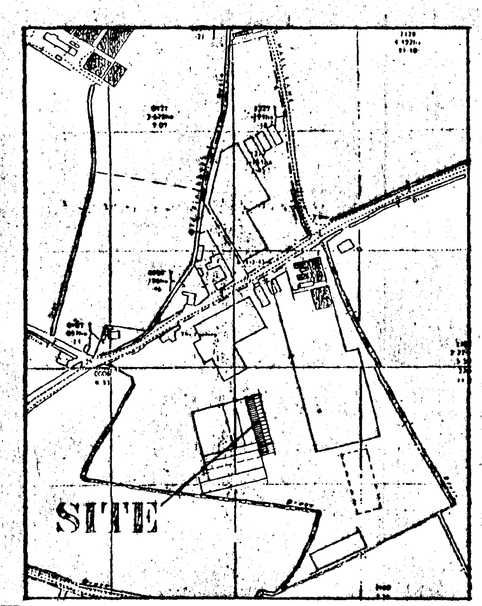

LOCATION PLAN
1 : 2500

PLAN

N

DO NOT SCALE FROM THIS DRAWING
This drawing is copyright and may not be altered, traced, photographed or used for any purpose other than that for which it is issued.
The General Contractor is to check all dimensions on site and report discrepancies to the Architect.
All details shown on this drawing installing foundations are based upon typical site conditions related to the area. No responsibility can be accepted for abnormal conditions which may be discovered during construction unless reported to the Architect so that design amendments may be considered. Site soil surveys are recommended in respect of foundations to establish specific site conditions before foundation work is undertaken.

SHDC
Planning & Development
- 7 FEB 2002
Ref

H/0962/98
ORIGINAL APPROVED PLANS
EXTRA CANOPY BAY 13.09.01


G. R. MERCHANT
I.ENG AMICE, FIWO,
ARCHITECTURAL, STRUCTURAL & LAND DRAINAGE CONSULTANT
TEL: HOLBEACH (01406) 490800

PROJECT:
FLOWER & PALLET STORE
HERDGATE LANE
PINCHBECK


CLIENT:
WINCHESTER GROWERS LTD

SCALES:	DATE:
1/100 1/2500	SEPT 1998
G.R.MERCHANT	DRAWING No.: WGL.01


REVISIONS:

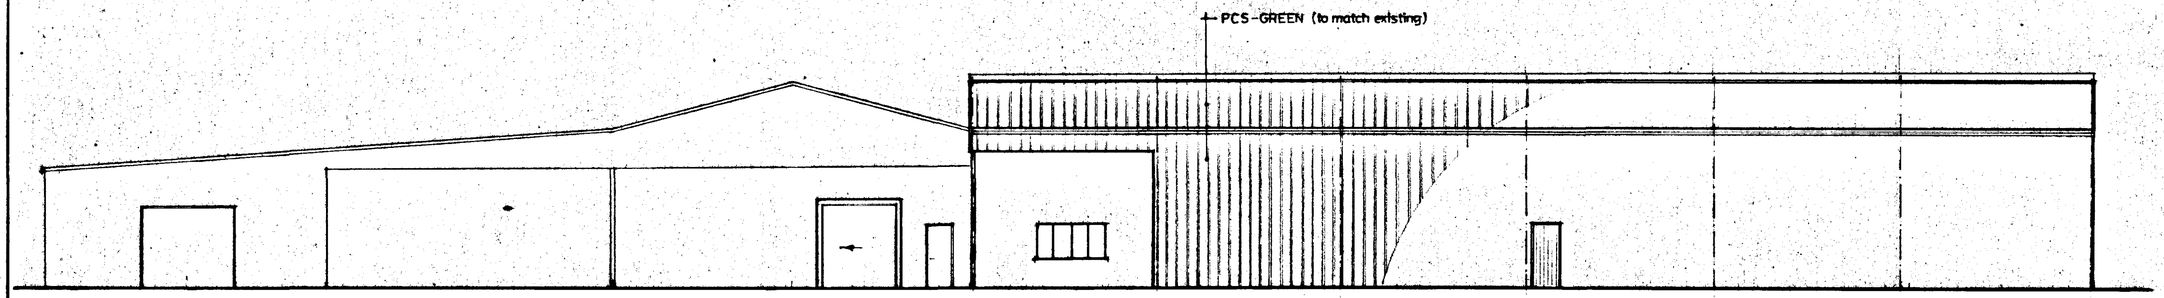


SIDE

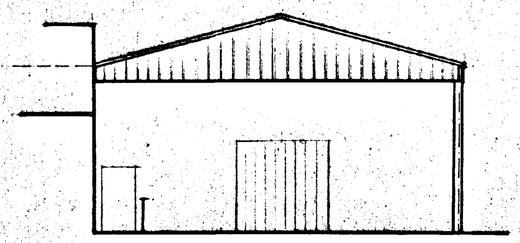

END

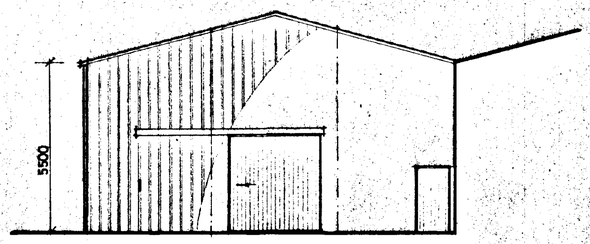

END

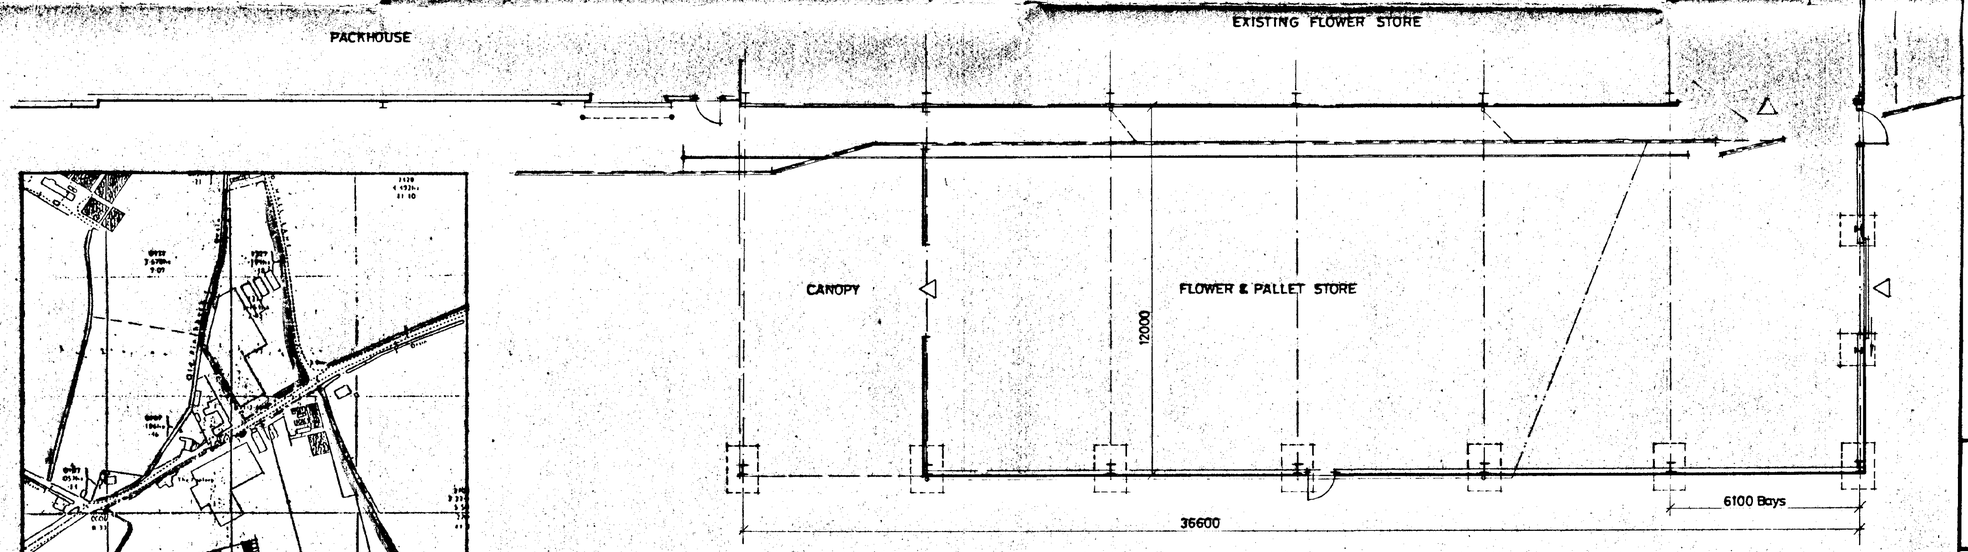

PLAN

LOCATION PLAN
1 : 2500

DO NOT SCALE FROM THIS DRAWING

This drawing is copyright and may not be altered, traced, photographed or used for any purpose other than that for which it is issued.
The General Contractor is to check all dimensions on site and report discrepancies to the Architect.
All details shown on this drawing including foundations are based upon typical site conditions related to the area. No responsibility can be accepted for abnormal conditions which may be discovered during construction unless reported to the Architect so that design amendments may be considered. Site soil surveys are recommended in respect of foundations to establish specific site conditions before foundation work is undertaken.

DETERMINED PLAN
SOUTH HOLLAND DC HOUSING & PLANNING
28 SEP 1998
Plan 6962/98


G. R. MERCHANT
I.ENG AMICE, FIWO,
ARCHITECTURAL, STRUCTURAL & LAND DRAINAGE CONSULTANT
TEL: HOLBEACH (01406) 490800

PROJECT:
FLOWER & PALLET STORE
HERDGATE LANE
PINCHBECK


CLIENT:
WINCHESTER GROWERS LTD

SCALES:	DATE:
1/100 1/2500	*SEPT 1998*
G.R.MERCHANT	DRAWING No.: *WGL.01*

REVISIONS:

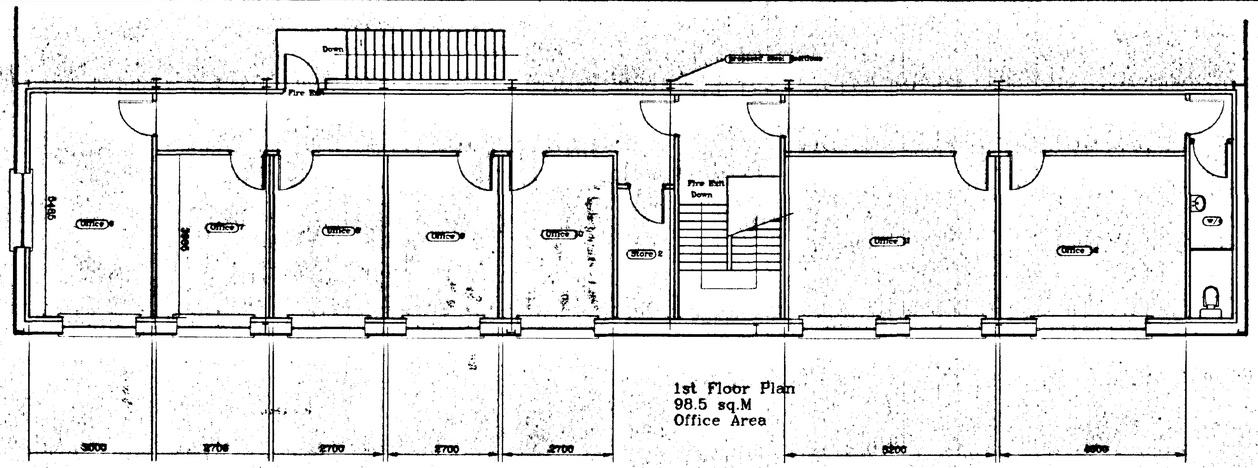


1st Floor Plan
98.5 sq.M
Office Area

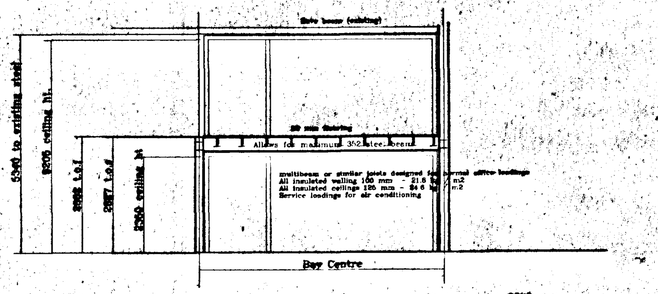


Typical Section Through

All office walls and ceilings formed from 100 mm / 150 mm food safe panelling all with Rockwool infill


First floor comprising of Structural steelwork with floor beams and cold rolled joists between, supporting 25 mm t&g weyrock

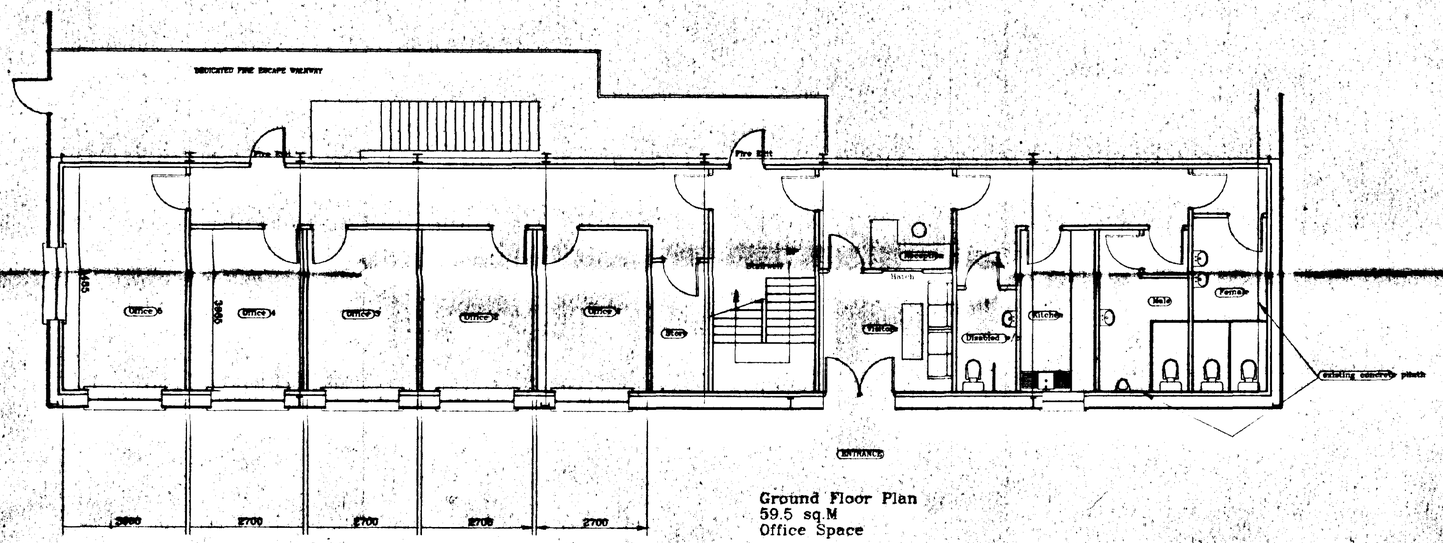

Ground Floor Plan
59.5 sq.M
Office Space

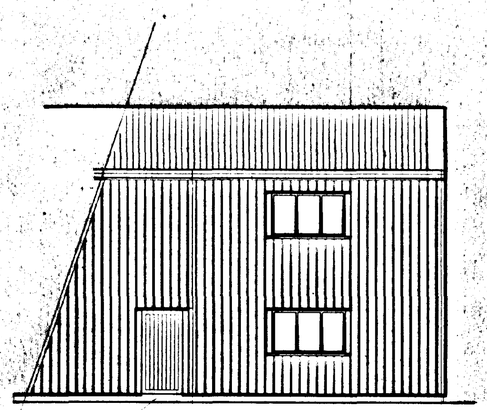

SIDE ELEVATION [EAST]

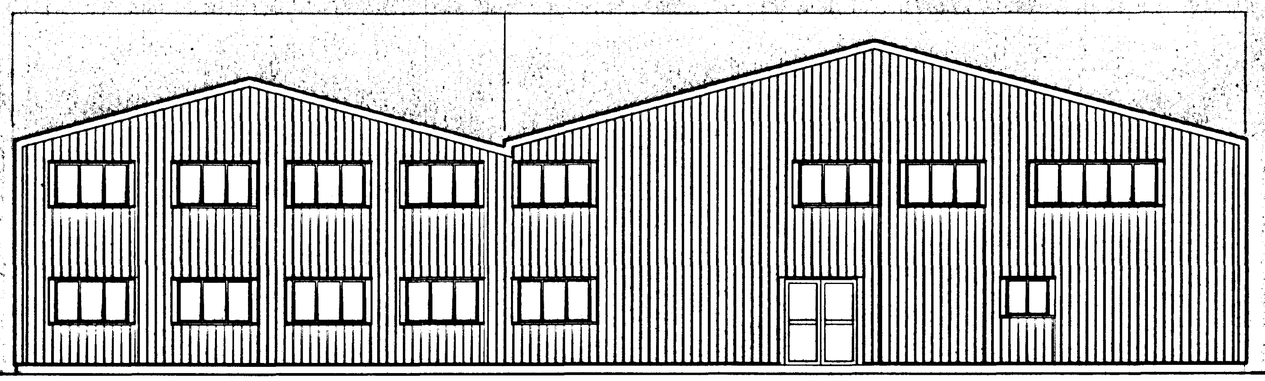

END ELEVATION [NORTH]

AMENDED PLAN
Ref. A2

SHDC
Planning & Development
- 7 FEB 2002
Ref 0962/98

Details on this drawing are copyright of RPS Construction. This is a confidential document and must not be copied, used or divulged in any way without prior written consent

REVISION	DATE	DESCRIPTION

DRAWING TITLE

Proposed Offices

Client	Winchester Growers		
Address	Pinchbeck		
Contract			
DRAWN	rpsc	DATE	January 2002
CHKD		DATE	
SCALE	1/75		

Contract No –
Drawing No Draft 002
Revision 0

R P S Construction
Kingston Lodge, Jekils Gate, Fleet Fen, Peterborough
Lincolnshire. PE2
Telephone:(01406) 424406 Facsimile(01406) 426606
E.mail Address – RPS@rpsconstruction.co.uk