

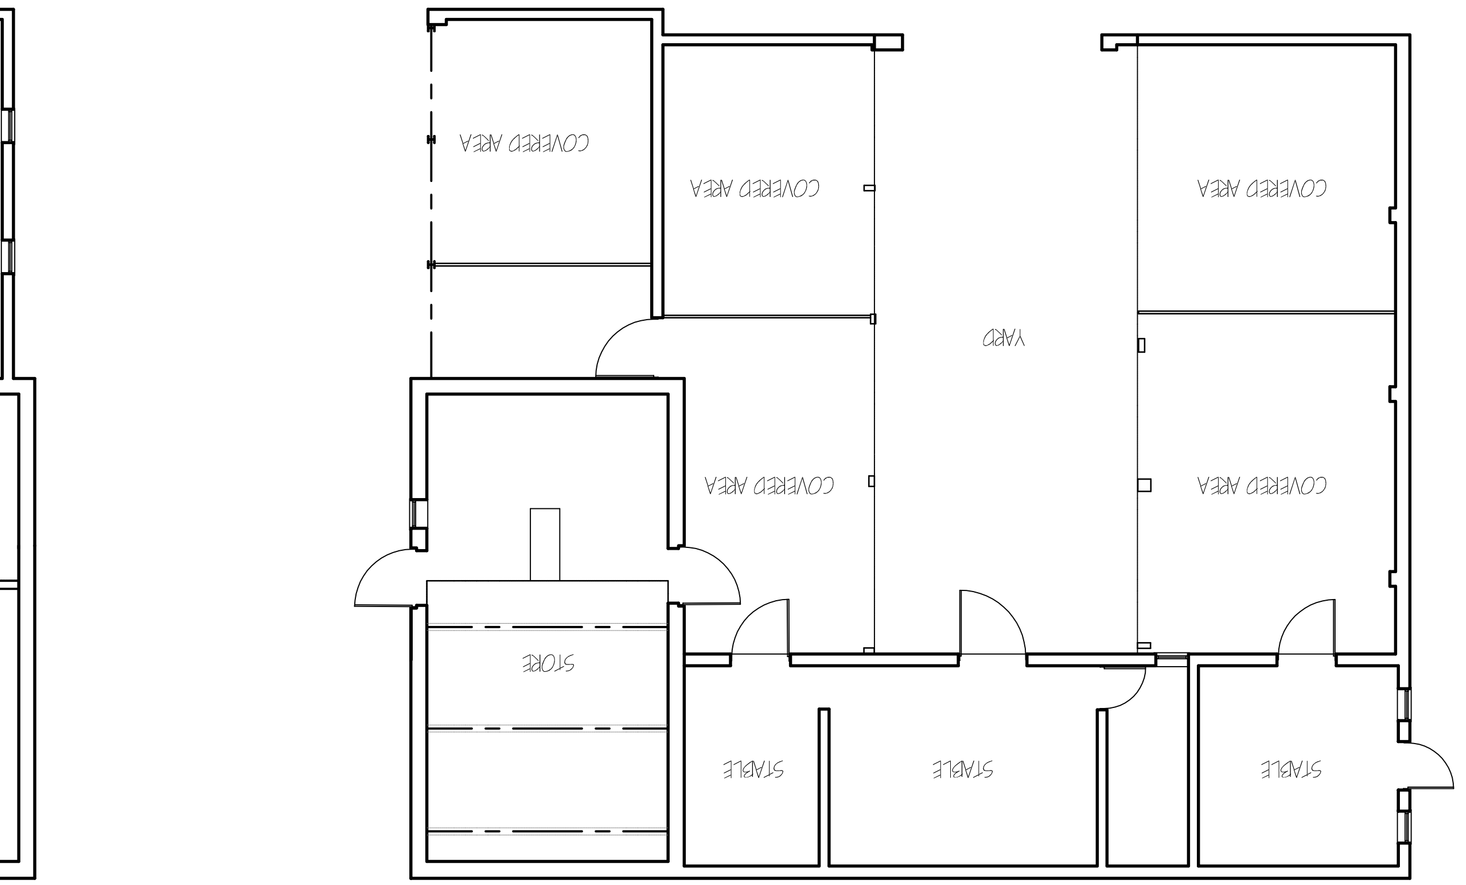



GROUND FLOOR PLAN

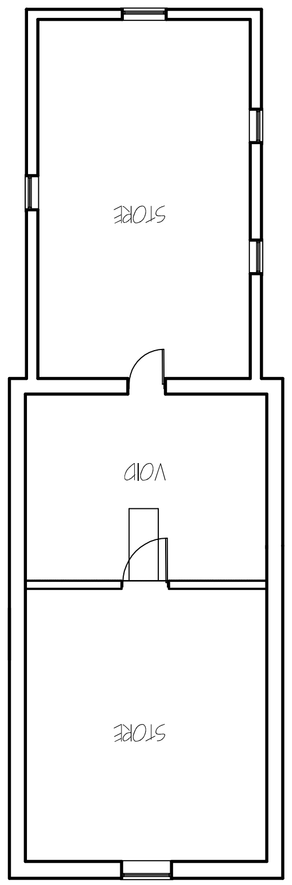


FIRST FLOOR PLAN

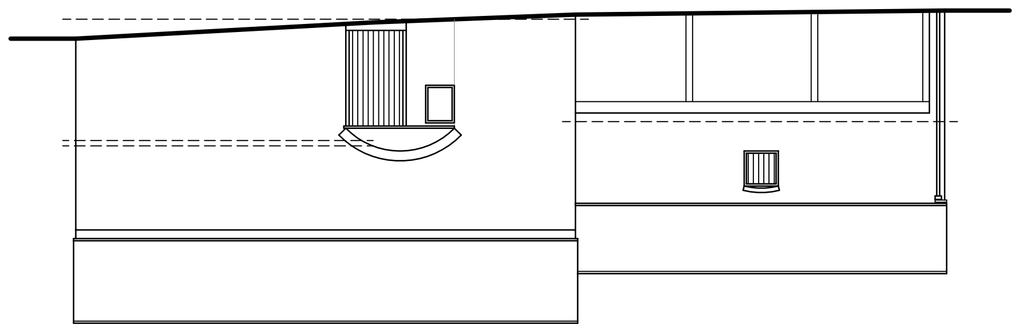


ENTRANCE ELEVATION

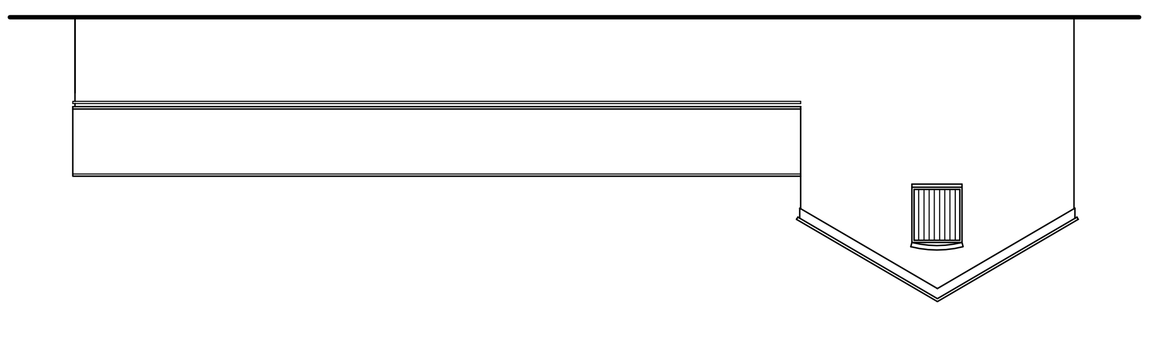


ROAD ELEVATION

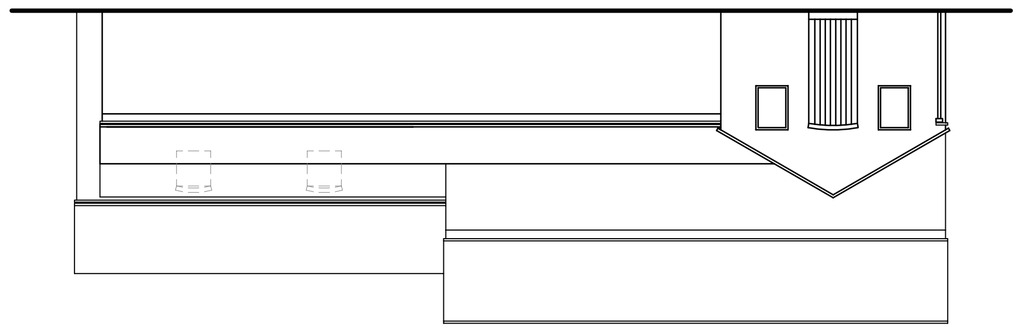

SIDE ELEVATION

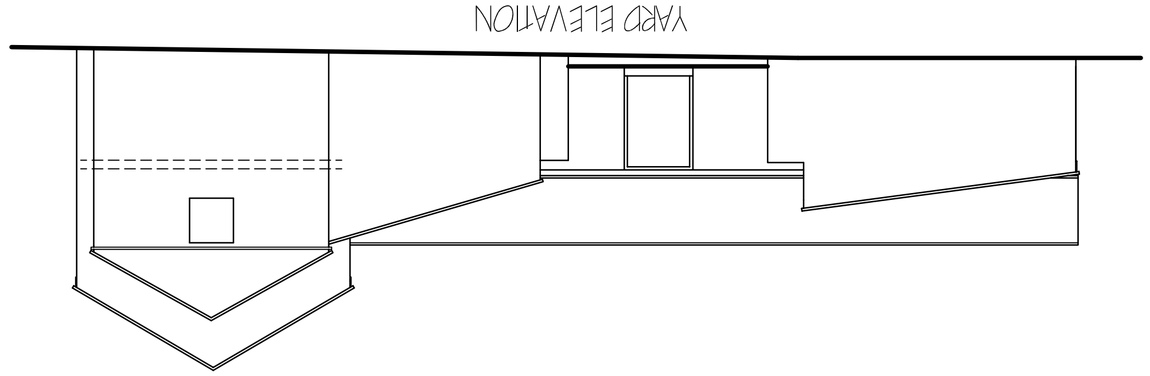

YARD ELEVATION

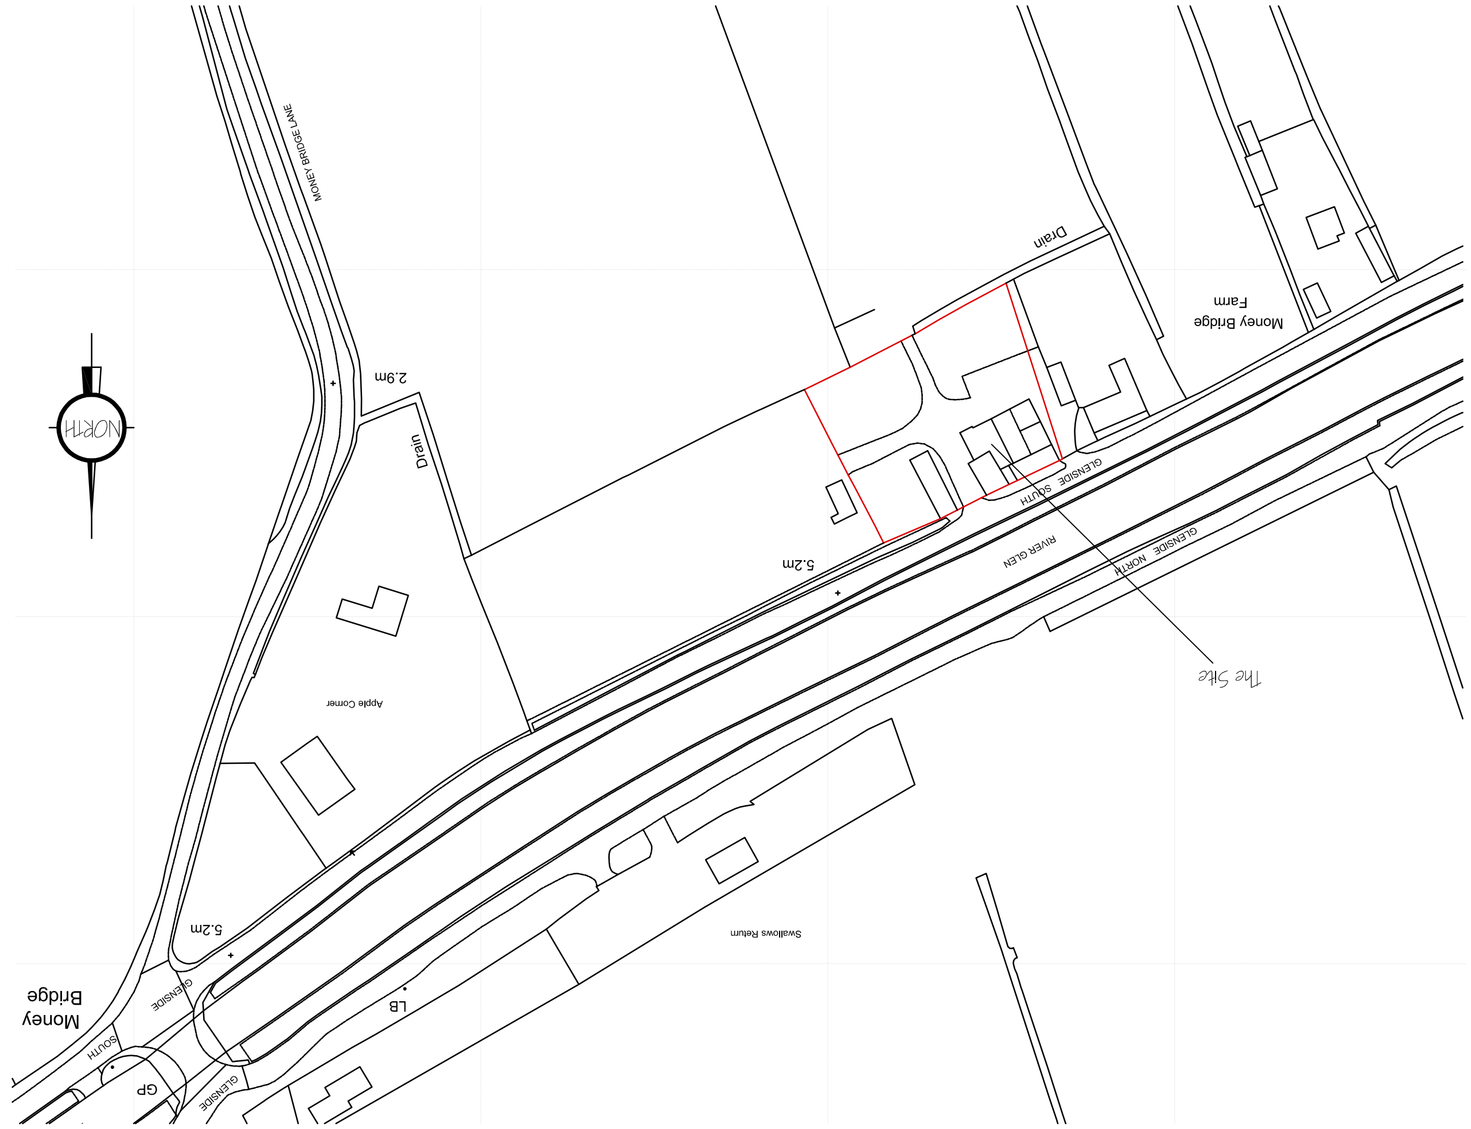

LOCATION PLAN 1:1250

Ordnance Survey (c) Crown Copyright 2016. All rights reserved. Licence number 100022432

G. R. MERCHANT LTD.
I.ENG AMICE FIWO

ARCHITECTURAL, STRUCTURAL AND LAND DRAINAGE CONSULTANTS

4 Wrights Mews
12A Park Road, Holbeach, Spalding, Lincs, PE12 7EE
Tel: 01406 490800
Fax: 01406 425744
E-Mail: gr.merchant@btconnect.com

Project
BANK CONVERSION
MONEY BRIDGE FARM
GLENSIDE SOUTH
WEST PINCHBECK, LINCS. PE11 3ND

Client
MR & MRS J GREEN.

Drawing
FLOOR PLANS - EXISTING
ELEVATIONS - EXISTING
LOCATION PLAN

Job Ref.	Drawing No.
2252-17.	01
Date	**Drawn**
MAY 2016	SLB

Scales
1:100 (Unless Otherwise Stated)

DO NOT SCALE FROM THIS DRAWING

This drawing is copyright and may not be altered, reused, photographed or used for any other purpose whatsoever other than for which it is issued. The General Contractor is to check all dimensions on site and report any discrepancies to the Architect. All details shown on this drawing are for guidance only and are based upon typical site conditions related to the area. No responsibility can be accepted for omissions or inaccurate information which may be discovered during construction unless reported to the Architect as that amount of information could not be ascertained. This drawing is limited to the details shown and does not purport to contain a full specification of the works. It is strongly advised that all contractors before foundation work is undertaken, visit the site and satisfy themselves as to the nature of the ground conditions which may be encountered, the soil investigation may be recommended in respect of foundations and/or ground floor slab and trees. The Engineer / Client shall not be responsible for any representations, warranties or undertakings made by any representative of the Contractor, unless confirmed in writing by the Engineer / Client. This drawing is not to be used for the purpose of obtaining Planning / Building Regulation approval. The drawing must not be altered or amended without the prior written consent of the Engineer / Client. The Engineer / Client shall not be responsible for any errors or omissions in this drawing arising out of additions or alterations to this drawing not carried out by the Engineer / Client or their representatives. The Engineer / Client shall have the copyright of all designs and drawings prepared by him in connection with the contract whether the work is executed or not and the same must not be used, reproduced or copied by any person without the consent in writing of the Engineer / Client. Any breach of this condition will entitle the Engineer / Client to take proceedings to prevent such use and to claim damages for such use. Any person using any of the said designs or drawings for any purpose other than that for which they were prepared or supplied by the Engineer / Client shall indemnify the Engineer / Client against all claims costs damages and expenses arising out of or in connection with such use. The Engineer / Client shall have no responsibility for setting out dimensions, levels or positions of the works unless specifically instructed to do so in writing. Any discrepancies between the drawings and the site conditions must be reported to the Engineer / Client immediately. Figured dimensions are to be taken in preference to scaled dimensions. Any variations to the contract arising from discrepancies between the drawings and the site conditions must be confirmed in writing to the Engineer / Client before the relevant works are executed. The Engineer / Client shall not be responsible for any claims arising from variations to the contract which are executed before the Engineer / Client has received written confirmation of the variation. The Engineer / Client shall not be responsible for any errors in setting out the works by the Contractor unless such errors are a result of errors in information provided by the Engineer / Client. The Engineer / Client shall not be responsible for any errors in the works arising from inaccurate setting out by the Contractor unless such inaccuracies