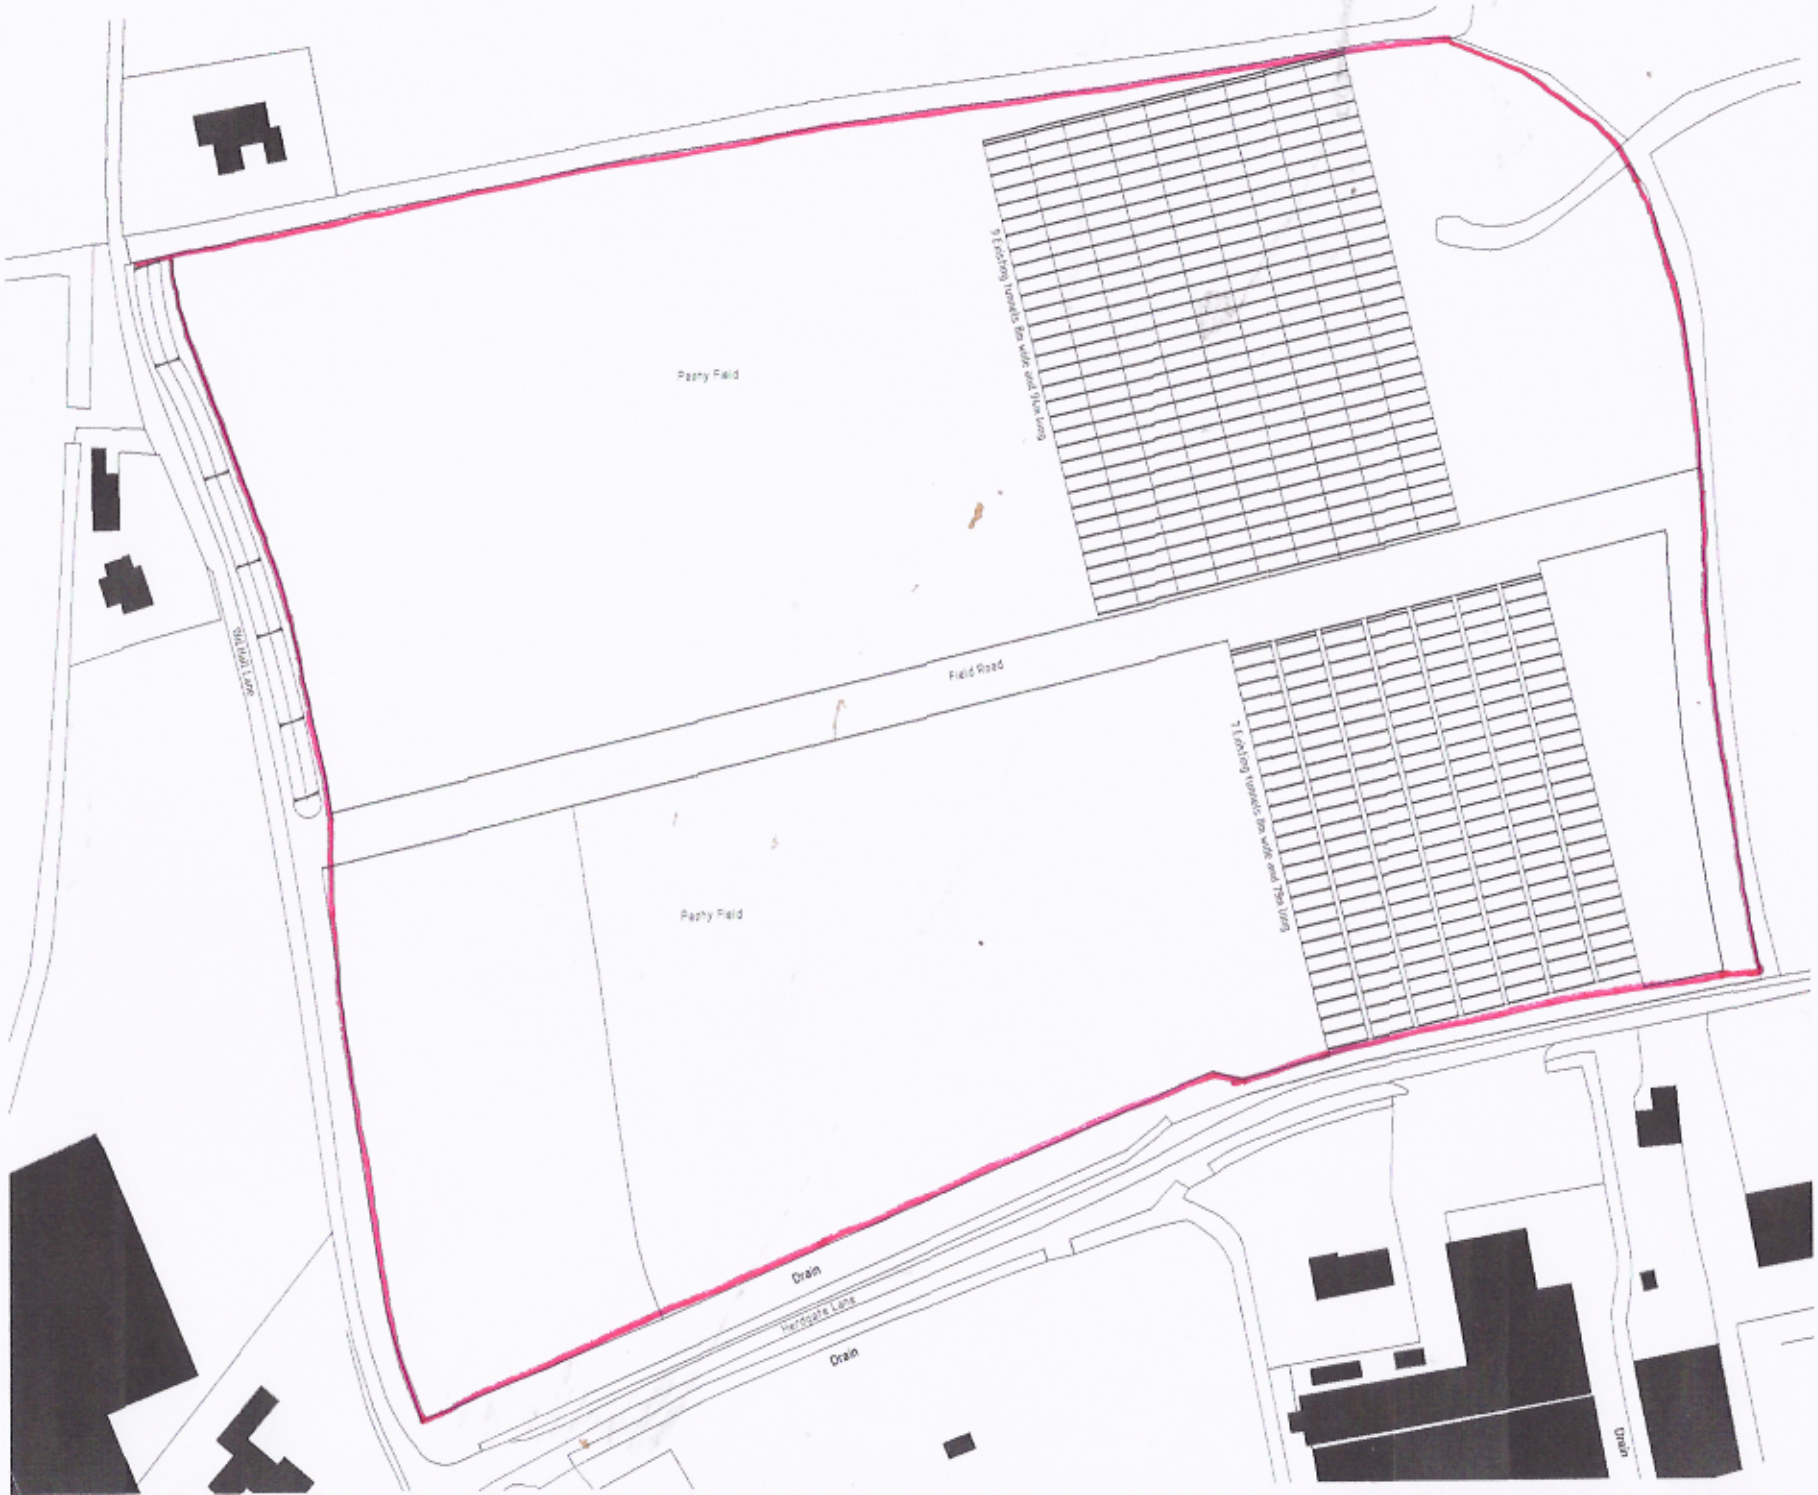


FILE NAME

NOTES

This drawing has been issued in support of a planning application and must NOT be used for construction purposes.

This drawing is copyright and may not be altered, traced, copied, or reproduced or used for any purpose other than that for which it is issued without written permission from the copyright holder.

Report discrepancies to the Architect so that any design implications may be considered.

All details shown on this drawing are based upon typical site conditions related to the area. No responsibility can be accepted for abnormal conditions unless reported to the Architects, so that design amendments may be considered.

Existing Poly Tunnel

SCALE 1:500

Portess and Richardson
CHARTERED ARCHITECTS ~ SURVEYORS
193 LINCOLN ROAD PETERBOROUGH PE1 2PL
Tel: (01733) 566116 Fax: (01733) 569246
E-mail: P+R@Portessrichard.com

Client
UNVEG

Project
INSTALLATION OF POLY TUNNELS
HERDGATE LANE

PINCHBECK

Drawing
EXISTING SITE PLAN

Date
OCTOBER 2014

Scale
1:500 @ A1

Project No.
9713

Drawing No.
001

Revision