
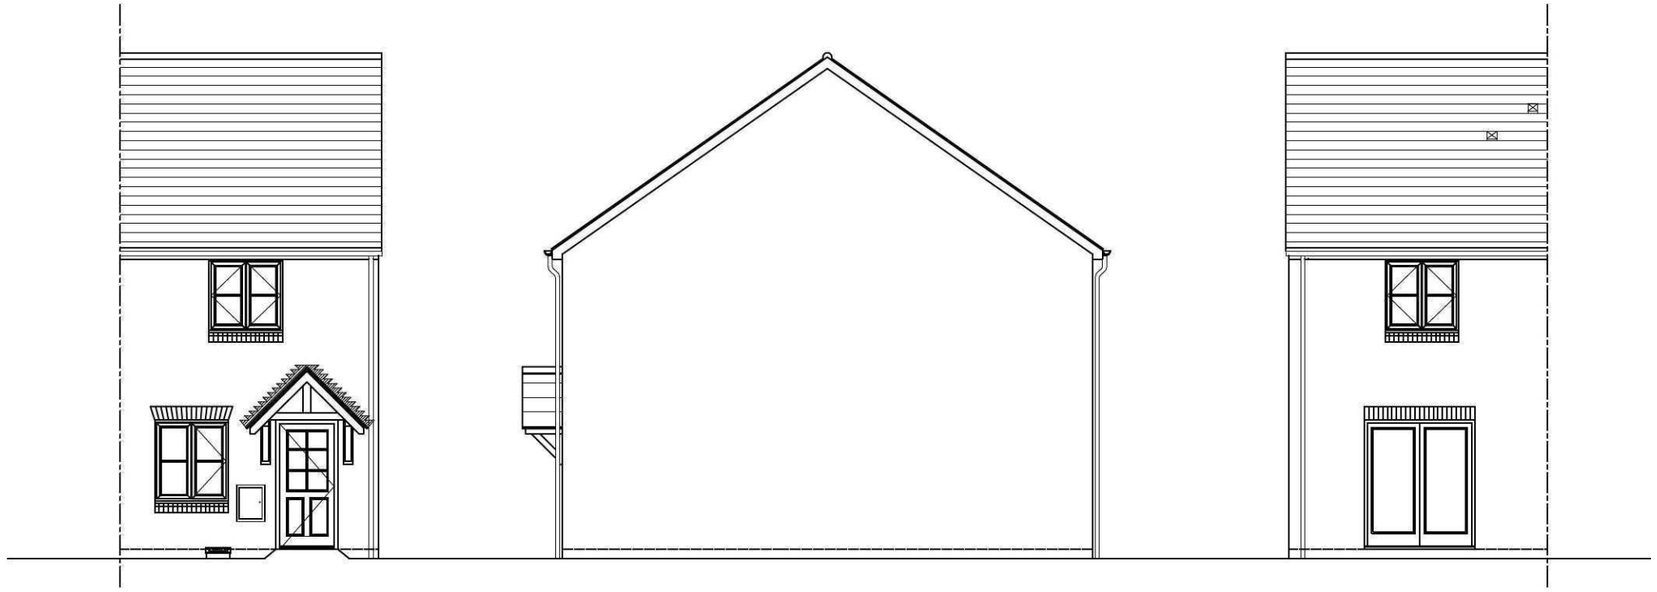



FRONT ELEVATION

SIDE ELEVATION

REAR ELEVATION

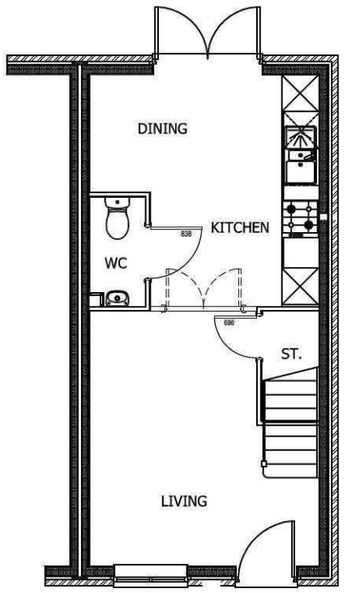

GROUND FLOOR

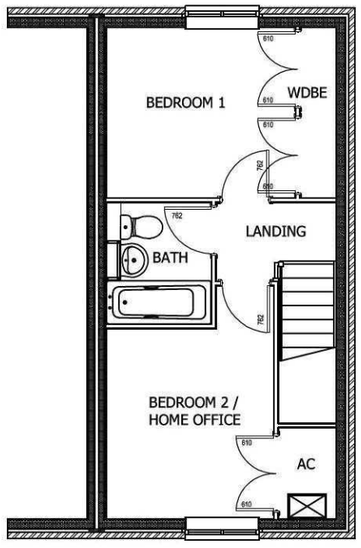

FIRST FLOOR

FLOOR AREAS

GROSS		
GROUND FLOOR	30.3m²	326.1ft²
FIRST FLOOR	30.3m²	326.1ft²
TOTAL	60.6m²	652.2ft²

Rev.	Date	Description

ORIGINAL SIZE 100MM - THIS PRINT MAY BE REDUCED

NOTE: ALL DIMENSIONS, MATERIALS AND WORKMANSHIP IN ACCORDANCE WITH NHBC STANDARDS AND BUILDING REGULATIONS.
DO NOT SCALE FROM THIS DRAWING. ALL DIMENSIONS TO BE VERIFIED WITH THE TECHNICAL OFFICE.

LarkfleetHomes

Larkfleet House Falcon Way
Bourne Lincolnshire
PE10 0FF
Tel: 01778 391550 Fax : 01778 391579
Email: enquiries@larkfleethomes.co.uk
LARKFLEET HOMES is a trading name of LARKFLEET LIMITED

Project

Drawing Title

2224 HOUSE TYPE
DESIGN SHEET

Scale	Date	Drawn	Approved
1:100 @ A3	26.10.11	ORC	

Drawing No 2224/DS Rev.