




west

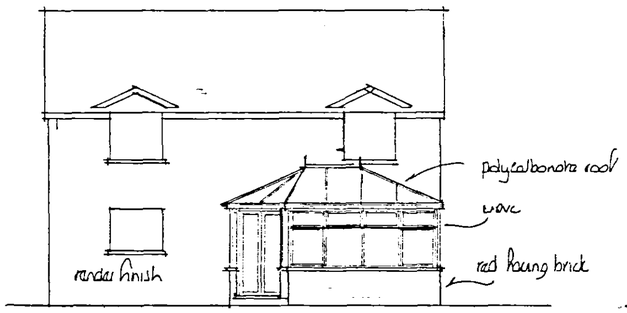



south

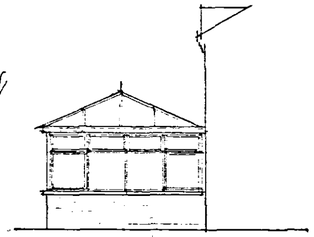


proposed

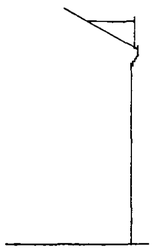


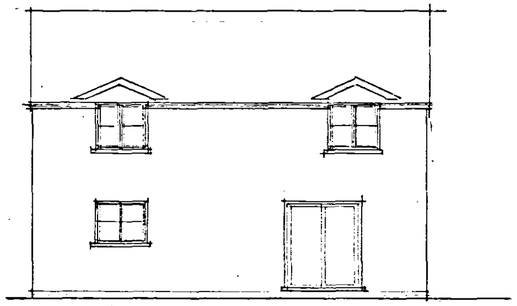

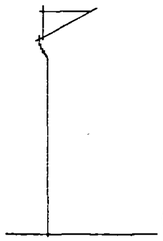

existing

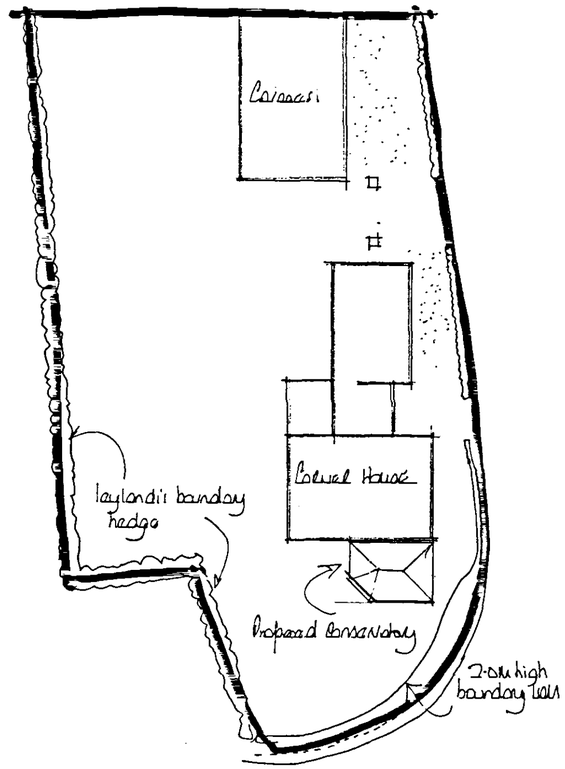

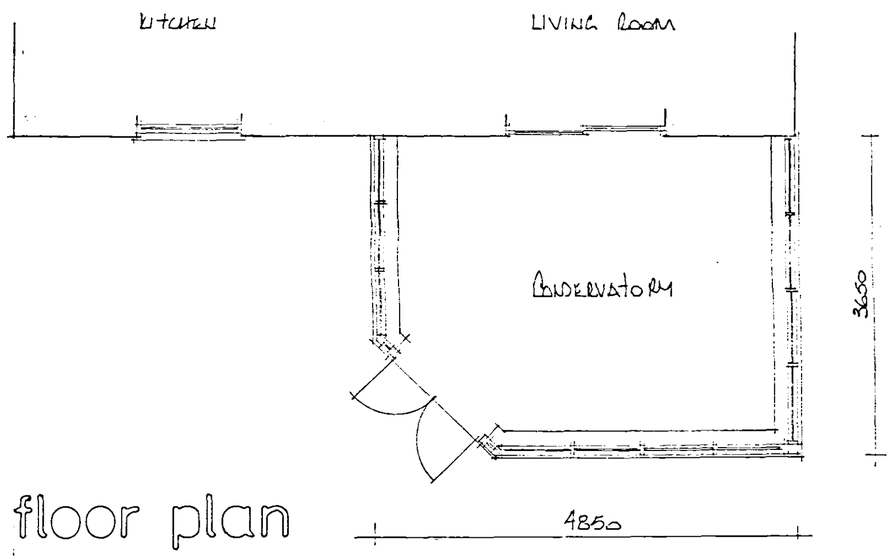

floor plan

SHDC
PLANNING & DEVELOPMENT
24 JUL 2007
Ref. 0996/07

DETERMINED
PLAN

EAST MIDLANDS
DESIGN ASSOC.

Architectural Consultants

Willow Lodge
Horseshoe Road
Spalding
Lincs
PE11 3JA

Tel/fax :- 01775 767968
E-mail :- willowlodge@zoom.co.uk
Mobile phone :-07710 815044

Client
Mr J & Mrs V SHEPHERD

Project
PROPOSED CONSERVATORY AT THE CORNER HOUSE BECK BANK WEST PINCHBECK. SPALDING

Drawing
PLANS & ELEVATIONS

Scale 1:50. 1:100

Date June 01 Drawn DL

Dwg No: Rev.

07/11/01