




s west

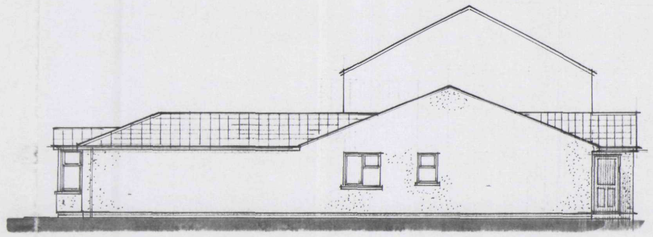

n west

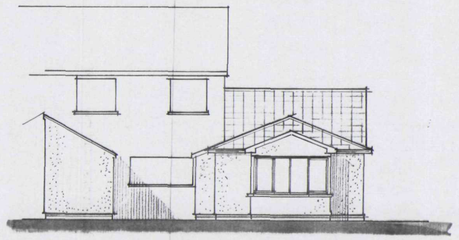


n east

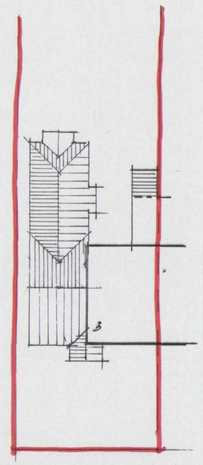

BLUE COURT DRIVE

block plan

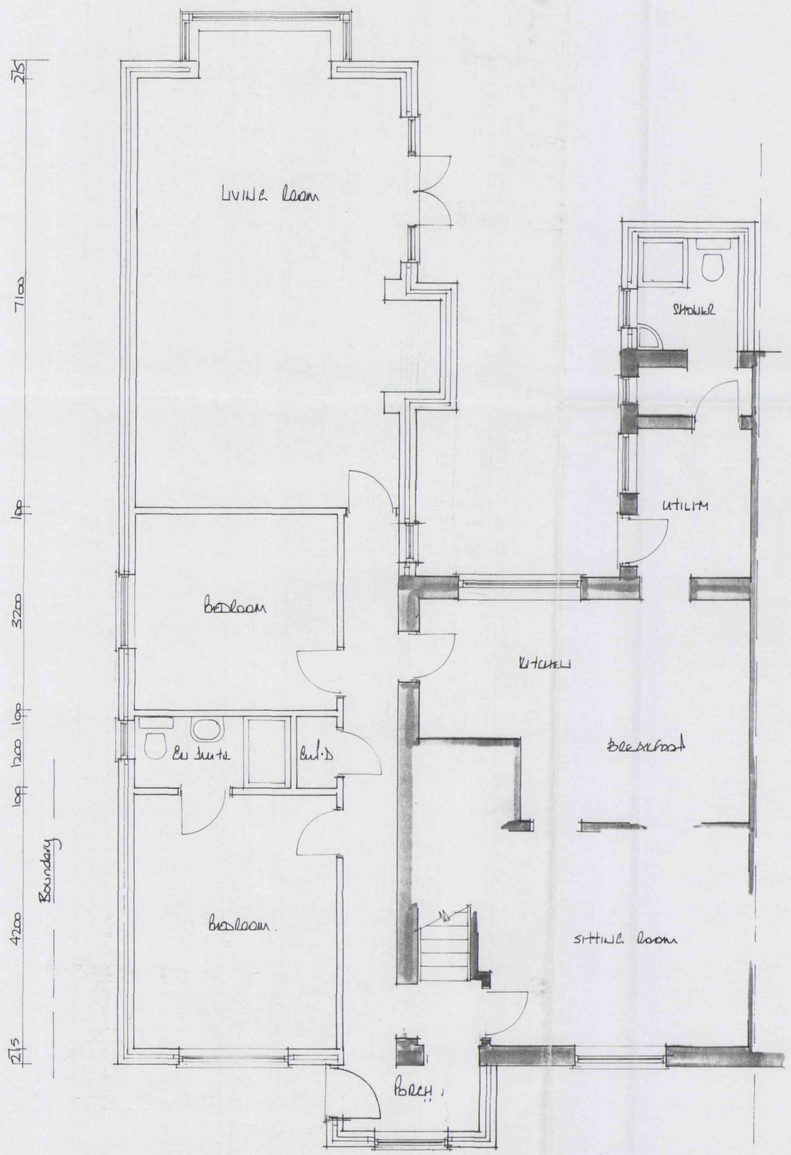

ground floor plan

DETERMINED PLAN

SHDC
Planning & Development
23 JUL 2004
Ref: 1005/04

EAST MIDLANDS DESIGN ASSOC.

Architectural Consultants

Willow Lodge
Horseshoe Road
Spalding
Lincs
PE11 3JA

Tel/fax :- 01775 767968
E-mail :- willowlodge@zoom.co.uk
Mobile phone :-07710 815044

Client
MR & MRS M Mc CARTHY

Project
EXTENSION to DWELLING AT
3 BLUE COURT DRIVE
SPALDING
LINCS

Drawing
PLANS & ELEVATIONS

Scale 1:50 & 1:100

Date July 04 Drawn DS

Dwg No. 04/08/02 Rev.