
DO NOT SCALE THIS DRAWING. THE CONTRACTOR IS DEEMED TO HAVE CHECKED ALL DIMENSIONS ON SITE AND REPORT ANY DISCREPANCIES TO OGLESBY & LIMB LTD.
THE CONTENTS OF THIS DRAWING ARE COVERED BY COPYRIGHT AND REMAIN THE PROPERTY OF OGLESBY & LIMB LTD. WRITTEN APPROVAL MUST BE OBTAINED FROM OGLESBY & LIMB LTD PRIOR TO DUPLICATION OR REPRODUCTION OF THIS DRAWING OR ITS CONTENTS.
ANY DIMENSIONS NOT SHOWN ARE TO BE CHECKED AND AGREED WITH OGLESBY & LIMB LTD.

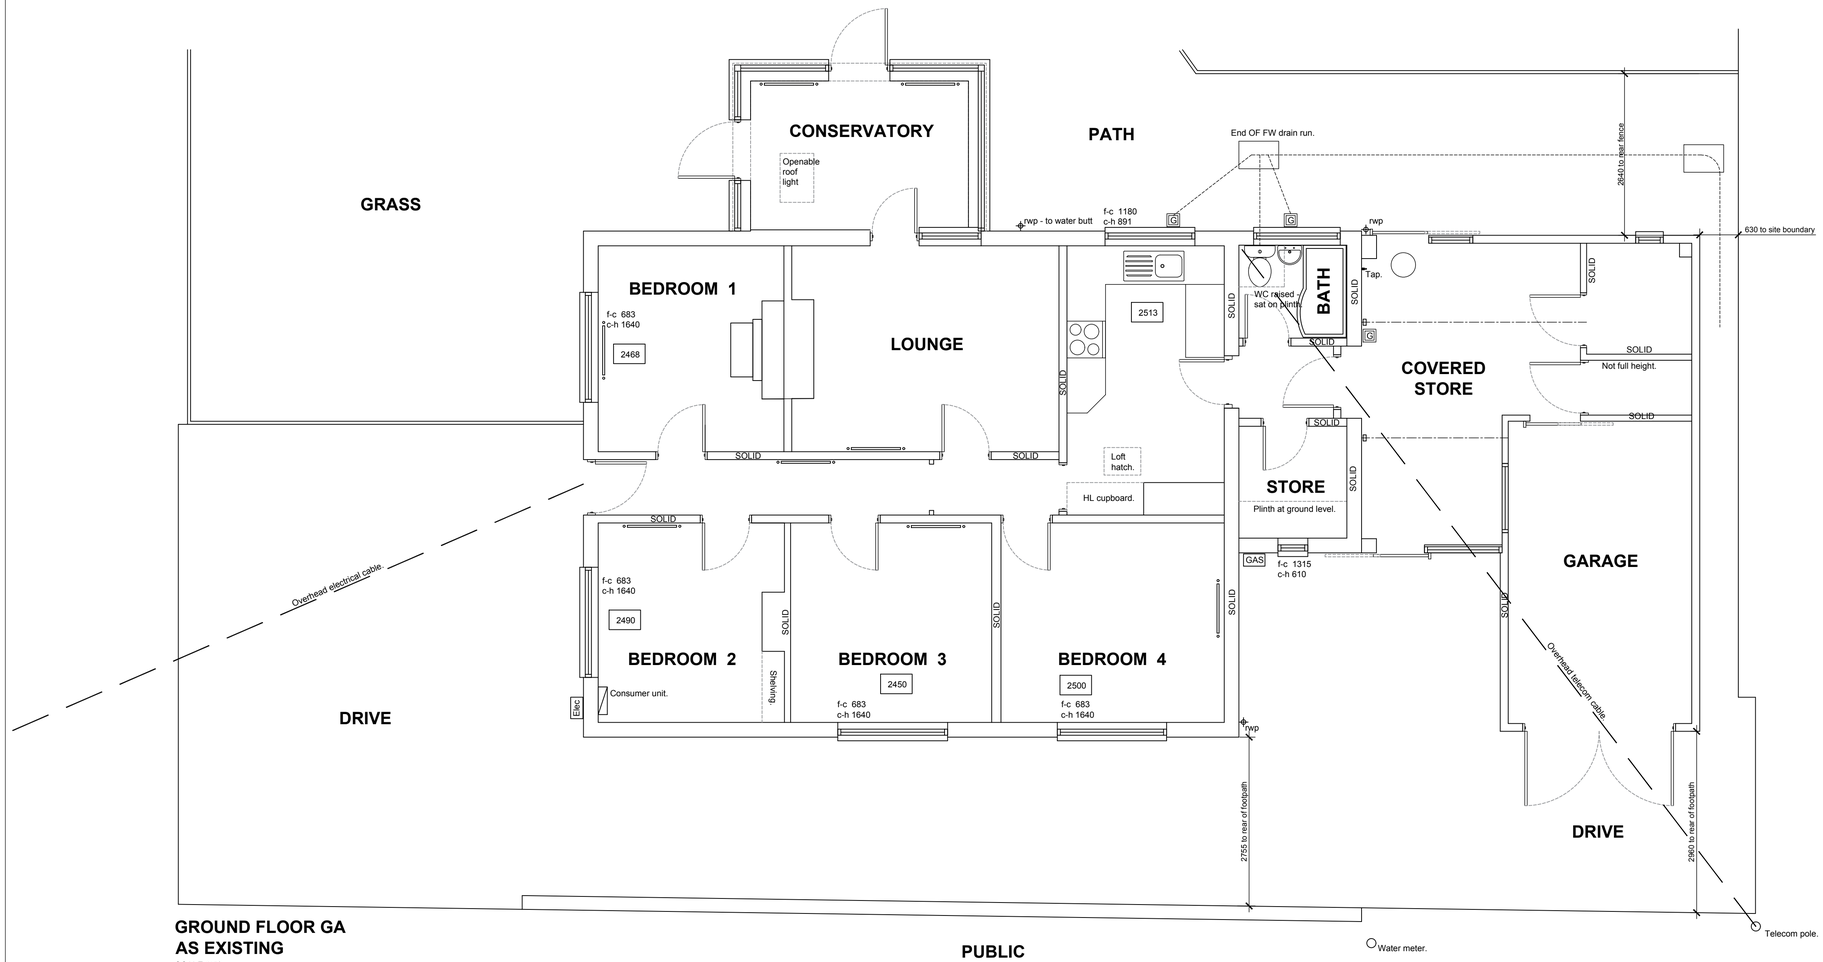

GROUND FLOOR GA AS EXISTING

SCALE 1:50

SCALE 1 : 50
SCALE 1 : 1






South East (Side) Elevation



North East (Front) Elevation

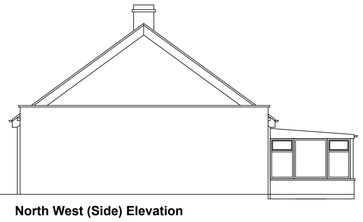

North West (Side) Elevation




South West (Rear) Elevation

ELEVATION AS EXISTING

SCALE 1 :100

SCALE 1 : 100
SCALE 1 : 1

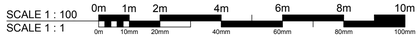

Materials:

Walls - render


Roof - Slate

Windows - UPVC white

Doors - UPVC white

Rainwater goods - UPVC white.

Fascia - UPVC white

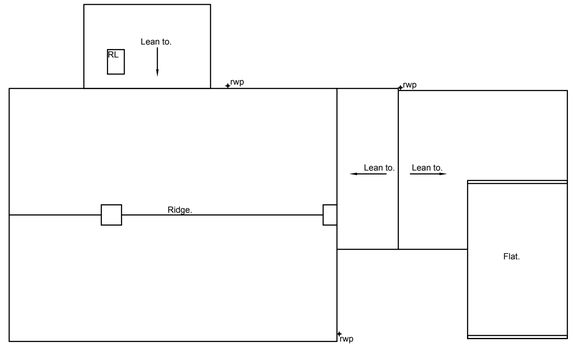

ROOF PLAN AS EXISTING SCALE 1:100

Ref.	Date	Description	Initial
A	29.10.15	PLANNING APPLICATION ISSUE	RCW

Oglesby & Limb Ltd
Chartered Architect
Suites 4 & 5 Market Chambers
12 Market Place, Spalding, Lincolnshire
PE11 1SL
Tel: 01775 761196
e-mail: design@o-l-ltd.co.uk

Client:

Mr. Lee Butler

Project:

Alterations and extension to dwelling
16 Rotten Row
Pinchbeck
Spalding
PE11 3RH

Drawing Title:

Ground Floor Plan & Elevations as existing

PLANNING APPLICATION ISSUE

Date:	Scale:
October 2015	As shown @ A1
Drawn by: RCW	Checked by: AJO

Drawing Number:	Rev:
A1173 - 02	A