




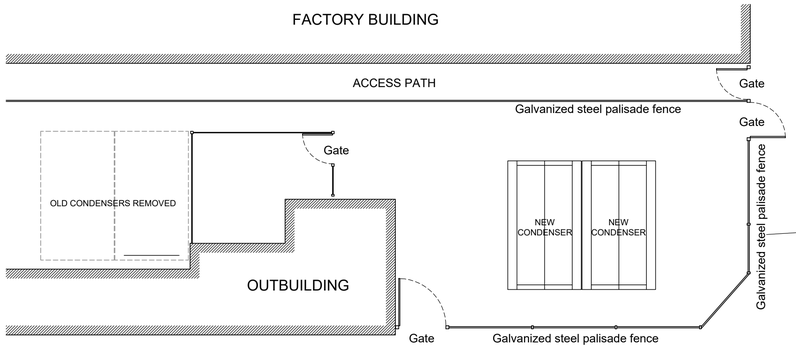


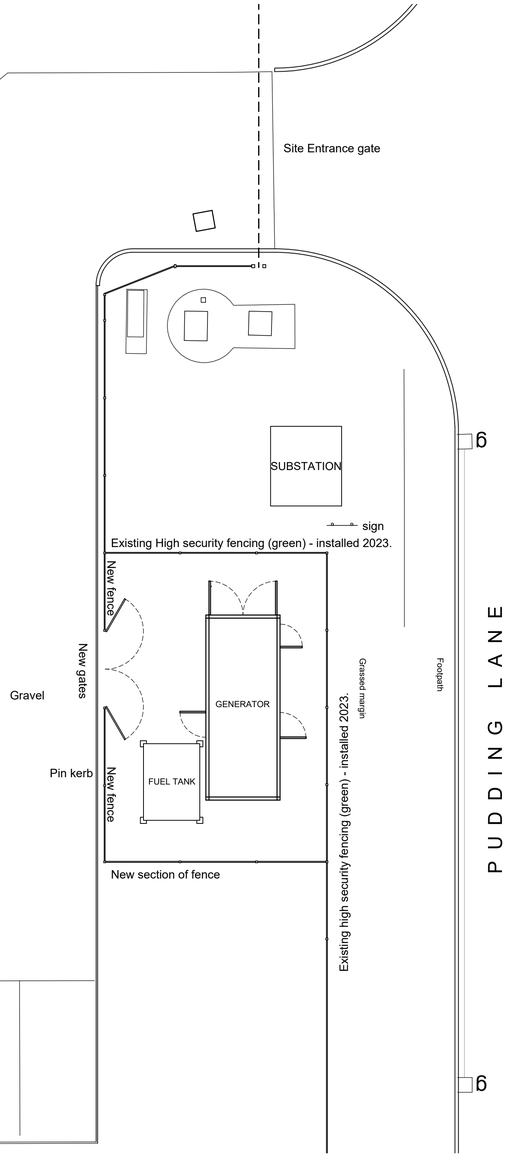


Site Block Plan as Proposed
Scale 1:100

SCALE 1 : 100
SCALE 1 : 1

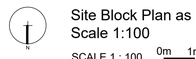


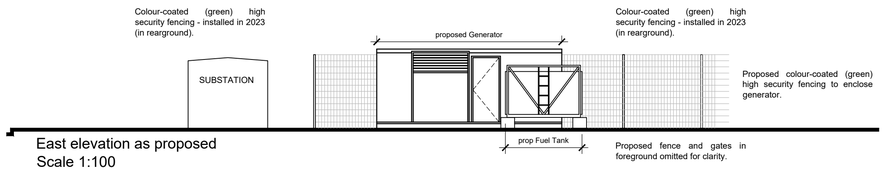


East elevation as proposed
Scale 1:100

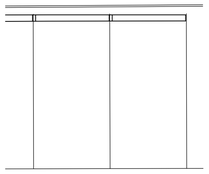


CAR PARK

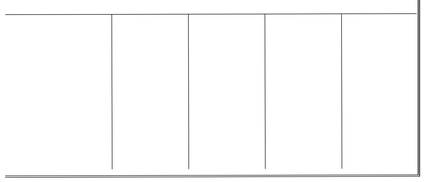

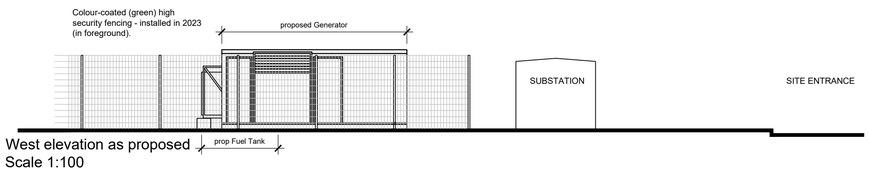


West elevation as proposed
Scale 1:100

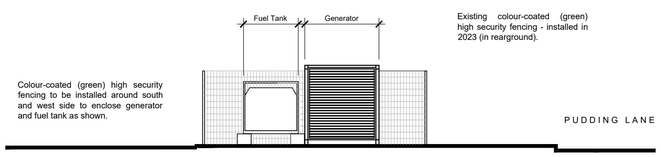

North elevation as proposed
Scale 1:100

Proposed fence and gates in foreground omitted for clarity.

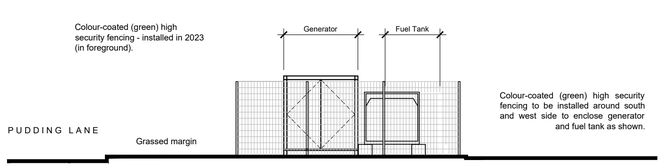

South elevation as proposed
Scale 1:100

DO NOT SCALE THIS DRAWING. THE CONTRACTOR IS DEEMED TO HAVE CHECKED ALL DIMENSIONS ON SITE AND REPORT ANY DISCREPANCIES TO OGLESBY & LIMB LTD.
THE CONTENTS OF THIS DRAWING ARE COVERED BY COPYRIGHT AND REMAIN THE PROPERTY OF OGLESBY & LIMB LTD. WRITTEN APPROVAL MUST BE OBTAINED FROM OGLESBY & LIMB LTD PRIOR TO DUPLICATION OR REPRODUCTION OF THIS DRAWING OR ITS CONTENTS.
ANY DIMENSIONS NOT SHOWN ARE TO BE CHECKED AND AGREED WITH OGLESBY & LIMB LTD.

Ref.	Date	Description	Initial
X	xx.xx.xx	Xxxxx	xxx

Oglesby & Limb Ltd
Chartered Architect
Suite 1, Market Chambers
12 Market Place, Spalding, Lincs
PE11 1SL
Tel: 01775 761196
e-mail: design@o-l-ltd.co.uk

Client:
J. O. Sims Limited

Project:
Proposed Relocation of Generator, Fuel Tank and Condensers at J.O. Sims Ltd. Pudding Lane, Pinchbeck, Spalding, PE11 3TJ

Drawing Title:
Block Plan and elevations as proposed

PLANNING APPLICATION ISSUE

Date:	Scale:
Nov. 2023	as shown @ A1
Drawn by: ajo	Checked by: cls

Drawing Number:	Rev:
A1695-12	P1