



GROUND FLOOR PLAN

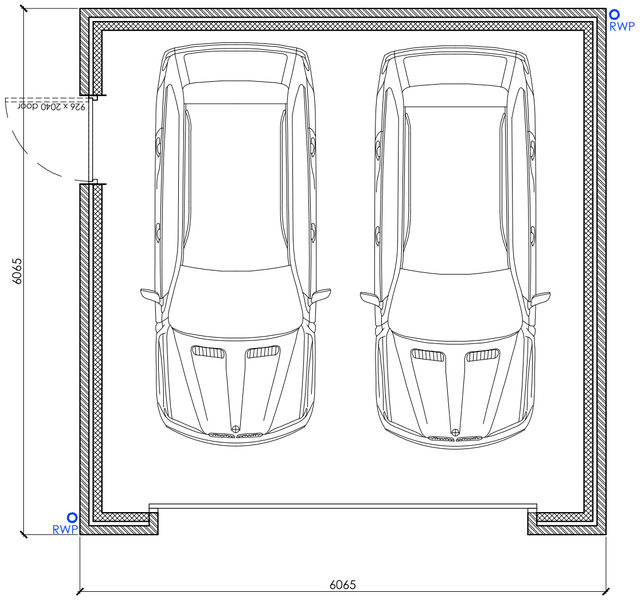

ROOF PLAN


FLOOR & ROOF PLAN scale 1:50

ELEVATIONS scale 1:100

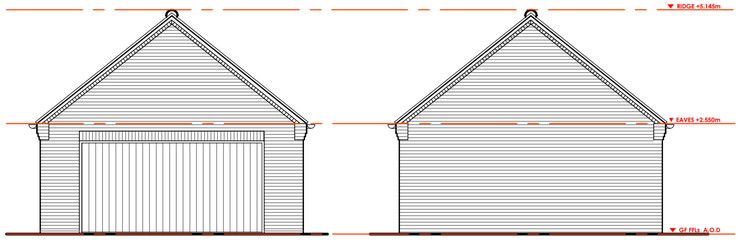

FRONT ELEVATION


BACK ELEVATION

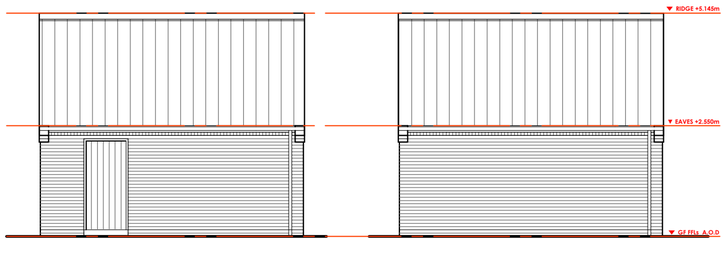

SIDE ELEVATION

SIDE ELEVATION

SECTION scale 1:50

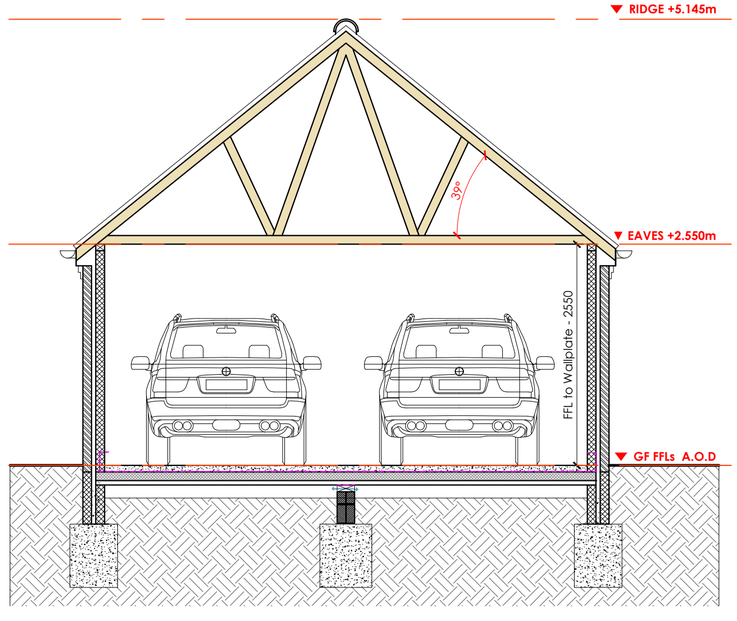

DRAWING ISSUES AND REVISIONS

12 Vickers Lane | Louth | Lincolnshire | LN11 9PJ

T | 01507 611155

E | admin@lincsdesignconsultancy.co.uk

PROJECT | Residential Development
Keston Nurseries

DATE | September 2021

TITLE | Detached Garages

SCALE | 1:50, 1:100

ORIGINAL SIZE | A2 (Landscape)

DRAWING NUMBER | Idc3271_BR400

This drawing is the copyright of Lincs Design Consultancy and must not be reproduced without written consent.The contractor is responsible for taking and checking all dimensions on site prior to commencement and reporting back to the architectural consultant any discrepancies. All materials specified on this drawing are to be used in strict accordance with manufacturers written instructions and current codes of practice.

All Details and Specification on this drawing and in relation to this specific project should be adhered to. If any deviations occur the contractor / client should inform Lincs Design Consultancy immediately as we cannot be held responsible for errors resulting from undeclared detail and specification changes