
This drawing is the Copyright of Adaptation Design Limited.

The contractor is to check all dimensions prior to fabrication or construction on site.

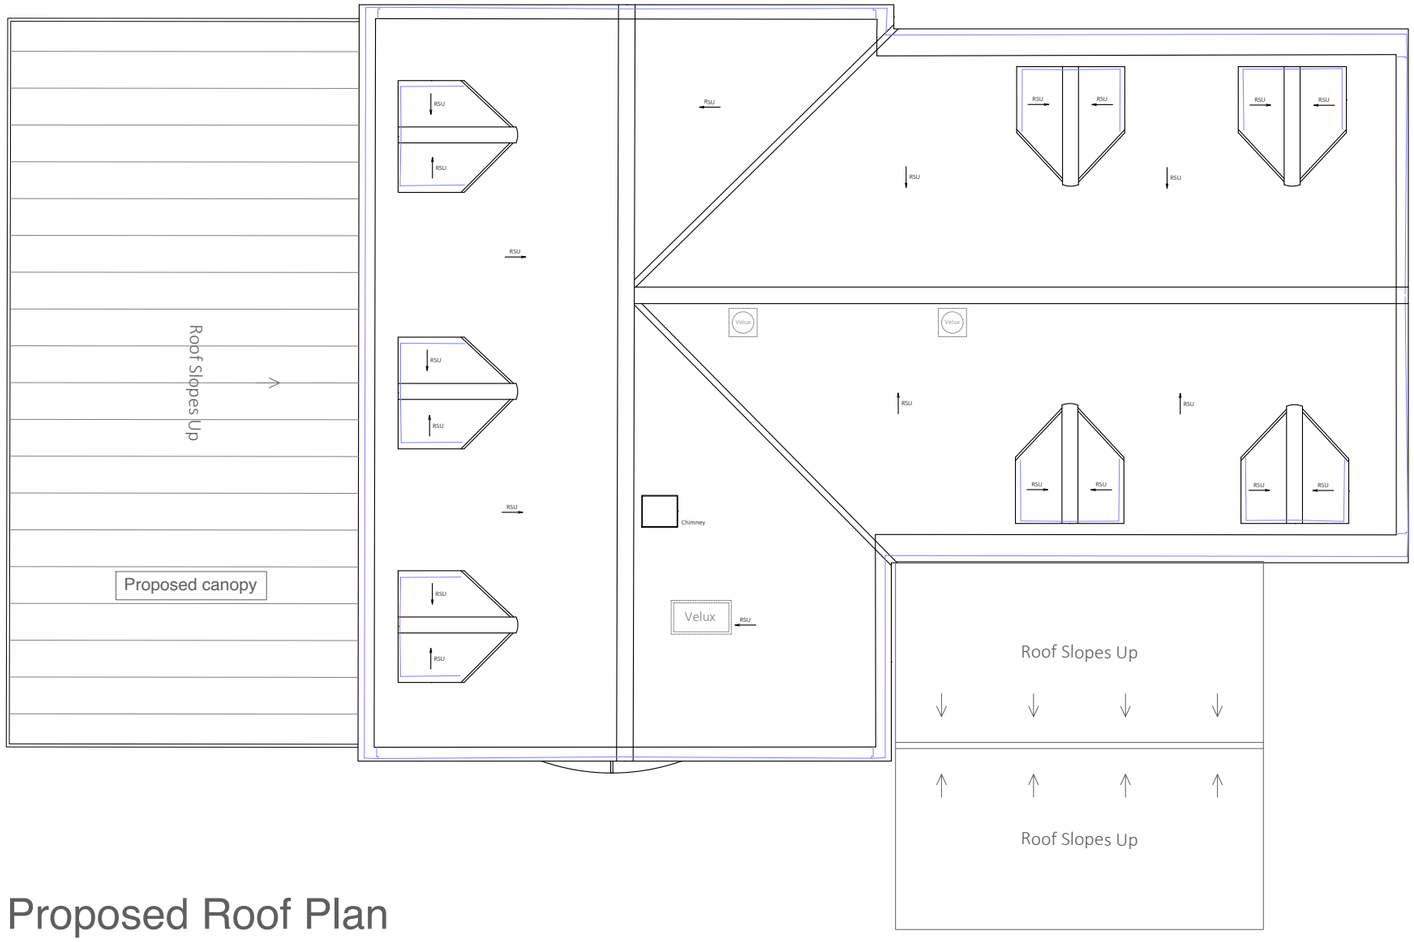

Proposed Roof Plan

0 1 2 3 4 5
(M) 1:100 SCALE

Site:	Wardentree Lodge, Wardentree Lane, Pinchbeck, PE11 3UF
Drawing Title:	Proposed Roof Plan
Client:	Miss Sophieanna Morgan
Employer:	Fieldfisher LLP

Drawing Type:	Planning
Project Number:	5922
Drawing Number:	P014
Scale:	1:100
Date:	15.11.24
Revision:	
Drawn By:	CS

Paper Size: A3

Rev:	Description:	Date:

adaptation design
4 Carters Row, Hatfield Park, Hatfield, Herts, AL9 5NB
www.adaptationdesign.co.uk
office@adaptationdesign.co.uk
020 8492 1617