

This drawing is the Copyright of Adaptation Design Limited.

The contractor is to check all dimensions prior to fabrication or construction on site.

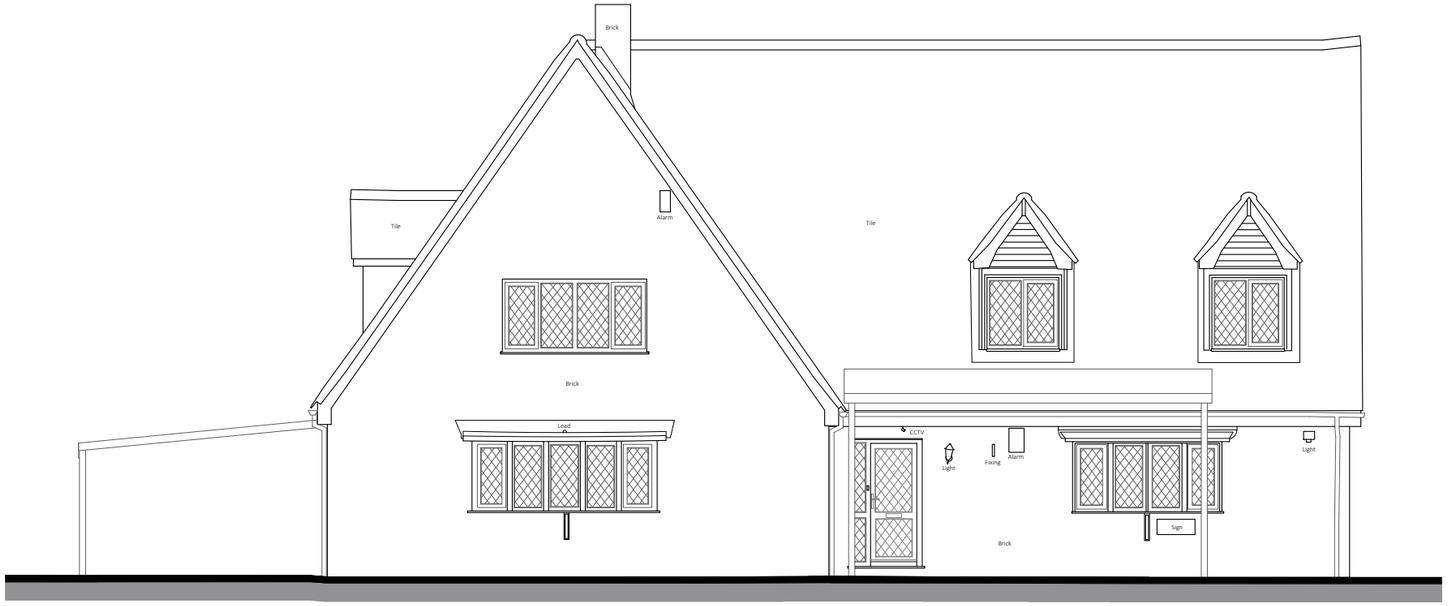

Existing Front Elevation (Elevation One)

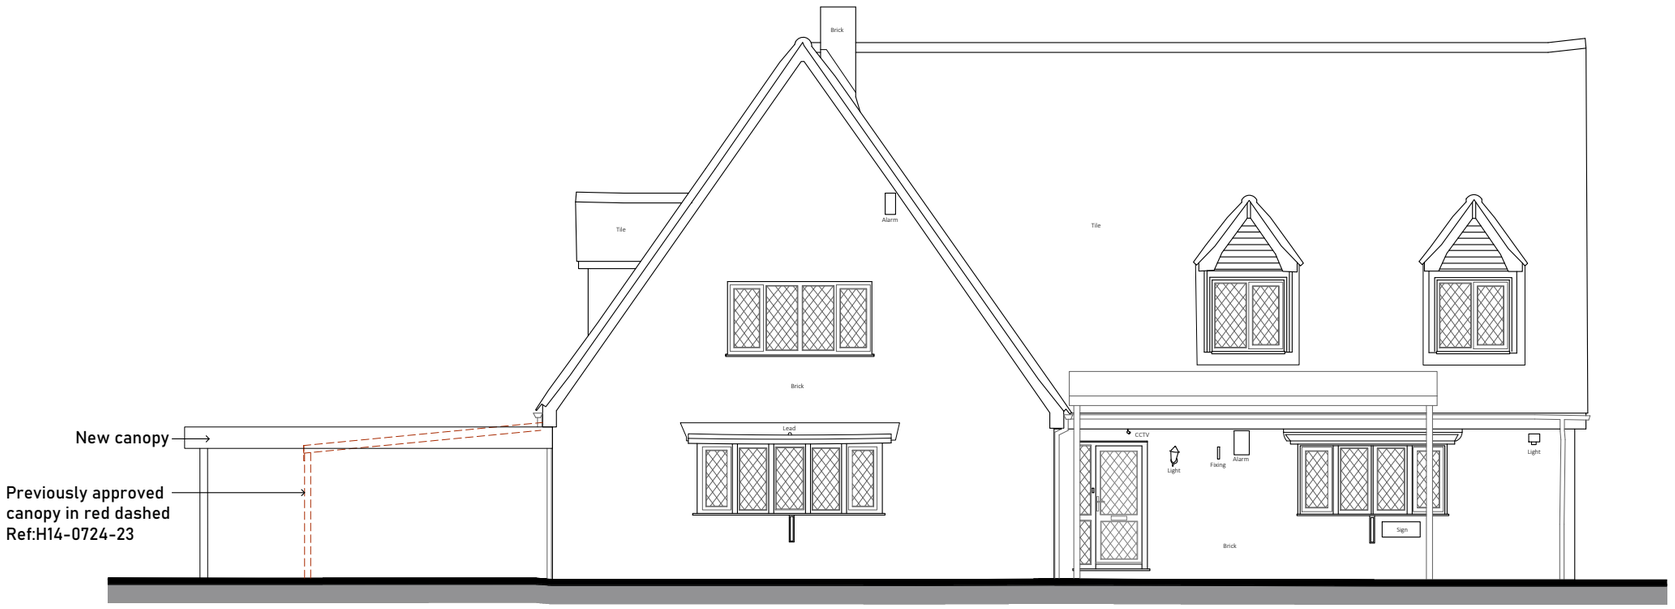


Proposed Front Elevation (Elevation One)

0 1 2 3 4 5
(M) 1:100 SCALE

Site: Wardentree Lodge, Wardentree Lane, Pinchbeck, PE11 3UF	
Drawing Title: Existing and Proposed Front Elevation (Elevation One)	
Client: Miss Sophieanna Morgan	
Employer: Fieldfisher LLP	

Drawing Type: Planning	
Project Number: 5922	Drawing Number: P015
Scale: 1:100	Date: 15.11.24
Revision:	Drawn By: CS

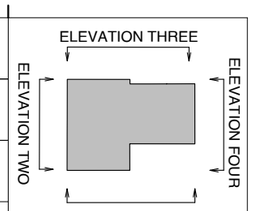

Paper Size: A3

Rev:	Description:	Date:

adaptation design
4 Carters Row, Hatfield Park, Hatfield, Herts, AL9 5NB
www.adaptationdesign.co.uk
office@adaptationdesign.co.uk
020 8492 1617