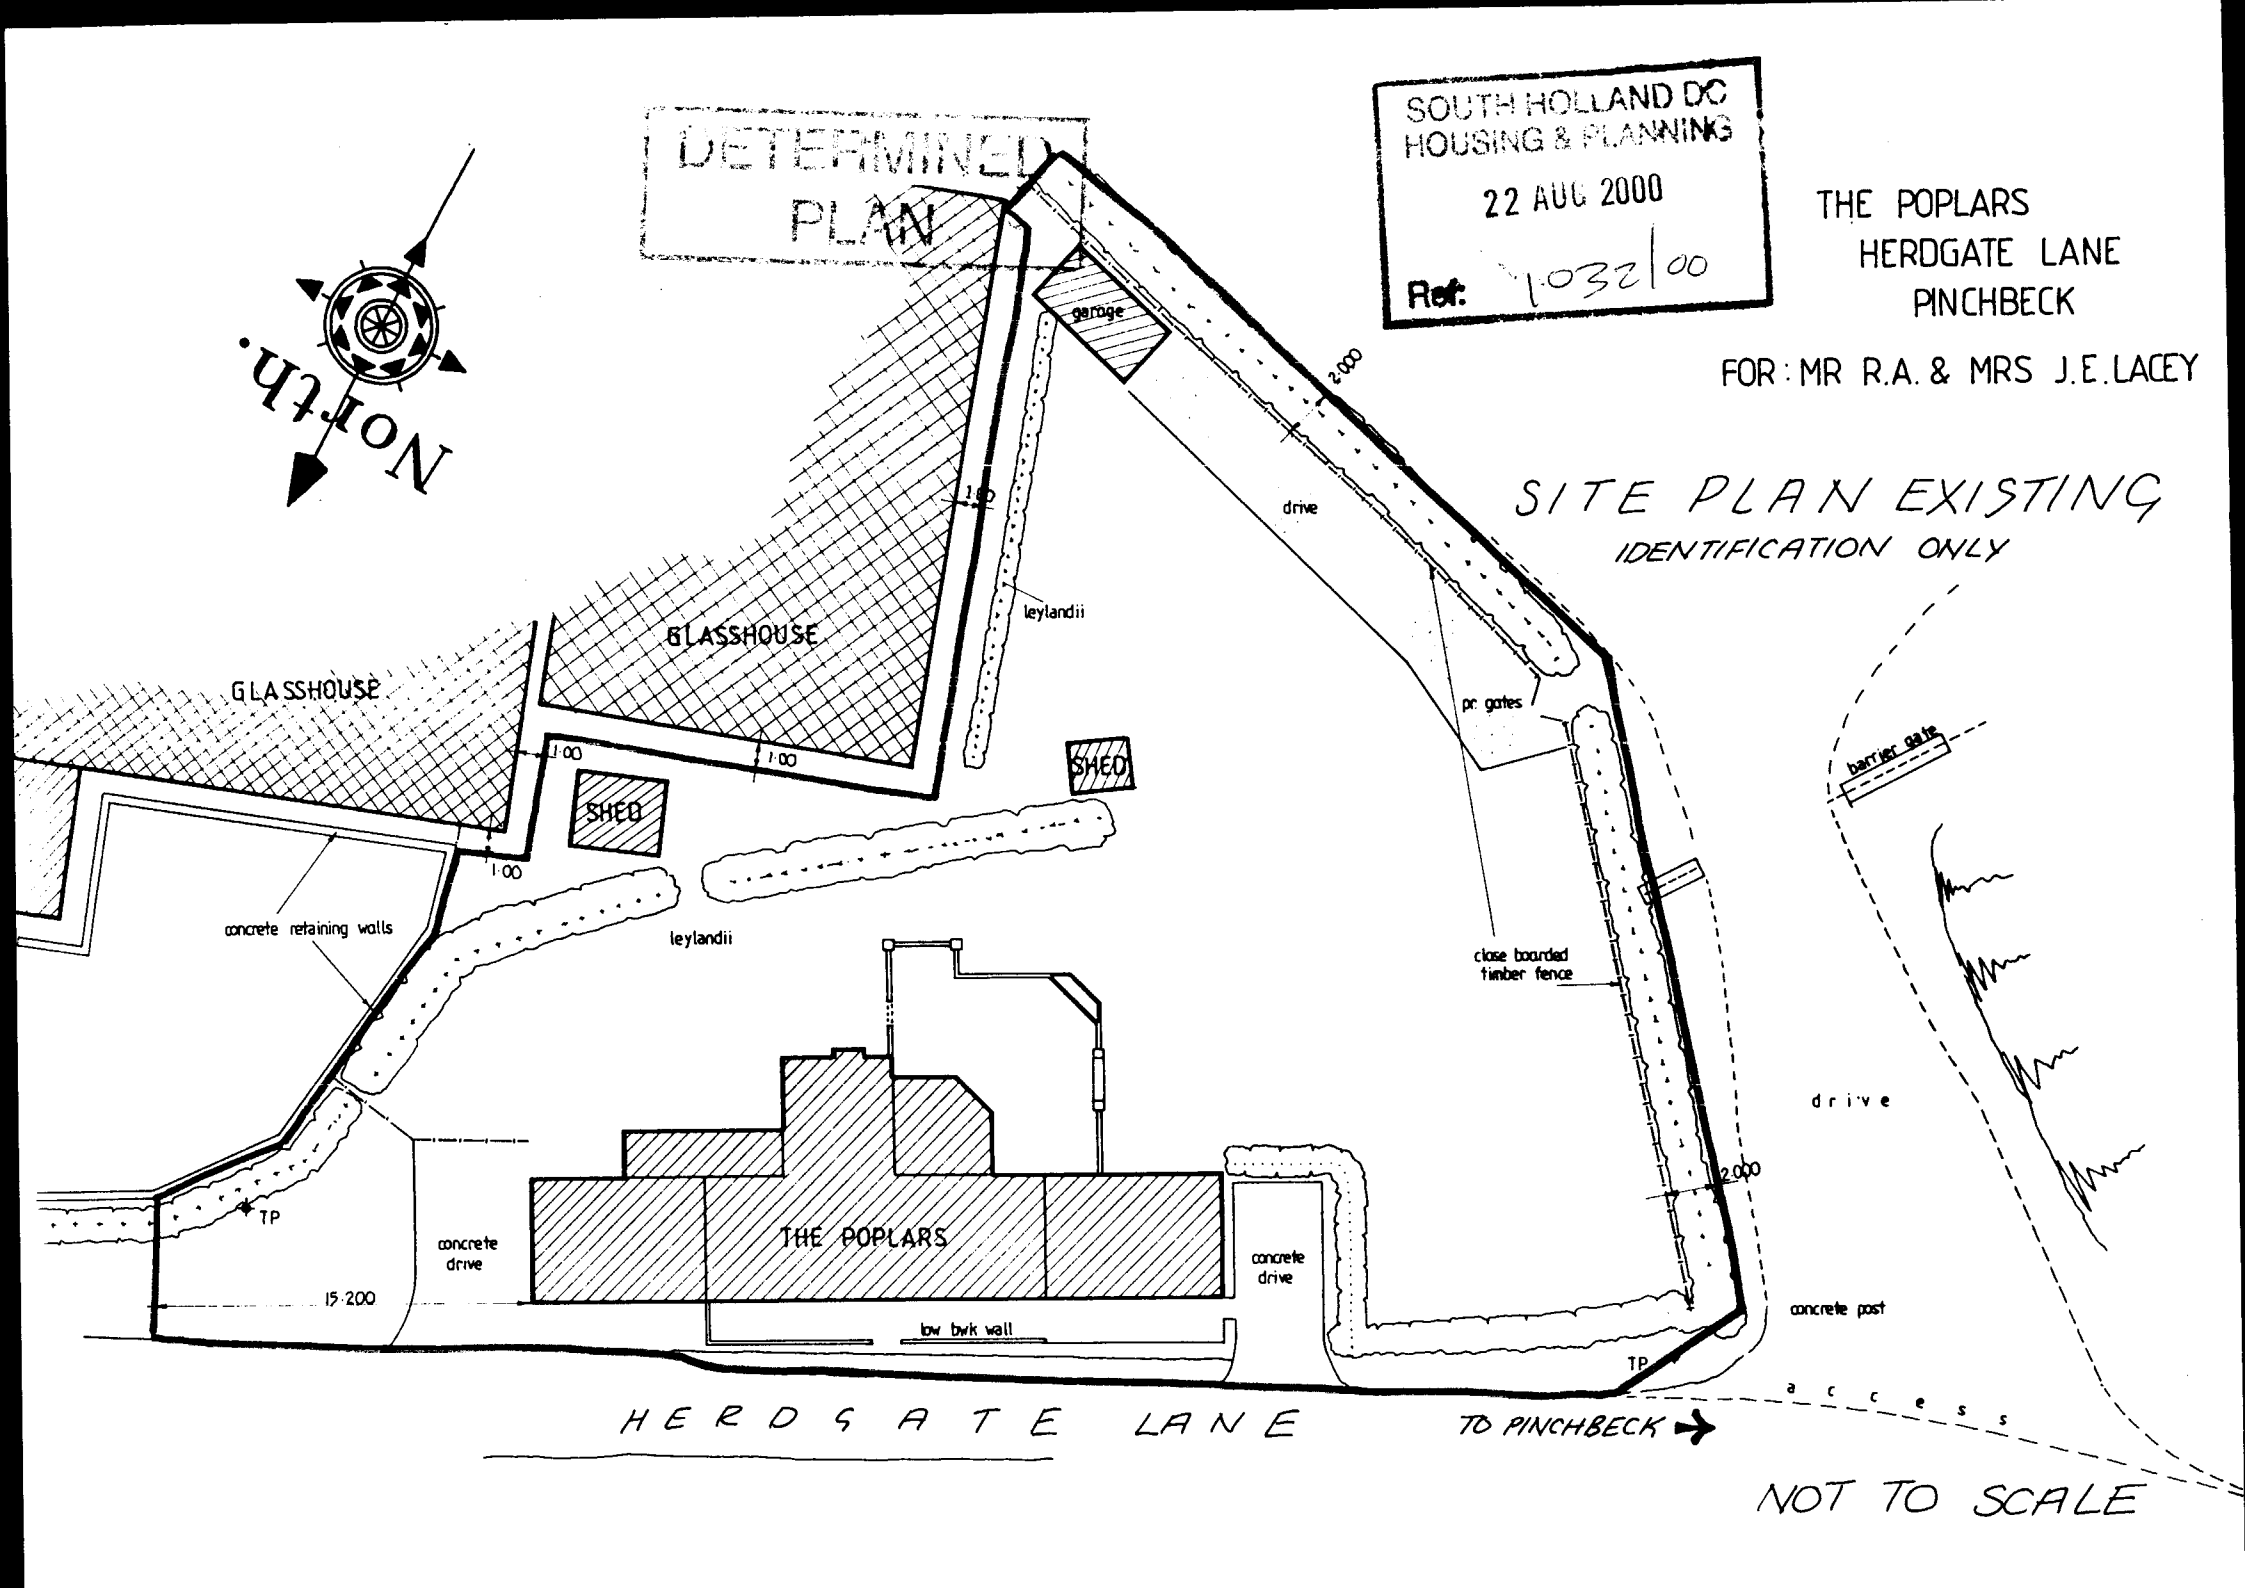
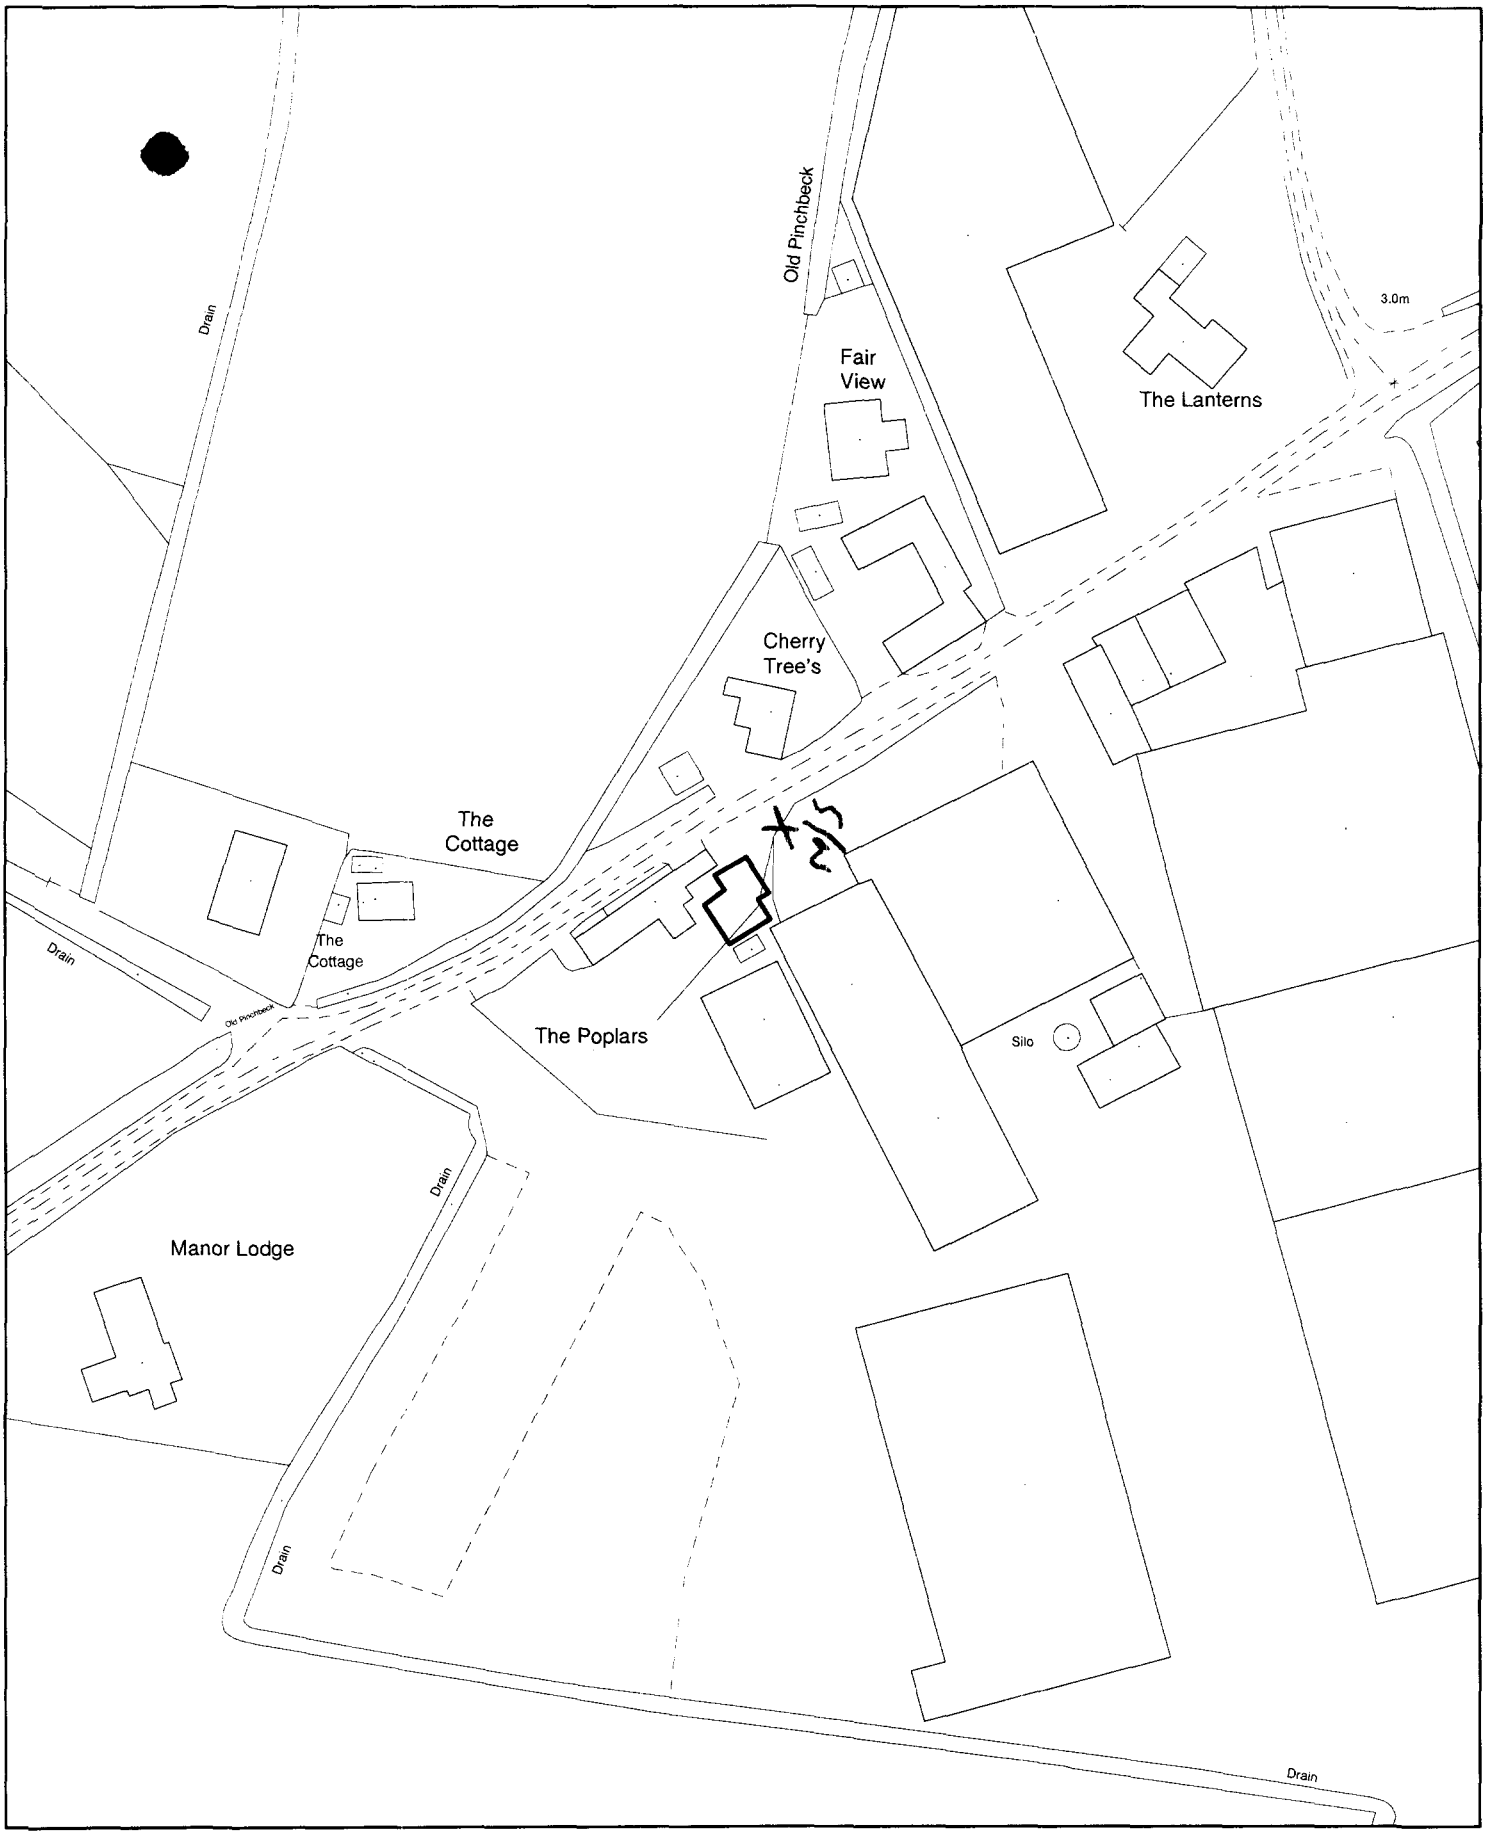

DETERMINED PLAN
SOUTH HOLLAND DC
HOUSING & PLANNING
22 AUG 2000
Ref: H/032/00
THE POPLARS
HERDGATE LANE
PINCHBECK
FOR: MR R.A. & MRS J.E. LACEY
SITE PLAN EXISTING
IDENTIFICATION ONLY
NORTH
garage
drive
2.000
1.00
leylandii
GLASSHOUSE
GLASSHOUSE
1.00
1.00
SHED
SHED
pr. gates
barrier gate
concrete retaining walls
leylandii
close boarded timber fence
drive
TP
concrete drive
THE POPLARS
concrete drive
15.200
low bwk wall
2.000
concrete post
TP
HERDGATE LANE
TO PINCHBECK
access
NOT TO SCALE



SOUTH HOLLAND DISTRICT COUNCIL

Planning Application Location Plan
Ward Member Notification

FILE COPY

H14/1032/00

Scale: 1:1250

Housing and Planning Services Department

Council Offices, Priory Road, Spalding, Lincolnshire
PE11 2XE

PLEASE DO NOT COPY THIS PLAN
This map is reproduced from Ordnance Survey material with permission of Ordnance Survey on behalf of Her Majesty's Stationery Office (c) Crown copyright. Unauthorised reproduction infringes Crown copyright and may lead to prosecution or civil proceedings. South Holland District Council LA079413 2000

N