



Side Elevation (SE)
Scale: 1:200

0 2 4 6 8
metres

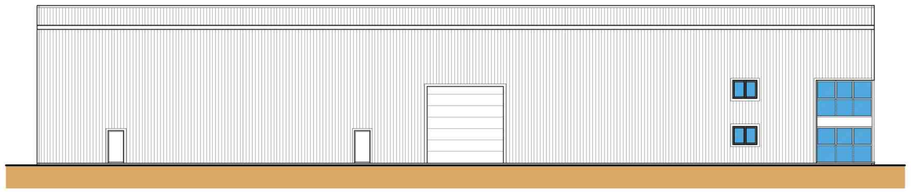


Side Elevation (NW)
Scale: 1:200

0 2 4 6 8
metres

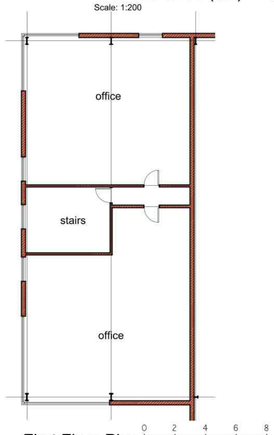


First Floor Plan
Scale: 1:200

0 2 4 6 8
metres

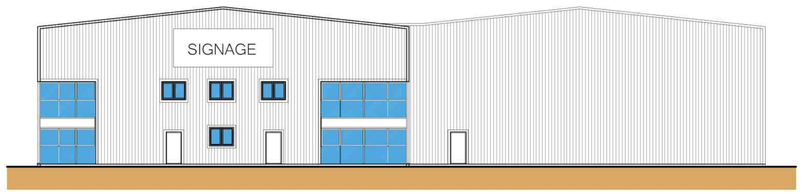


Front Elevation (SW)
Scale: 1:200

0 2 4 6 8
metres

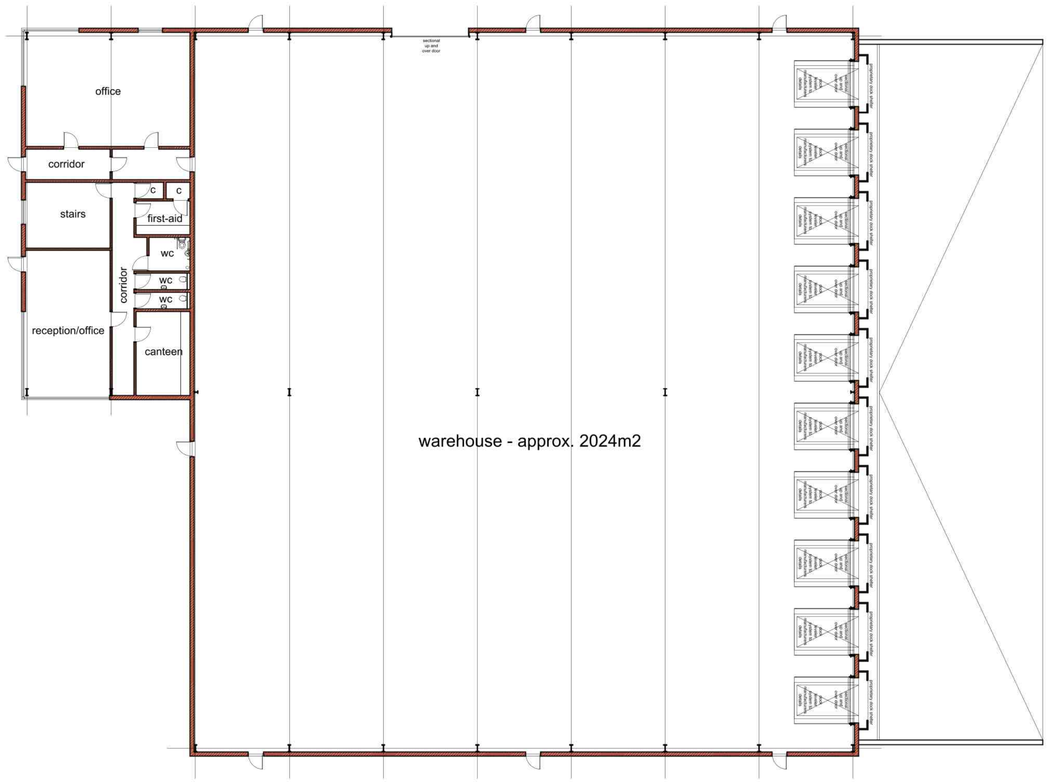


Ground Floor Plan
Scale: 1:200

0 2 4 6 8
metres

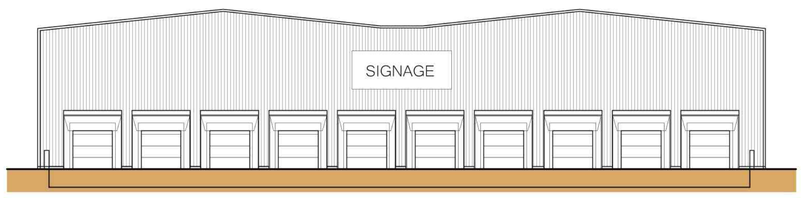

Rear Elevation (NE)
Scale: 1:200

0 2 4 6 8
metres

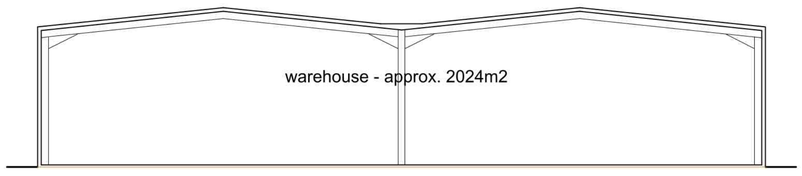

Section A-A
Scale: 1:200

0 2 4 6 8
metres

General Notes
1. All dimensions are shown in 'mm' unless otherwise stated.
2. The contractor, sub-contractors and suppliers must verify all dimensions on site prior to the commencement of any work.
3. This drawing is to be read in conjunction with all relevant engineers and specialist sub-contractors drawings and specifications.
4. Any discrepancies are to be brought to the designers attention.

WALL KEY

Indicates proposed Kingspan KS1000RW in grey

Indicates proposed aluminum anthracite windows and doors

Revisions

A	Aug 2025	Dock leveller increase and location change
B	Sep 2025	Eaves hieght reduced

Status
FOR APPROVAL

SWANN EDWARDS
ARCHITECTURE
Swann Edwards Architecture Limited, Swann Edwards Architecture, Black Barn, Fen Road, Guyhirn, Wisbech, Cambs. PE13 4AA
t 01945 450694 e info@swannedwards.co.uk w www.swannedwards.co.uk

Job Title
Proposed Storage Building with Ancillry Accommodation Elsoms Way, Pinchbeck

Date: September 2022
Drawn by: CW
Checked by: JB

Drawing Title
Planning Drawing Floor Plan, Elevations & Section

Job No.: SE-1856
Sheet Size: A1
Dwg No.: PP1100
Revision: B

Swann Edwards Architecture Limited ©