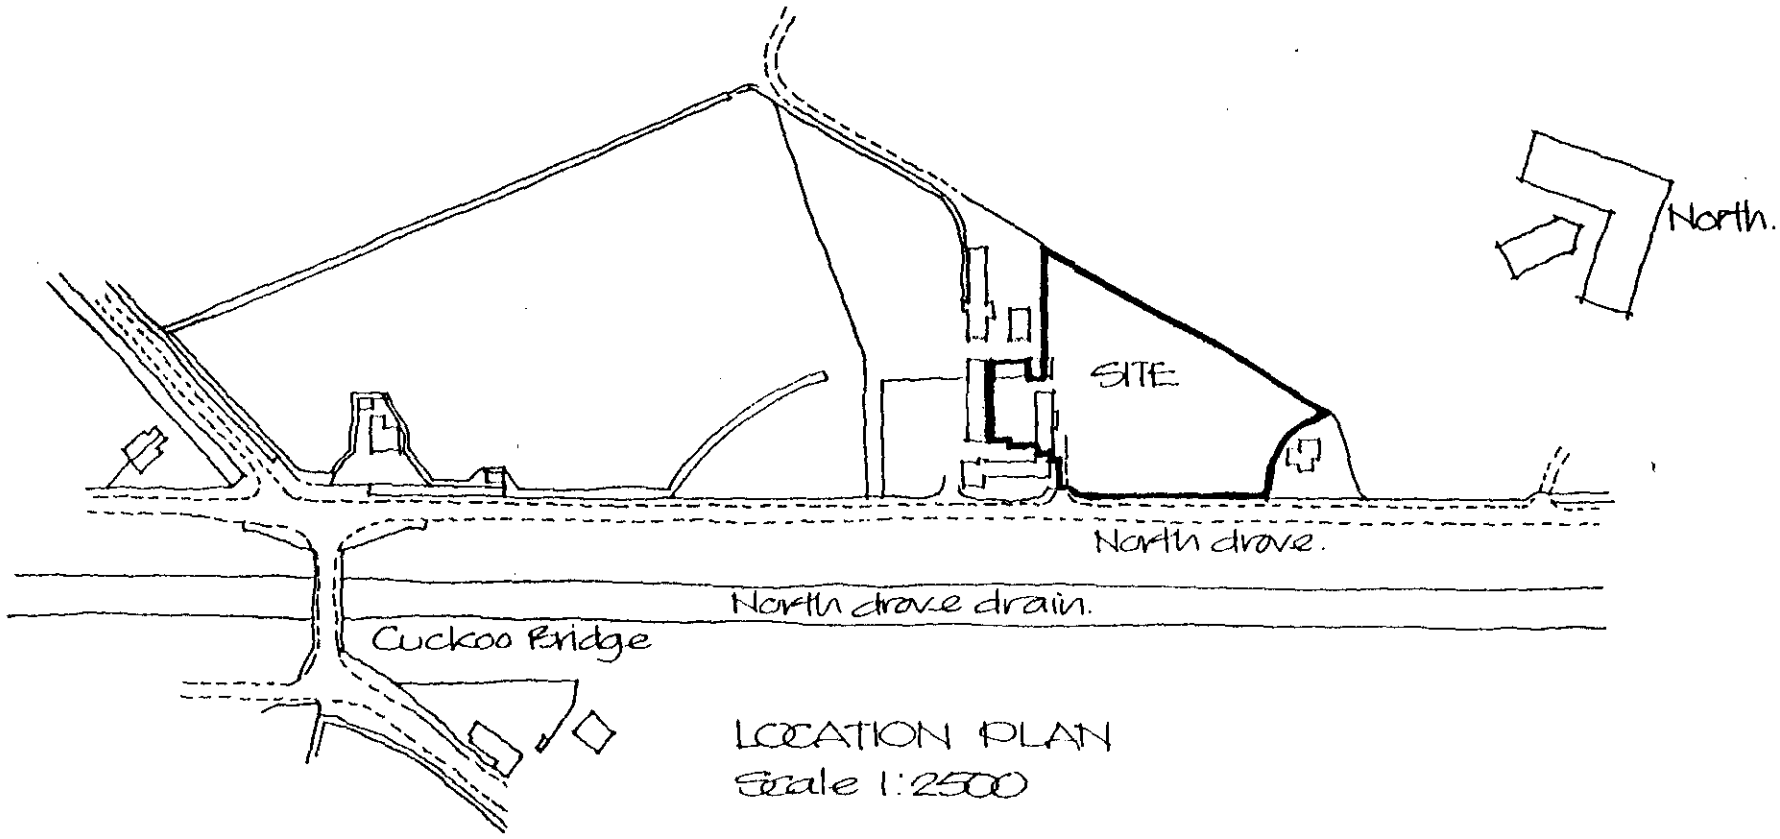



LOCATION PLAN
Scale 1:2500

PROPOSED PLANTING

UNIT 2, CUCKOO FARM.

AP - Acer Pseudoplatanus (Sycamore)
All Trees to be standards 1.8-2.4m high suitably staked and tied

CM - Crataegus Monogyna (Hawthorn)
Planting to be double staggered rows at 450mm ctrs 400mm between rows
Plants to be 3 year old transplants (1+2), height to be 45/60cm.

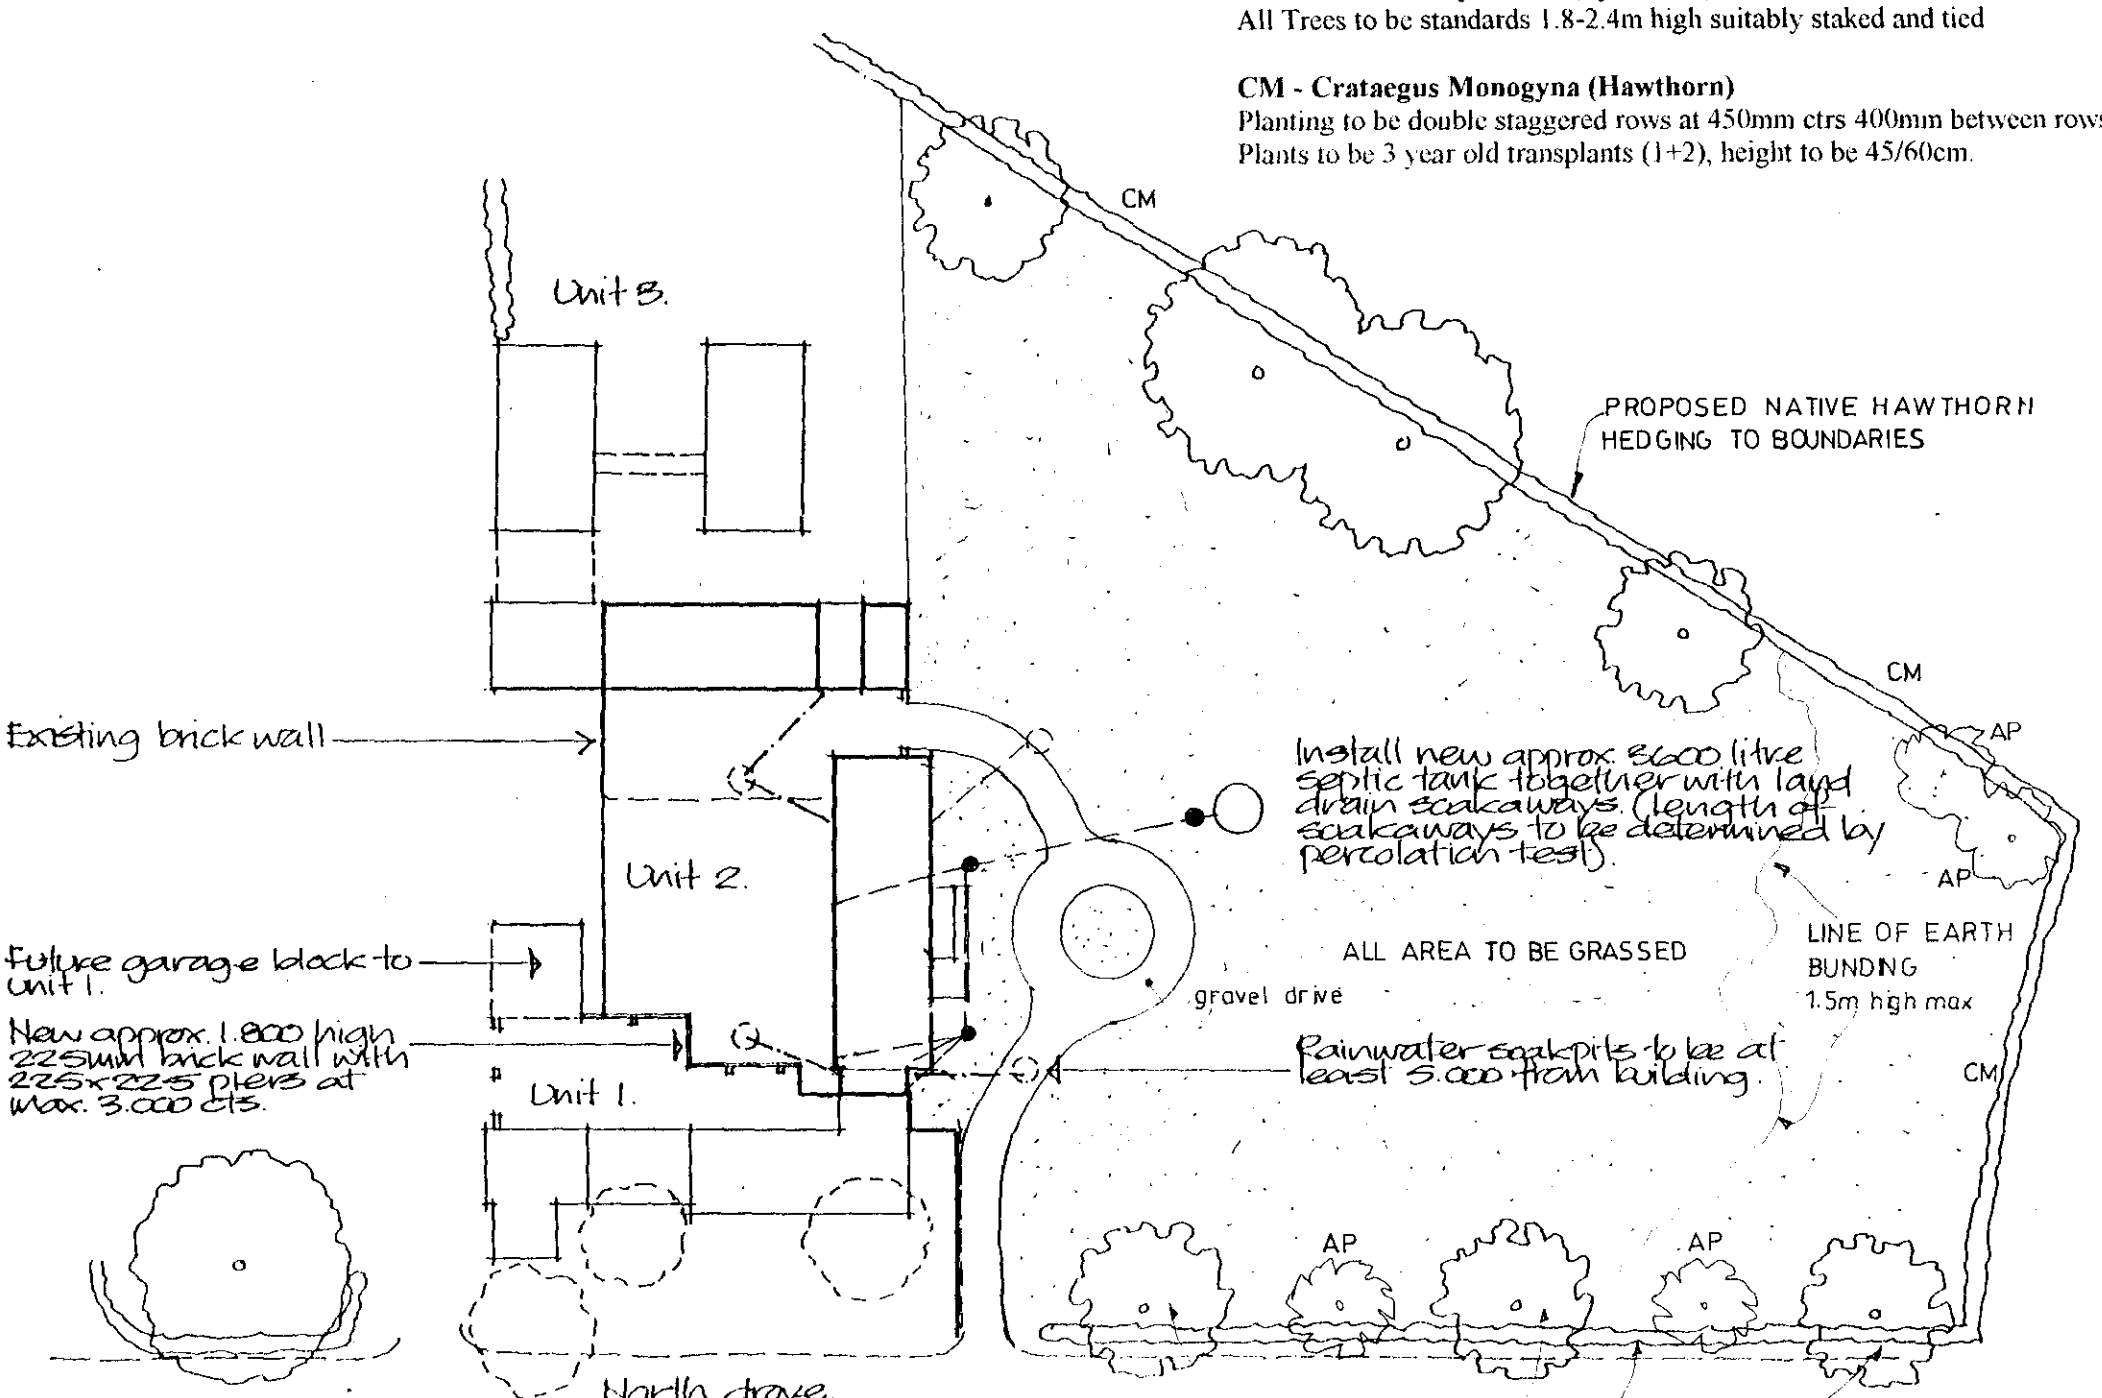

BLOCK PLAN Scale 1:500

SOUTH HOLLAND DC
HOUSING & PLANNING
23 JUL 1998
1047/98

PROPOSED CONVERSION OF EXISTING BARN AND ADJACENT FARM BUILDINGS INTO DWELLING AND GARAGES AT CUCKOO FARM, NORTH DROVE, SPALDING.

DETERMINED
PLAN

Broadgate Homes

SITE PLANS

JUNE 1998 MD
A- Planting indicated 23-10-98

Broadgate Builders (Spalding) Limited
Broadgate House, Weston Hills,
Spalding, Lincolnshire PE12 6DB.
Telephone: (0406) 380532 Fax: (0406) 380014