



Proposed Side Elevation

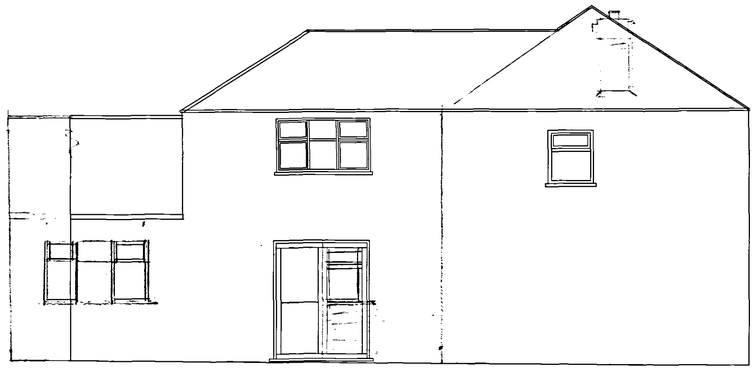


Proposed Side Elevation


- Do not scale from this drawing
- All dimensions to be checked on site
- Read in conjunction with all Disciplines relevant drawings/details/specification/ manufacturer's or other information.
- All building is to comply with current Building Regulations and all other relevant statutory regulations.
-

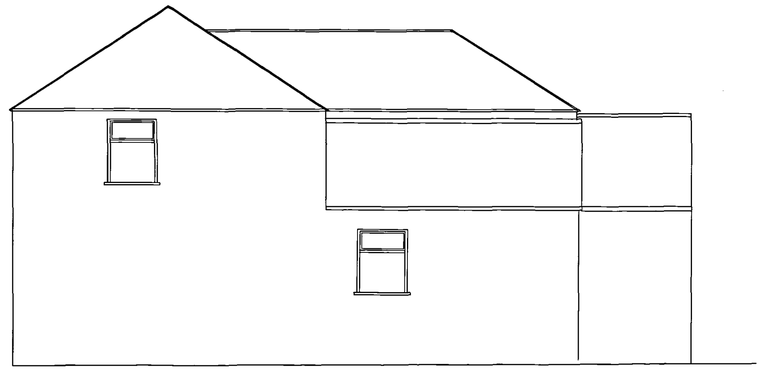


Proposed Front Elevation

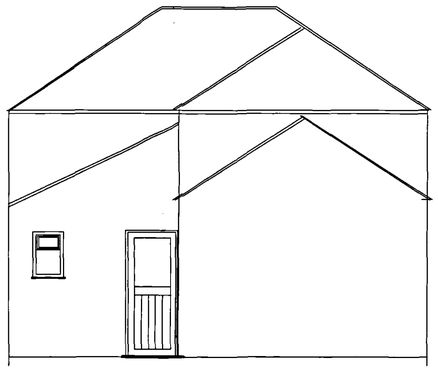

Proposed Rear Elevation

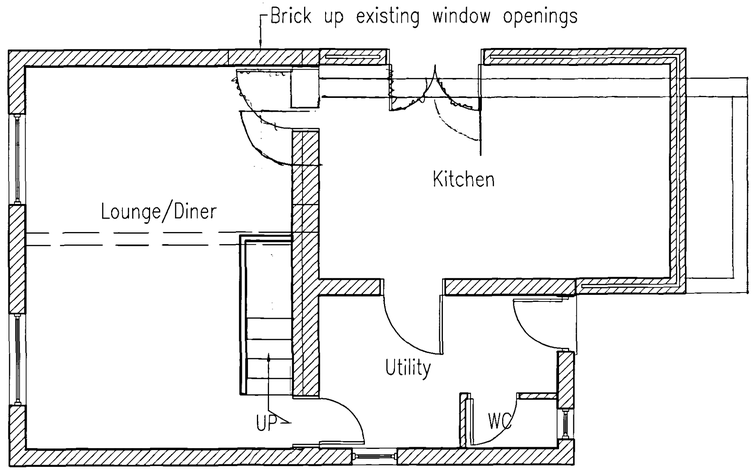

Proposed Ground Floor Plan

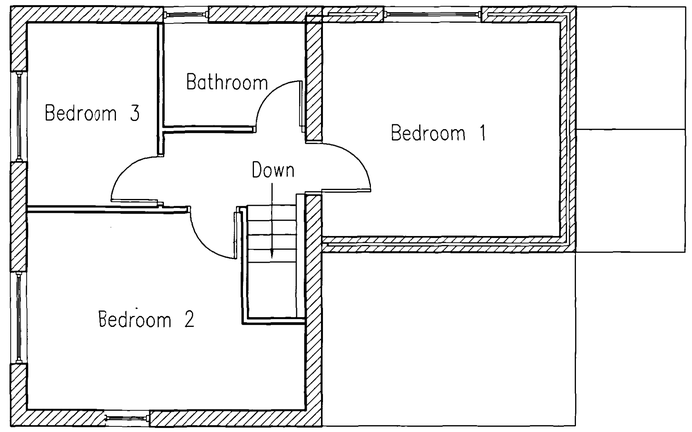

Proposed First Floor Plan

Advised
* 2 pane windows at grd & 1st floor not 3 pane
* Single pane window ok in kitchen but separate from door
* chimney is acceptable

RA
24/7.
PE/00550/2007.

104

Applicant:– Rob Taylor		
Site:– Cottage at Northgate Mill Pinchbeck		
Scale 1:50	Date 09/09/06	Drawn By GD
Revision 2 Date 19/02/07		
Drawing Title :– Proposed Floor plans and Eleveations Re Proposal to bring Cottage back into residential use together with proposed extensions		