
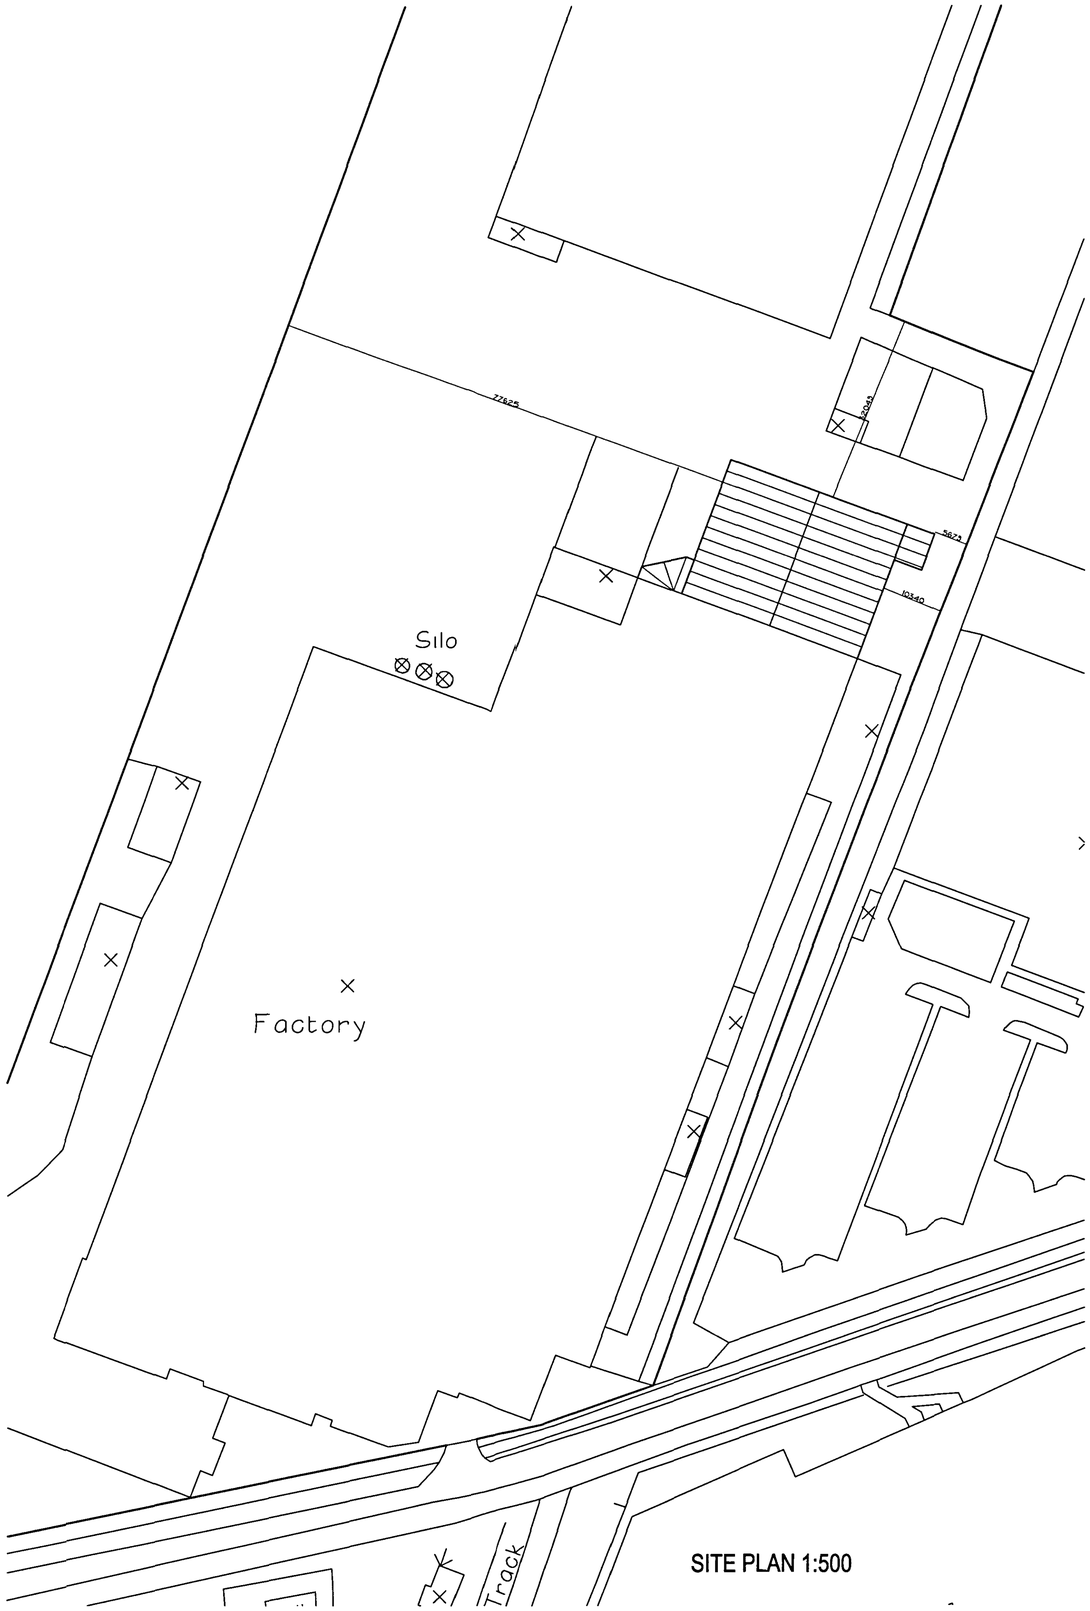


SITE PLAN 1:500

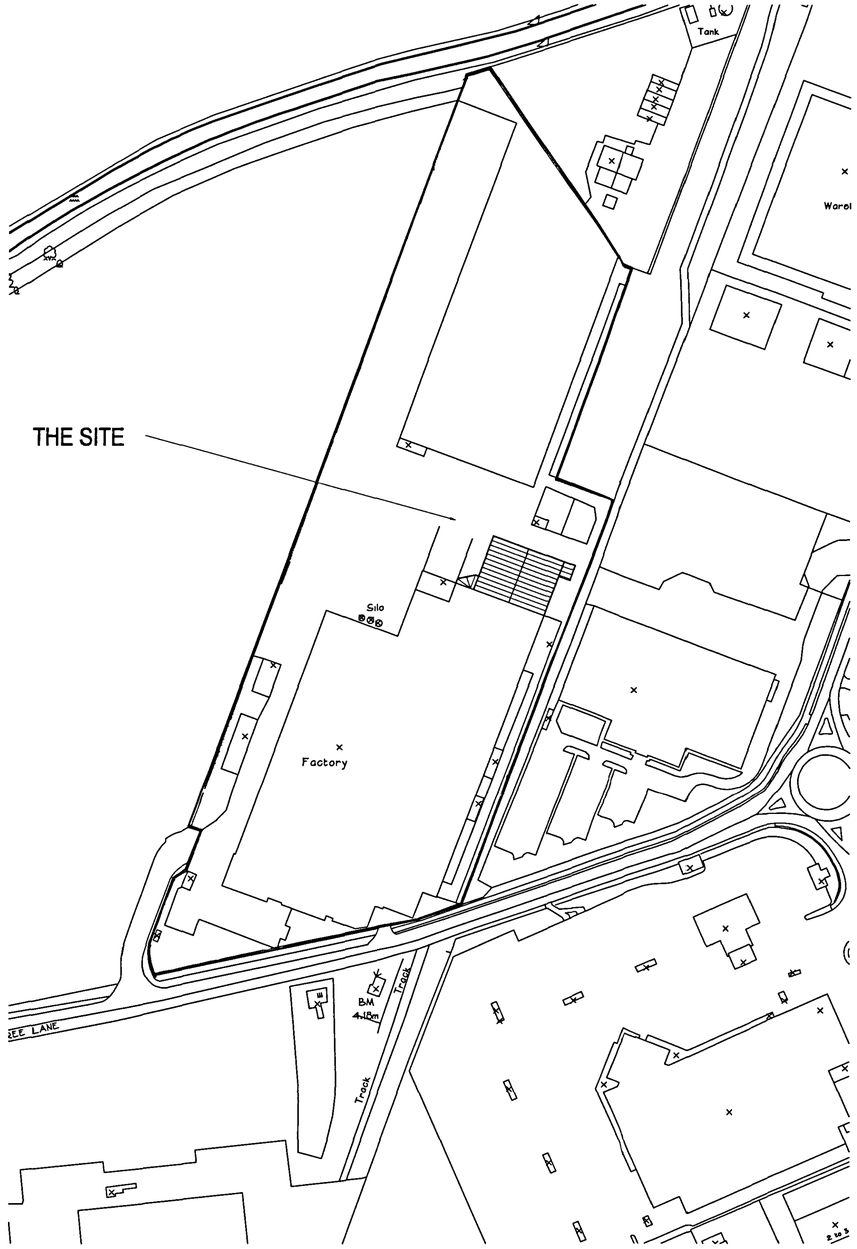

LOCATION PLAN 1:1250

SHDC
Planning & Development
- 3 AUG 2007
Ref: 1056/07

salads
smedleys

DETERMINED PLAN

Created by: S L Barnes
Checked by: S L Barnes

REV REF:	REVISION DESCRIPTION:	DATE:

DATE: JULY 2007
SCALE: N/A
ISSUE NO.:

constructing the food industry

KDH House, Millfield Road,Donington,
Spalding, Lincs, PE11 4UR
Tel: 01775 822888 Fax: 01775 822891

CLIENT

Smedley Salads
Wardentree Lane
Spalding
Lincs

TITLE

SITE PLAN
LOCATION PLAN

DRAWING NO.

KDHP/SMEDLEY/EXT/004

DEFINED SCALE SET ● A1 ONLY

NO DIMENSIONS TO BE SCALED FROM THIS DRAWING. ALL DIMENSIONS TO BE CHECKED ONSITE. ANY DISCREPANCIES WITH THE DRAWING TO BE REPORTED AND CLARIFIED PRIOR TO COMMENCING WORKS ON SITE, IF IN DOUBT – ASK. THIS INFORMATION IS COPYRIGHT.