
salads
smedleys

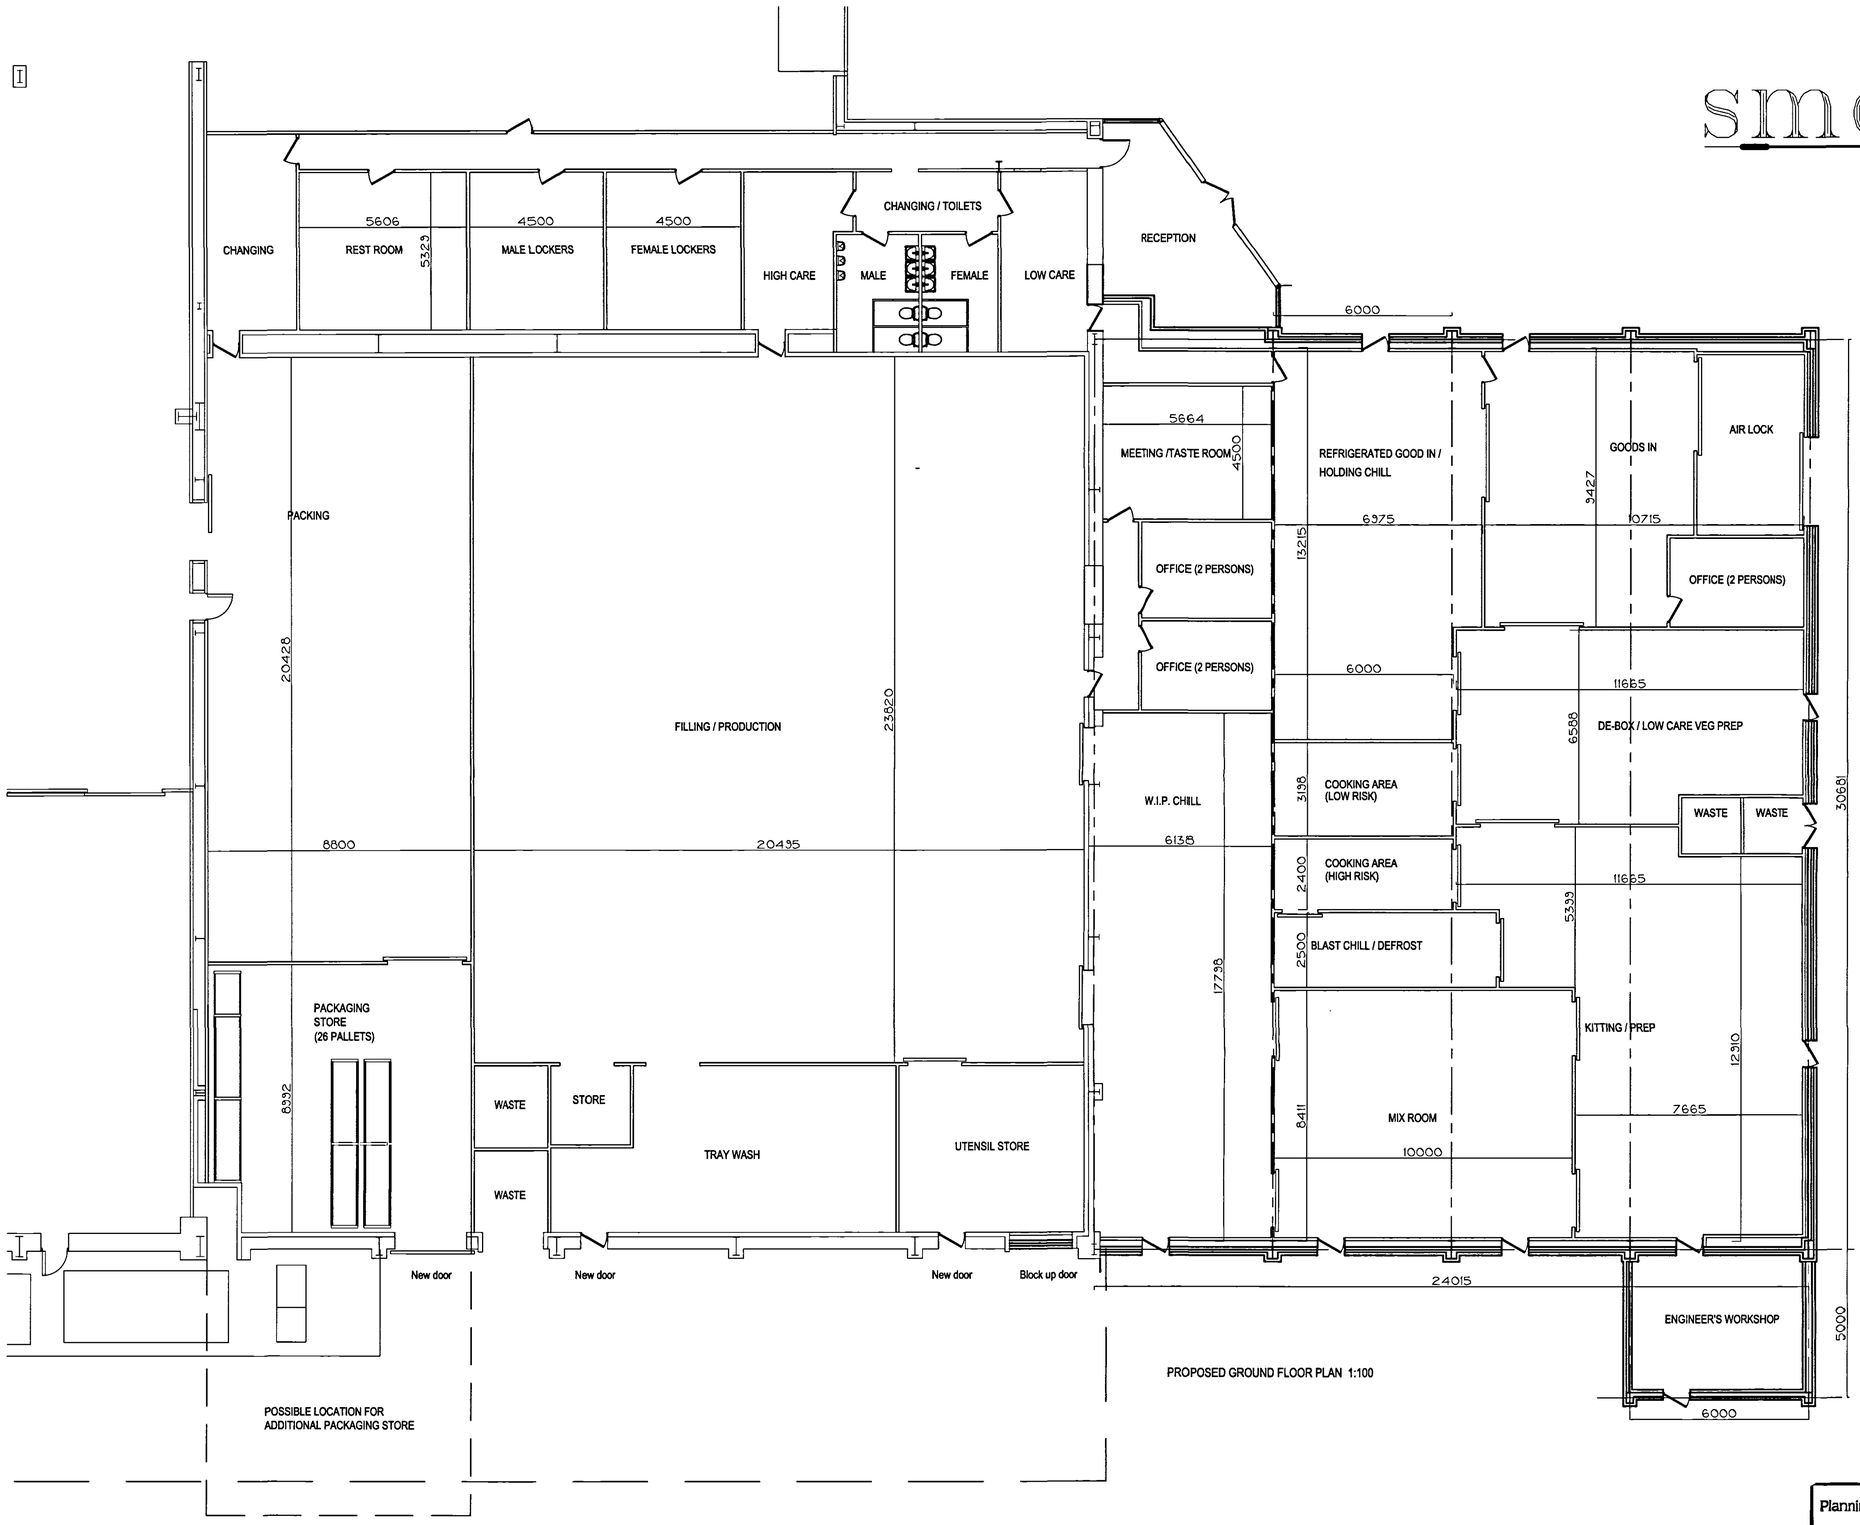

PROPOSED GROUND FLOOR PLAN 1:100

SHDC
Planning & Development
- 3 AUG 2007
Ref: 1056/07

Created by: S L Barnes
Checked by: S L Barnes

REV REF:	REVISION DESCRIPTION:	DATE:

DATE: MAY 2007
SCALE: 1:100
ISSUE NO.:

kdh
constructing the food industry

KDH House, Millfield Road,Donington,
Spalding, Lincs, PE11 4UR
Tel: 01775 822888 Fax: 01775 822891

CLIENT
Smedley Salads
Wardentree Lane
Spalding
Lincs

TITLE
PROPOSED GROUND FLOOR PLAN

DRAWING NO.
KDHP/SMEDLEY/EXT/002

DEFINED SCALE SET @ A1 ONLY

NO DIMENSIONS TO BE SCALED FROM THIS DRAWING. ALL DIMENSIONS TO BE CHECKED ONSITE. ANY DISCREPANCIES WITH THE DRAWING TO BE REPORTED AND CLARIFIED PRIOR TO COMMENCING WORKS ON SITE. IF IN DOUBT – ASK. THIS INFORMATION IS COPYRIGHT.

DETERMINED PLAN