



Front Elevation
Scale 1:100

Side Elevation
Scale 1:100


Rear Elevation
Scale 1:100

Side Elevation
Scale 1:100

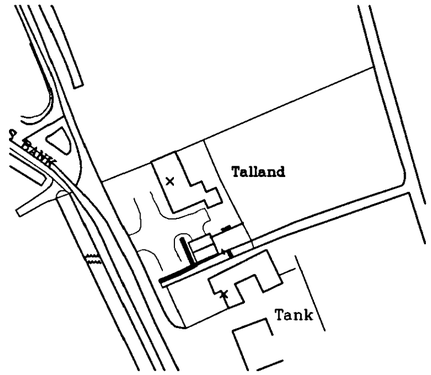

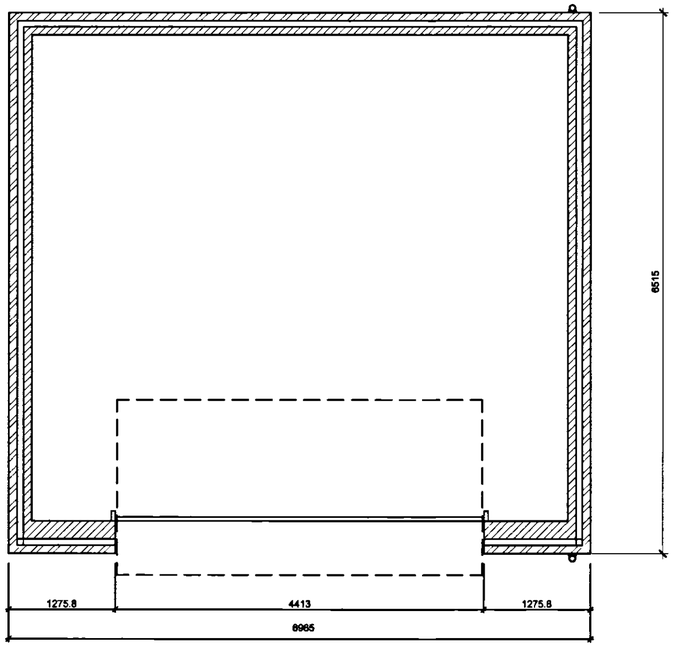

Proposed Ground Floor Plan
Scale 1:50

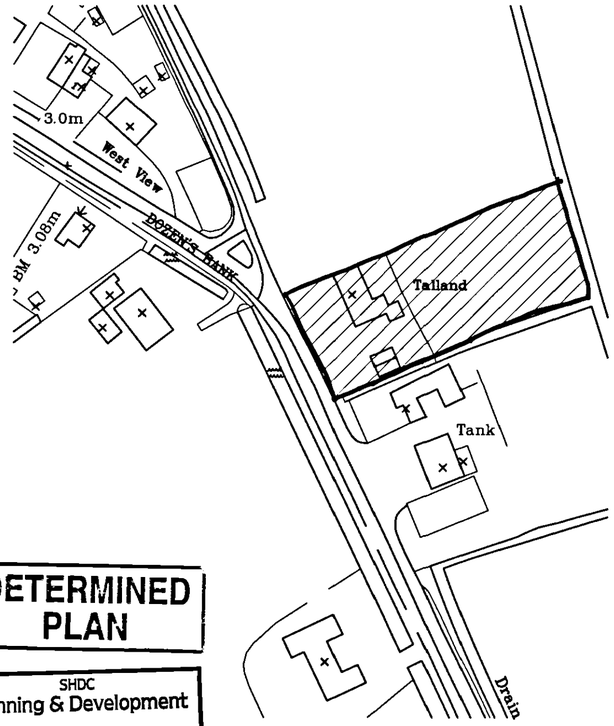

DETERMINED PLAN

SHDC
Planning & Development
- 3 AUG 2007
Ref: 1059/07

rev "A" - 27.07.07 - Amended to Detached Garage only

GENERAL CONDITIONS
Contractors are reponsible for checking all dimensions on site when work commences and before ordering any meterials.Any discrepancies should be brought to the attention of the Client for remedial action before commencing further.

All details shown are based on typical site conditions for that area, any abnormal conditions should be brought to the attention of the Client and Local Authority.

The notes shown are mainly to cover the requirements of Building Regulations and should not be treated as full specification.

No allowance has been made for any Structural Calculations,a "SAP" calculation, Soil Investigation or Flood Risk Assessment.If deemed necessary then these will be a chargeable extra.All steel beam sizes shown on drawing are all subject to confirmation from Structural Engineer.

All materials not specified to be of a standard suitable for the work proposed and be fit for purpose.All work to be in accordance with good building practise and all necessary BS codes for Workmanship on Building Sites.

Client :

Mr P Hofman
"Talland"
Dozens Bank
West Pinchbeck
PE11 3NF

Site :

Detached Garage

remway Design Ltd
2 Red Lion Street
Spalding
P E 1 1 1 B X
Tel / Fax: 01775 768 921
Mobile : 07815 112 058
e-mail: jason@remwaydesign.co.uk

Date : Mar 07 | Scale : As Noted

Drawing No:
rem 1362 - 01"A"

PLEASE NOTE:
Due to areas of the structure being covered, unexposed or otherwise inaccessible the notes / specifications of existing materials are subject to confirmation of site when it is feasible to expose the relevant areas of construction.