
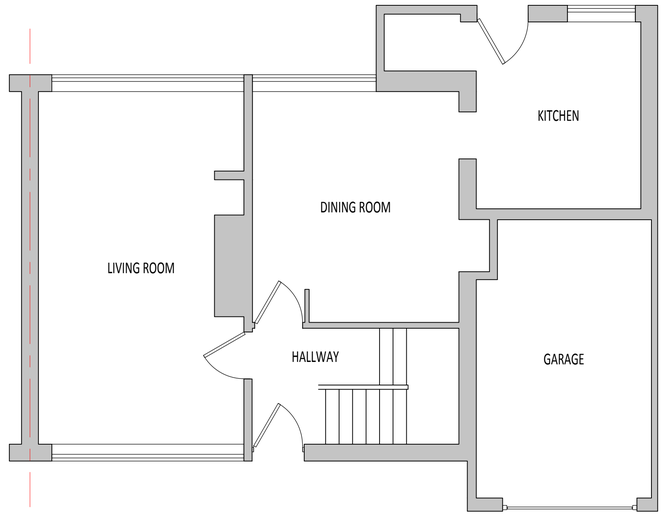


GROUND FLOOR PLAN AS EXISTING

SCALE 1:50

METRES
0 1m 2m 3m
1:50 SCALE

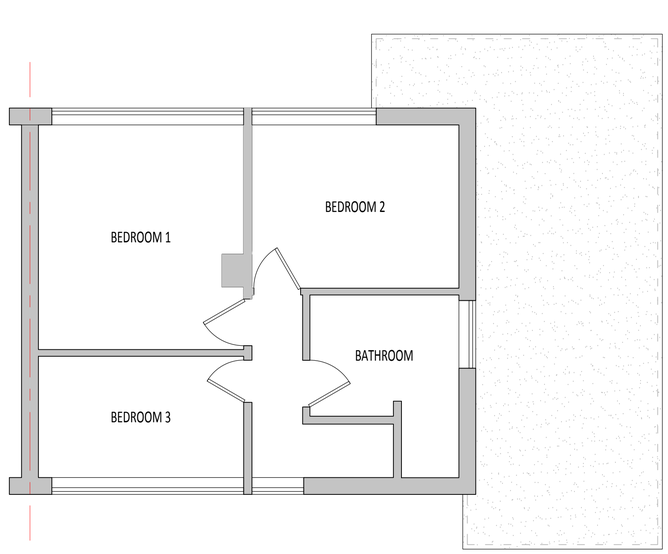

FIRST FLOOR PLAN AS EXISTING

SCALE 1:50

METRES
0 1m 2m 3m
1:50 SCALE

mead planning & design | meadplanning@gmail.com

Project: 4 WAYET ROAD PINCHBECK SPALDING

Drawing Title: FLOOR PLANS AS EXISTING

Drawing no.: BA/2019/WR/102

Rev.: ~

Drawn: B.L.A.

Date: 22/09/19

Scales: 1:50

REV.	DESCRIPTION.	CHKD.	DATE.