


REAR ELEVATION AS PROPOSED

SCALE 1:50

METRES
0 1m 2m 3m
1:50 SCALE

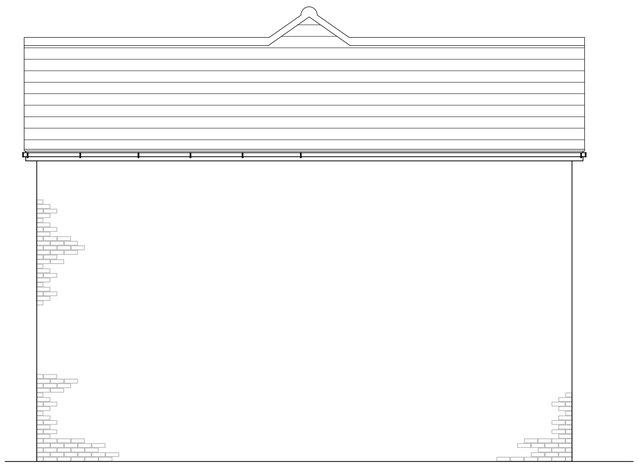

SIDE ELEVATION AS PROPOSED

SCALE 1:50

METRES
0 1m 2m 3m
1:50 SCALE



FRONT ELEVATION AS PROPOSED

SCALE 1:50

METRES
0 1m 2m 3m
1:50 SCALE

mead planning & design | meadplanning@gmail.com

Project: 4 WAYET ROAD PINCHBECK SPALDING	Drawing Title: ELEVATIONS AS PROPOSED	Drawing no.: BA/2019/WR/105	Rev.: ~	
		Drawn: B.L.A.	Date: 22/09/19	Scales: 1:50

REV.	DESCRIPTION.	CHKD.	DATE.