
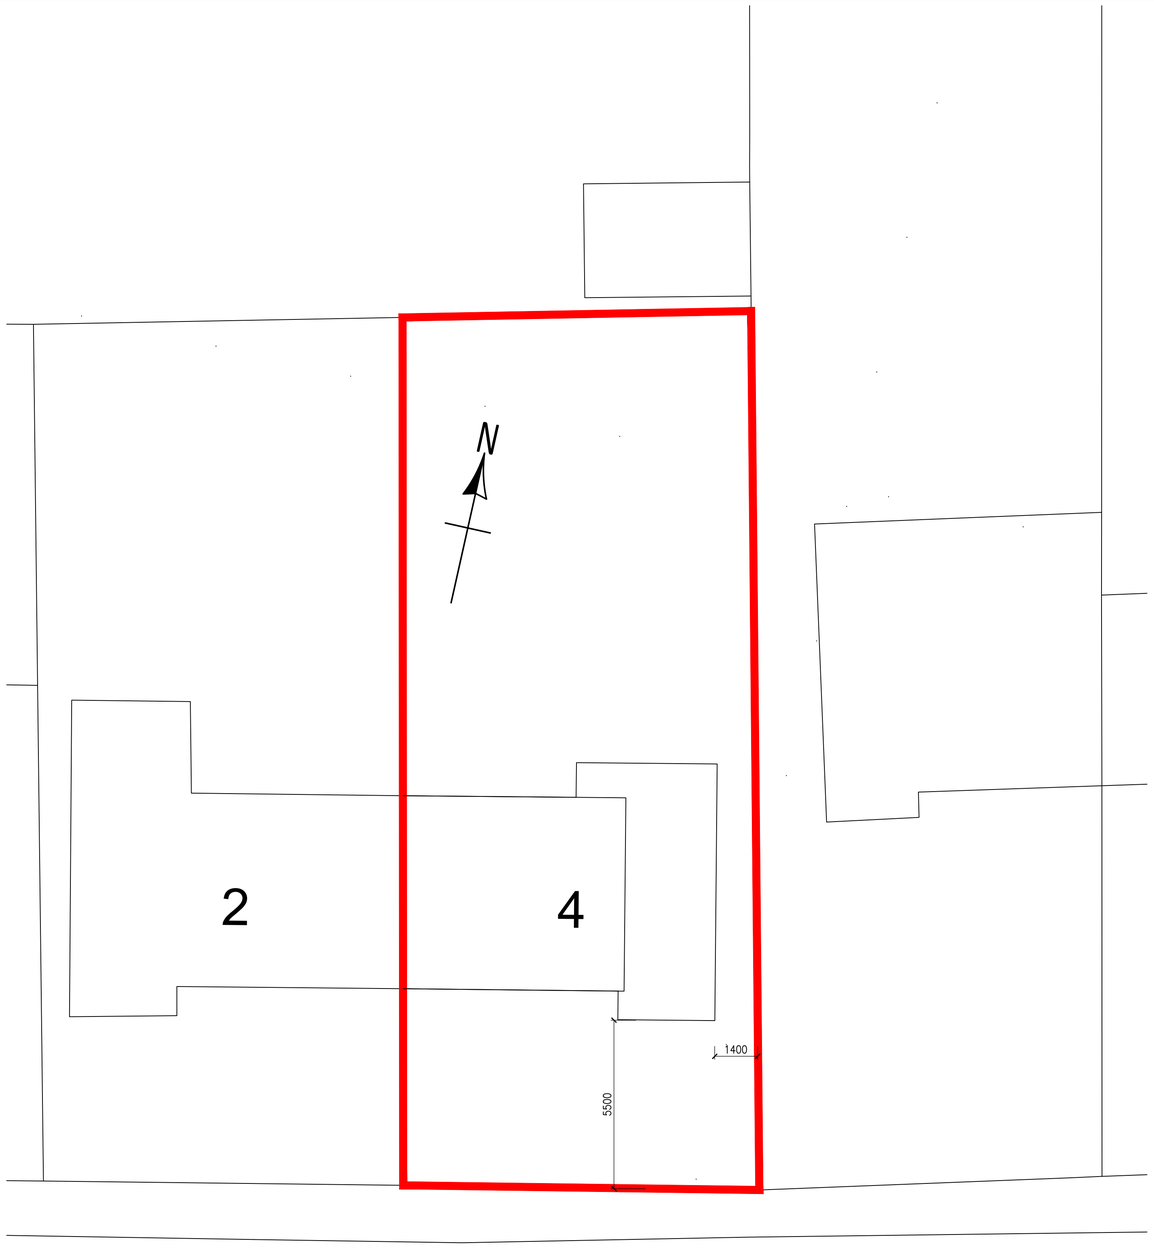


SITE PLAN AS EXISTING

SCALE 1:100

METRES 0 2m 4m 6m

1:100 SCALE

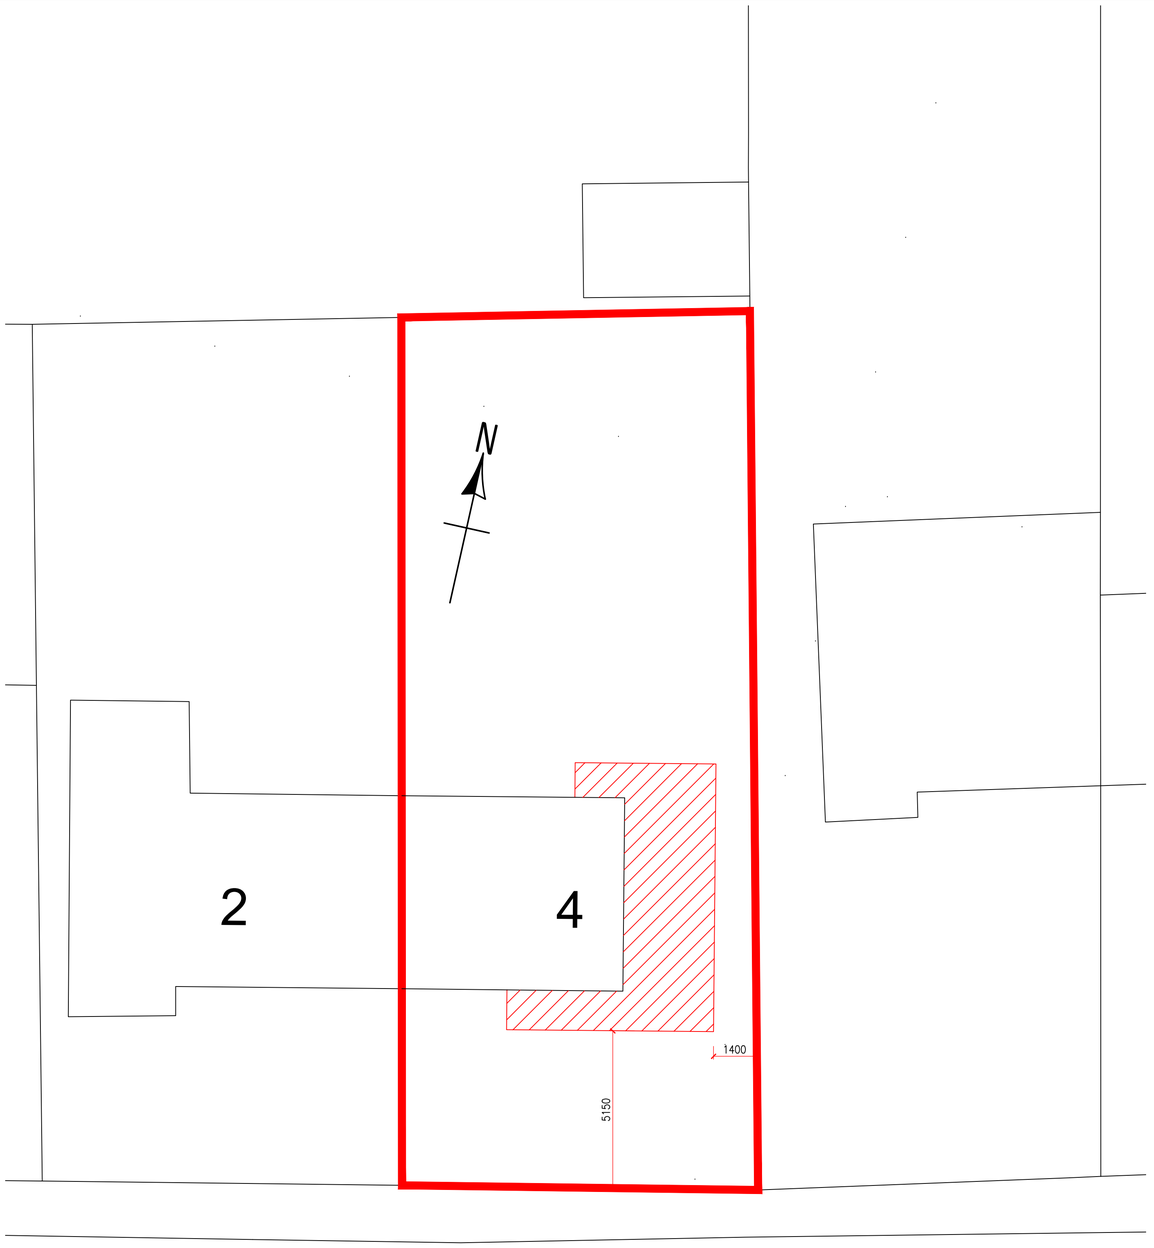

SITE PLAN AS PROPOSED

SCALE 1:100

METRES 0 2m 4m 6m

1:100 SCALE

mead planning & design | meadplanning@gmail.com

Project: 4 WAYET ROAD PINCHBECK SPALDING

Drawing Title: SITE PLAN AS EXISTING & AS PROPOSED

Drawing no.: BA/2019/WR/106

Rev.: ~

Drawn: B.L.A.

Date: 22/09/19

Scales: 1:100

REV.	DESCRIPTION.	CHKD.	DATE.