

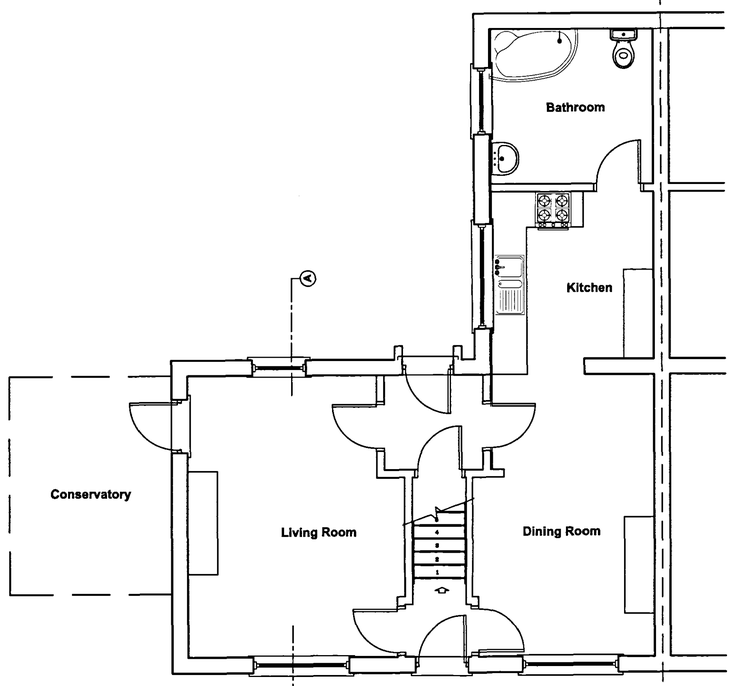



Existing Ground Floor Plan
Scale 1:50

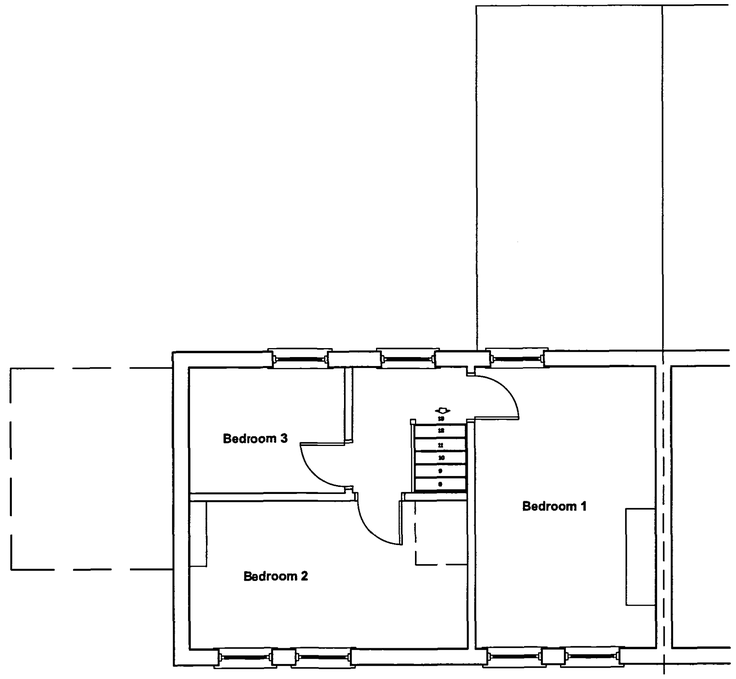


Existing Ground Floor Plan
Scale 1:50

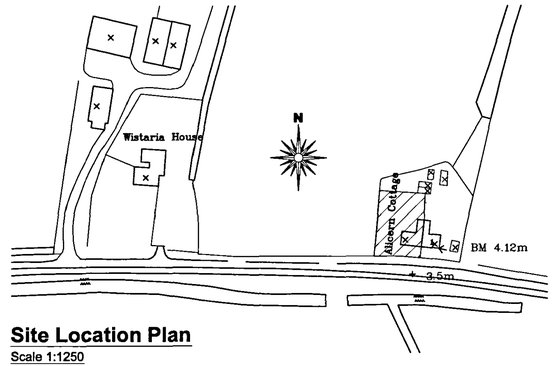

Site Location Plan
Scale 1:1250

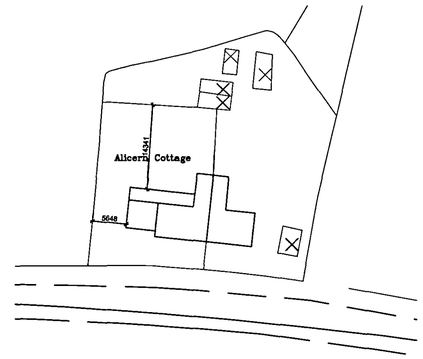

Site Block Plan
Scale 1:500

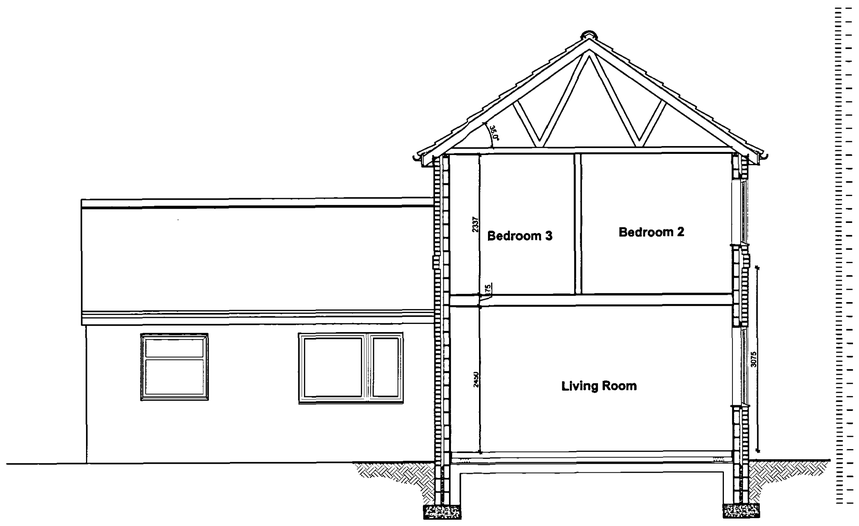

Existing Section A-A
Scale 1:50



Existing Front Elevation
Scale 1:100

Existing Side Elevation
Scale 1:100



Existing Rear Elevation
Scale 1:100

Planning & Development
15 AUG 2007
Ref: 1074/07

DETERMINED PLAN

rev "A" - 09.08.07 - Dimensions added to the boundaries

GENERAL CONDITIONS
Contractors are resonsible for checking all dimensions on site when work commences and before ordering any materials.Any discrepancies should be brought to the attention of the Client for remedial action before commencing further.

All details shown are based on typical site conditions for that area, any abnormal conditions should be brought to the attention of the Client and Local Authority.

The notes shown are mainly to cover the requirements of Building Regulations and should not be treated as full specification.

No allowance has been made for any Structural Calculations,a "SAP" calculation, Soil Investigation or Flood Risk Assessment.If deemed necessary then these will be a chargeable extra.All steel beam sizes shown on drawing are all subject to confirmation from Structural Engineer.

All materials not specified to be of a standard suitable for the work proposed and be fit for purpose.All work to be in accordance with good building practise and all necessary BS codes for Workmanship on Building Sites.

Client :

Mr M Barnes
Alicern Cottage
Northgate
West Pinchbeck
PE11 3TA

Site :

Proposed Two Storey Side Extension & Internal Alterations

remway Design Ltd
2 Red Lion Street
Spalding
PE11 1BX
Tel / Fax: 01775 768 921
Mobile : 07815 112 058
e-mail: jason@remwaydesign.co.uk

Date : jun07 | Scale : As Noted

Drawing No:
1411 - 01"A"