

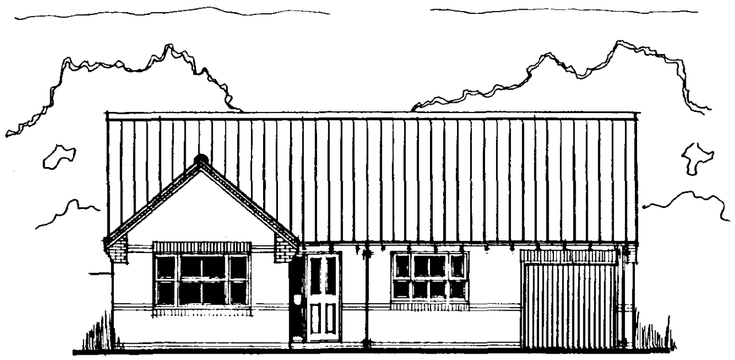



FRONT ELEVATION

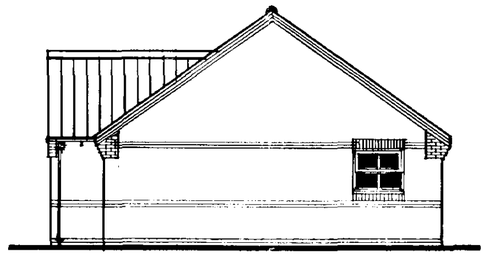


SIDE ELEVATION

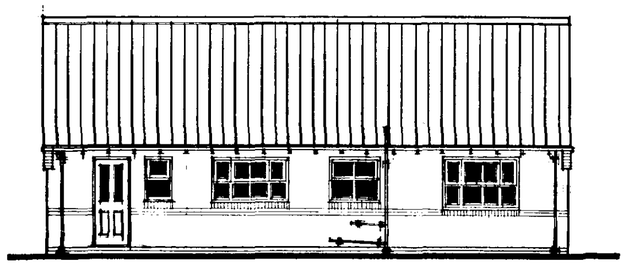

REAR ELEVATION

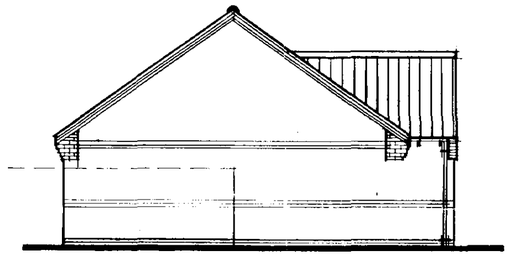

SIDE ELEVATION

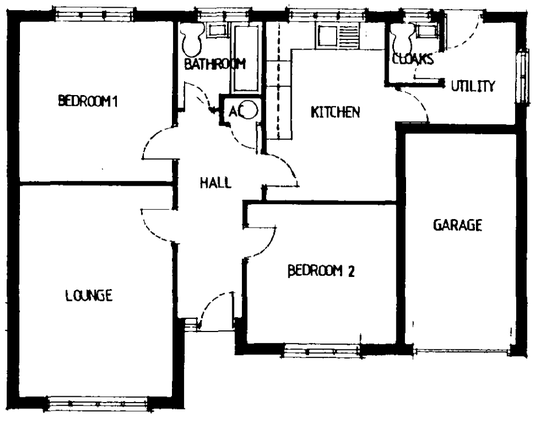

FLOOR PLAN

SOUTH HOLLAND DC
HOUSING & PLANNING
27 NOV 1996
Ref: 1074/96

Date:	Description:

R E V I S I O N S

ALLISON
HOMES
Swallow House, Banbury Close, West Elloe Avenue
Spalding, Lincs. PE11 2BS
Telephone (0775) 724701 Fax (0775) 762153
ALLISON HOMES is a trading name of SWALLOW HOMES LTD


Project:
B-RANGE 2 BEDROOM BUNGALOW
THE BRANDON. V2

Drawing Title:
DESIGN SHEET
820 SQ FT.
Flaxmill Lane Pinchbeck
Plot 8 795 sq ft

Reference No: B2/SG/01/V2	**Scales:** 1:100
	Date: 09/11/94
Drawing No: 01	**Drawn:** M. Shirley
Revision:	

Do not scale directly from this drawing. All discrepancies to be brought to the attention of the above office.

SUMMIT D.O.S. 841231

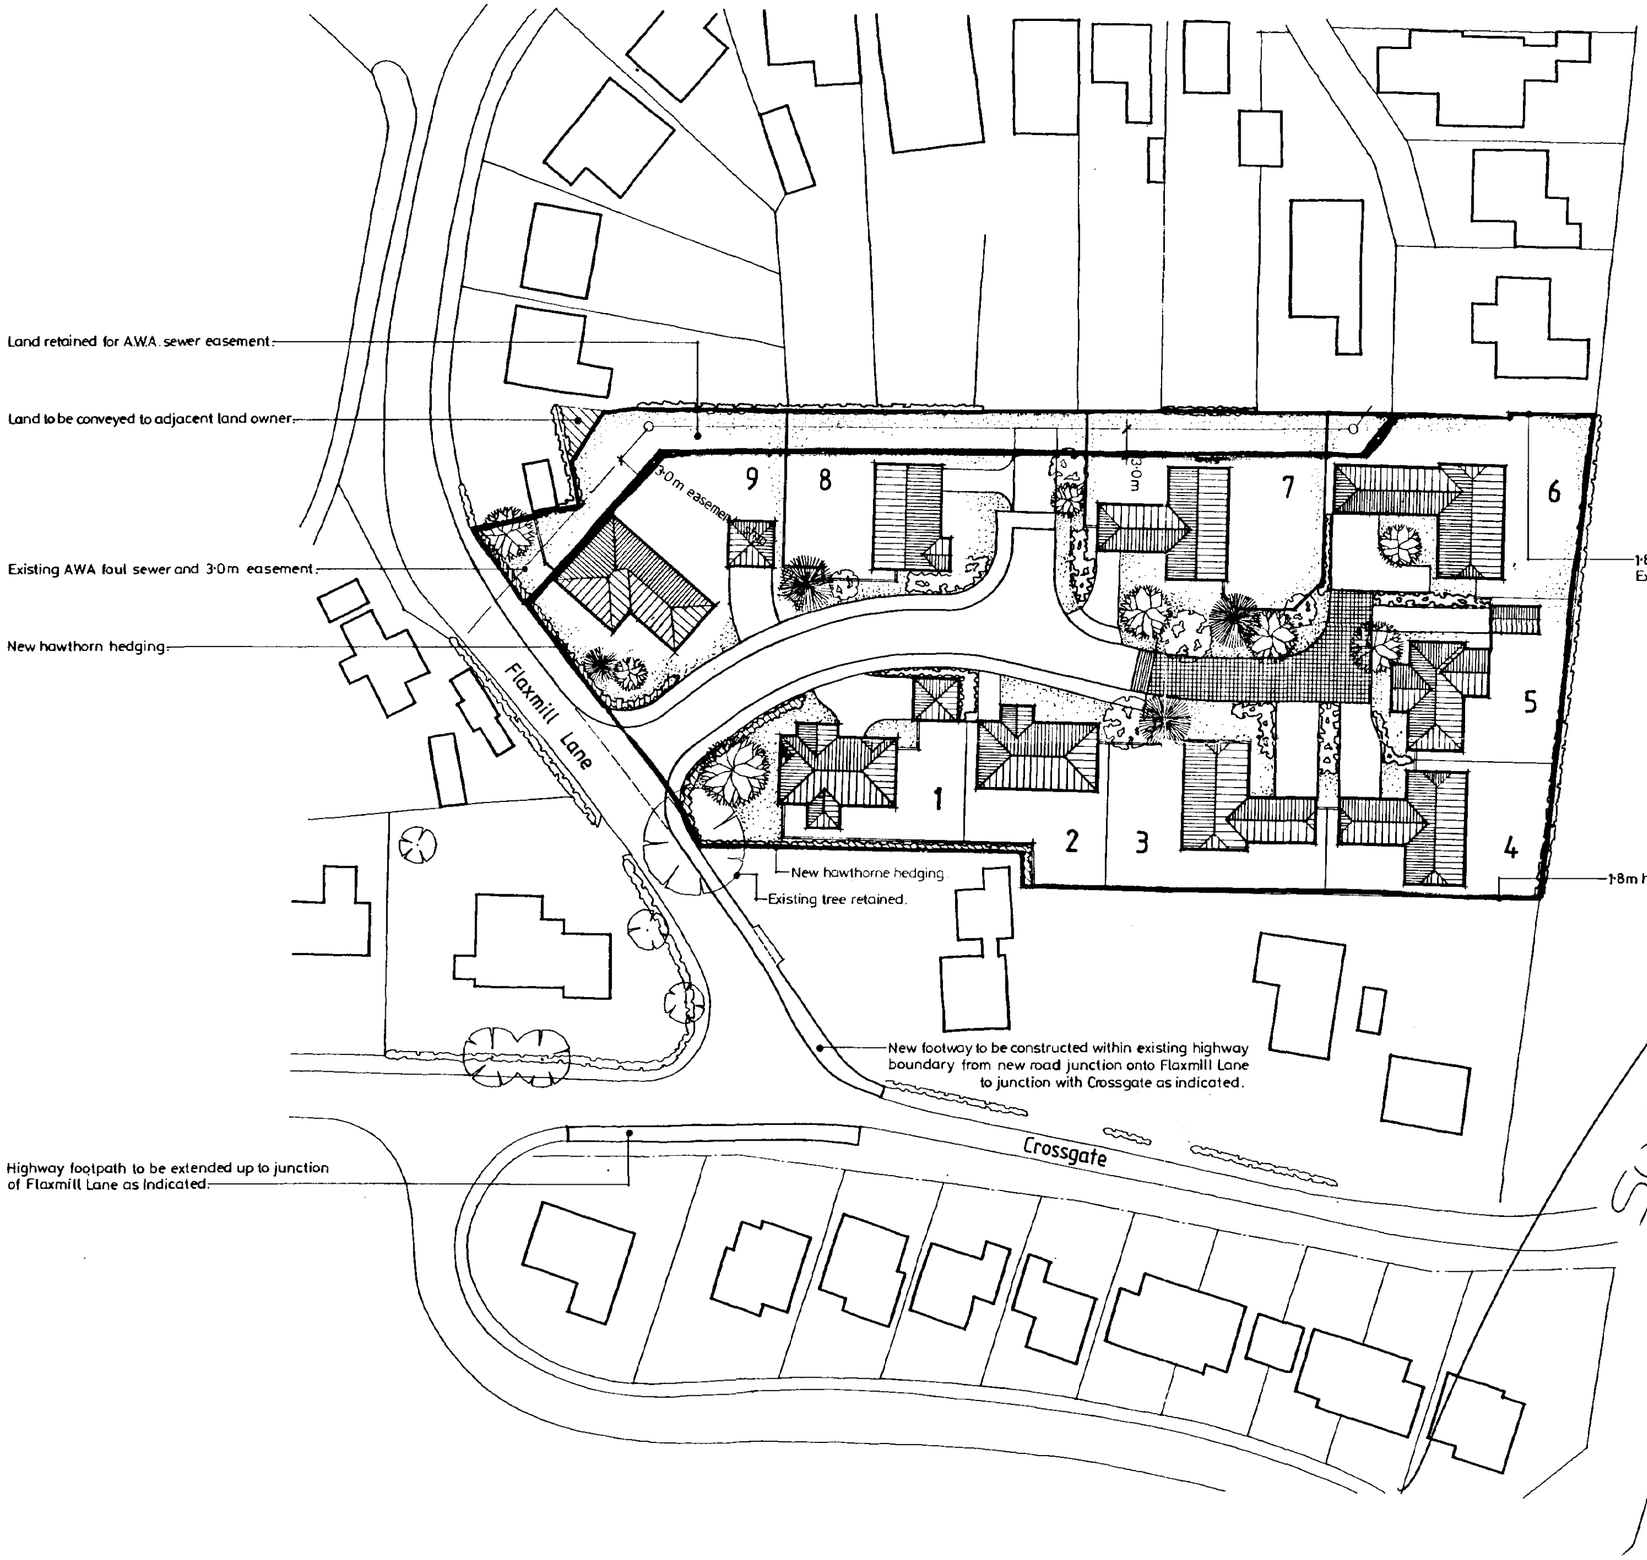

Development Schedule :

Plot no.	1	Bungalow type	B.
	2	" "	H.
	3	" "	C.
	4	" "	D.
	5	" "	A1.
	6	" "	D1.
	7	" "	D.
	8	" "	BRANDON
	9	" "	ROSBANK

Total 9 no. detached bungalows.

1·8m high close-boarded fencing.
Chain link fencing between properties.
Indicative landscaping.
Existing boundary screen planting.

SOUTH HOLLAND DC
HOUSING & PLANNING
27 NOV 1996
Ref: 1074/96.

28·10·96	PLOT 9 REPOSITIONED ROSEBANK	B	MC
2·10·96	PLOTS 8 & 9 REVISED	A	MC
Date:	Description:		

R E V I S I O N S

ALLISON HOMES
Swallow House, Banbury Close, West Elloe Avenue
Spalding, Lincs. PE11 2BS
Telephone (01775) 724701 Fax (01775) 762153
ALLISON HOMES is a trading name of SWALLOW HOMES LTD

Project:
Flaxmill Lane
Pinchbeck, Spalding

Drawing Title:
Proposed Site Layout


Date: June 1996	Scales: 1:500
Reference No: FLP	Drawn:
Drawing No: LO 18/1	Revision: AB

Do not scale directly from this drawing. All discrepancies to be brought to the attention of the above office.


SUBMIT B & B 941231/A




Front Elevation.

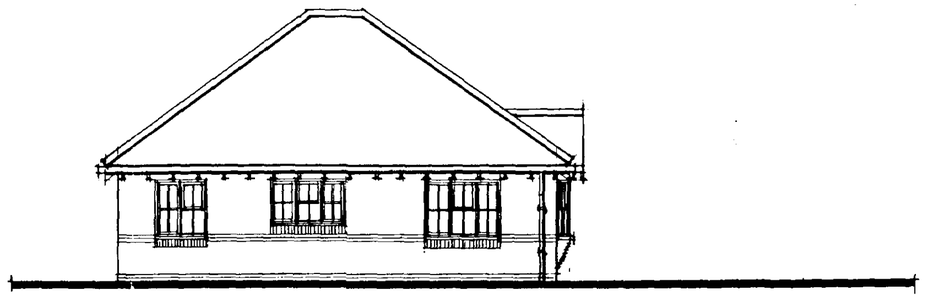


Side Elevation.

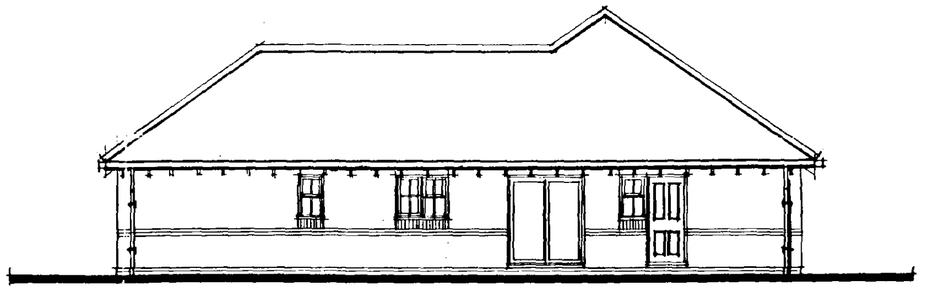

Rear Elevation.

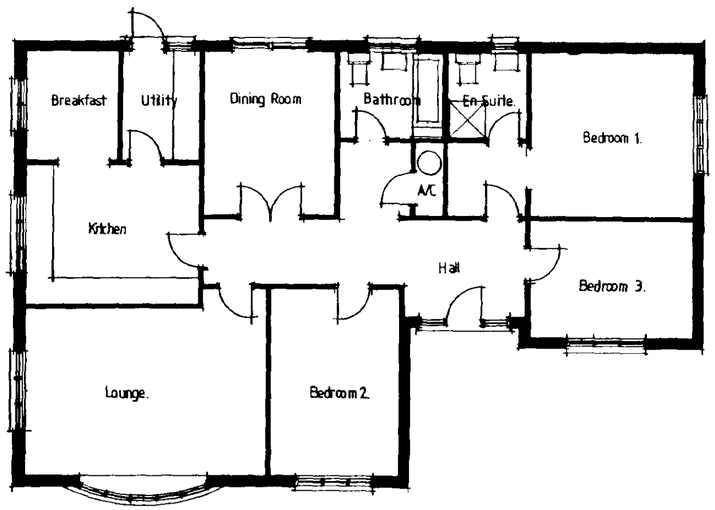

Floor Plan.

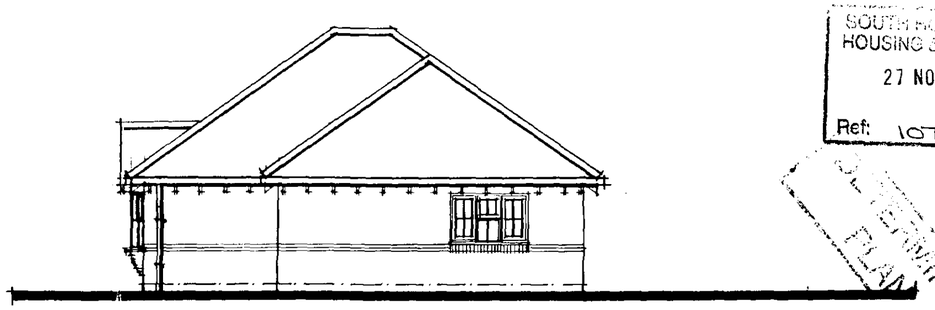

Side Elevation.

SOUTH HOLLAND DC
HOUSING & PLANNING
27 NOV 1996
Ref: 1074/96.

APPROVED PLANS

ALLISON HOMES

The Old Brewery
Cradge Bank, Spalding
Lincolnshire PE11 3AB
Tel: (0775) 724701
Fax: (0775) 762153

project:
Design Sheet
Flaxmill Lane
Pinchbeck

drawing title.
The Rosebank. V2
PLOT 9
1352 sq ft

scale 1:100	drawining n°
date	P/B3/211/01/V2
drawn P.E.Rose.	


retained for AWA. sewer easement.

to be conveyed to adjacent land owner.

ng AWA 1bnf sewer and 3·0m easement.

awthorn hedging.

way footpath to be extended up to junction
axmill Lane as indicated.

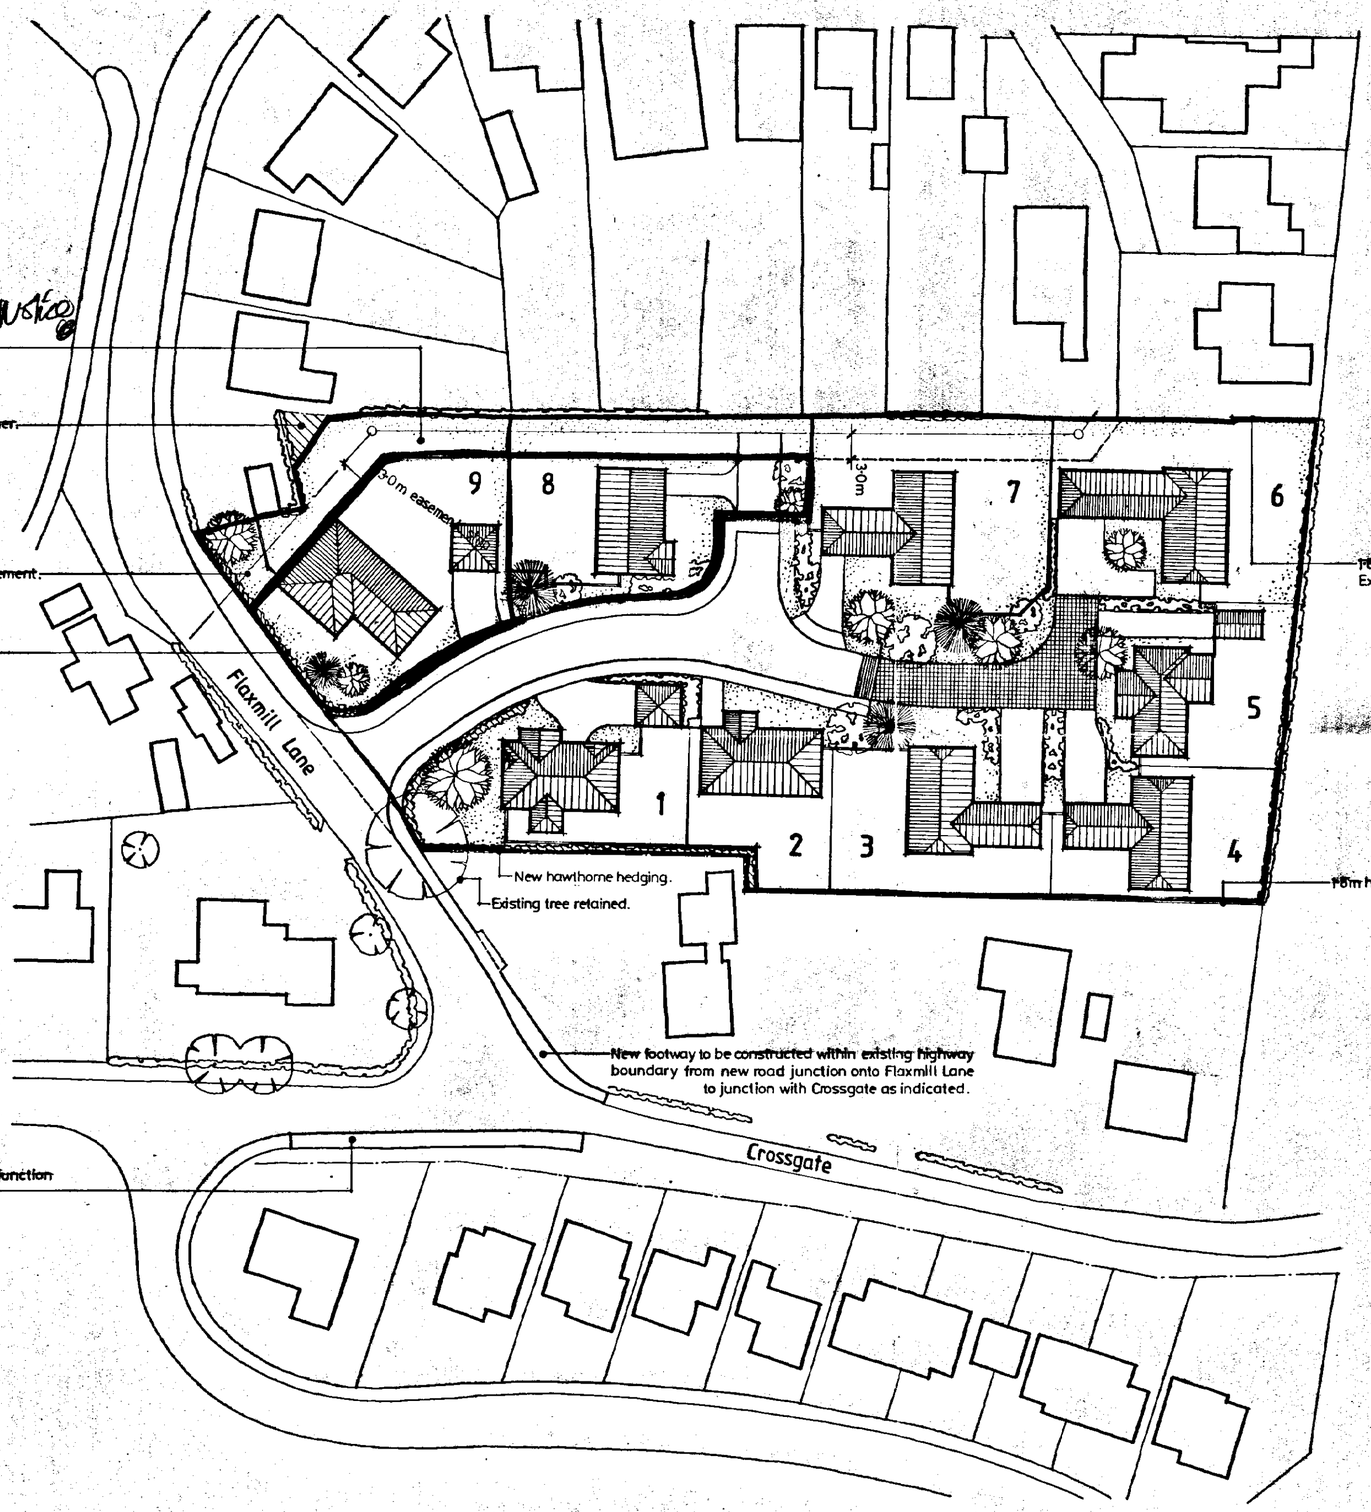

Development Schedule :

Plot no.	1	Bungalow type	B.
	2	" "	H.
	3	" "	C.
	4	" "	D.
	5	" "	A1.
	6	" "	D1.
	7	" "	D.
	8	" "	BRANDON
	9	" "	ROSBANK
Total	9 no. detached bungalows.		

1·8m high close-boarded fencing.
Chain link fencing between properties.
Indicative landscaping.
Existing boundary screen planting.

1·8m high close-boarded fence to western boundary.
Existing boundary planting repared as required.

1·8m high close-boarded fence to eastern boundary.

Date:	Description:		
28·10·96	PLOT 9 REPOSITIONED ROSEBANK.	B	MC
2·10·96	PLOTS 8 & 9 REVISED	A	MC

REVISIONS

ALLISON HOMES

Swallow House, Banbury Close, West Elloe Avenue
Spalding, Lincs. PE11 2BS
Telephone (01775) 724701 Fax (01775) 762153
ALLISON HOMES is a trading name of SWALLOW HOMES LTD

Project:
Flaxmill Lane
Pinchbeck, Spalding

Drawing Title:
Proposed Site Layout

Date: June 1996	Scale: 1:500
Reference No: FLP	Drawn:
Drawing No: LO 18/1	Revision: AB

Do not scale directly from this drawing.
All discrepencies to be brought to the attention of the above office.

SOUTH KESTEVEN HOUSING & PLANNING
04 DEC 1996
Ref: 1074/96

DETERMINED PLAN