
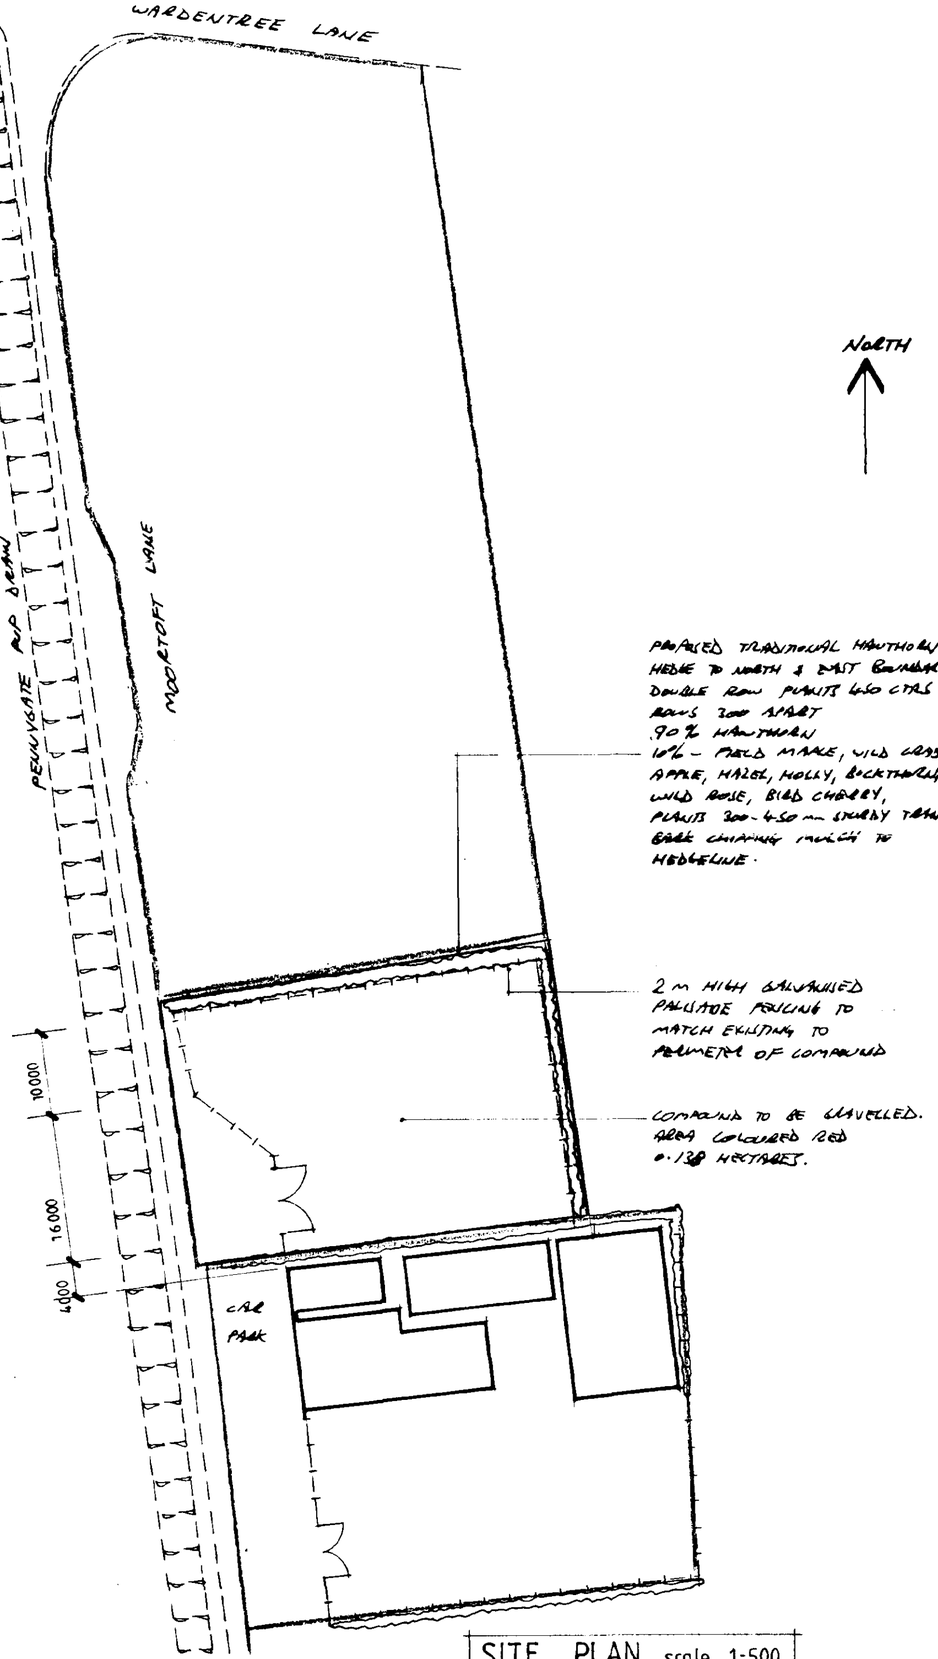


SITE PLAN scale 1-500

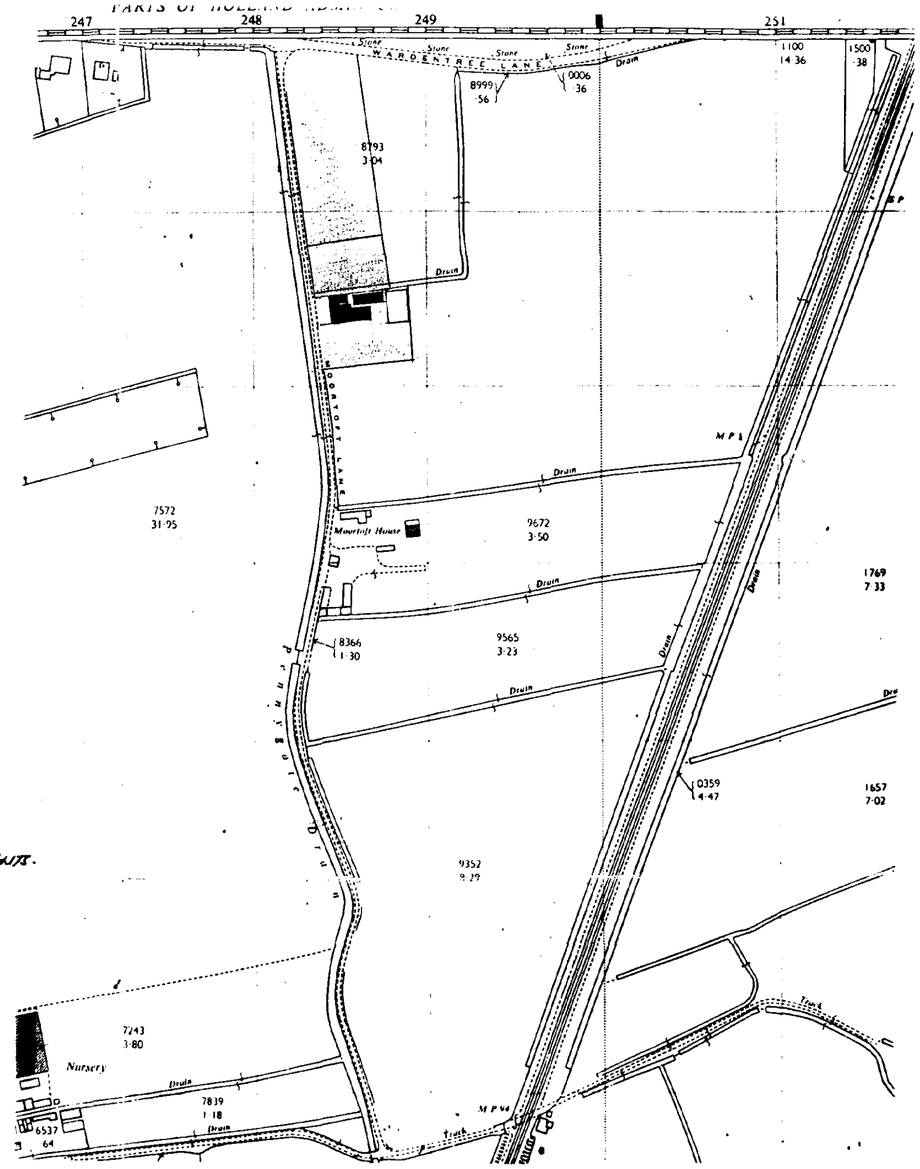

LOCATION PLAN scale 1-2500

SOUTH HOLLAND DC HOUSING & PLANNING - 4 SEP 2000 Ref. 1087/00

DETERMINED PLAN

Contractor To Check All Dimensions On Site Before Work Commences.

Rev.	Date.	Init.	Revision Details.

PODDINGTONS
Architectural Design Consultants
Rabbit Hollow, Church Lane, North Rauceby, Sleaford, Lincs. NG34 8QU
Tel. (01529) 488033 Fax. (01529) 488044

Project.
MR P.S. KENT.
MOORTOFT LANE, PINCHBECK.
PROPOSED COMPOUND FOR HGV TRAILERS AWAITING REPAIR.

Drawing.

Scale.	Drawing. No.
AS SHOWN	2984-1
Drawn.	
Date.	Rev.