

Elevations as proposed
Scale 1:100

0m 1m 2m 4m 6m 8m 10m
0m 10mm 20mm 40mm 60mm 80mm 100mm


DO NOT SCALE THIS DRAWING. THE CONTRACTOR IS DEEMED TO HAVE CHECKED ALL DIMENSIONS ON SITE AND REPORT ANY DISCREPANCIES TO OGLESBY & LIMB LTD.
THE CONTENTS OF THIS DRAWING ARE COVERED BY COPYRIGHT AND REMAIN THE PROPERTY OF OGLESBY & LIMB LTD. WRITTEN APPROVAL MUST BE OBTAINED FROM OGLESBY & LIMB LTD PRIOR TO DUPLICATION OR REPRODUCTION OF THIS DRAWING OR ITS CONTENTS.
ANY DIMENSIONS NOT SHOWN ARE TO BE CHECKED AND AGREED WITH OGLESBY & LIMB LTD.

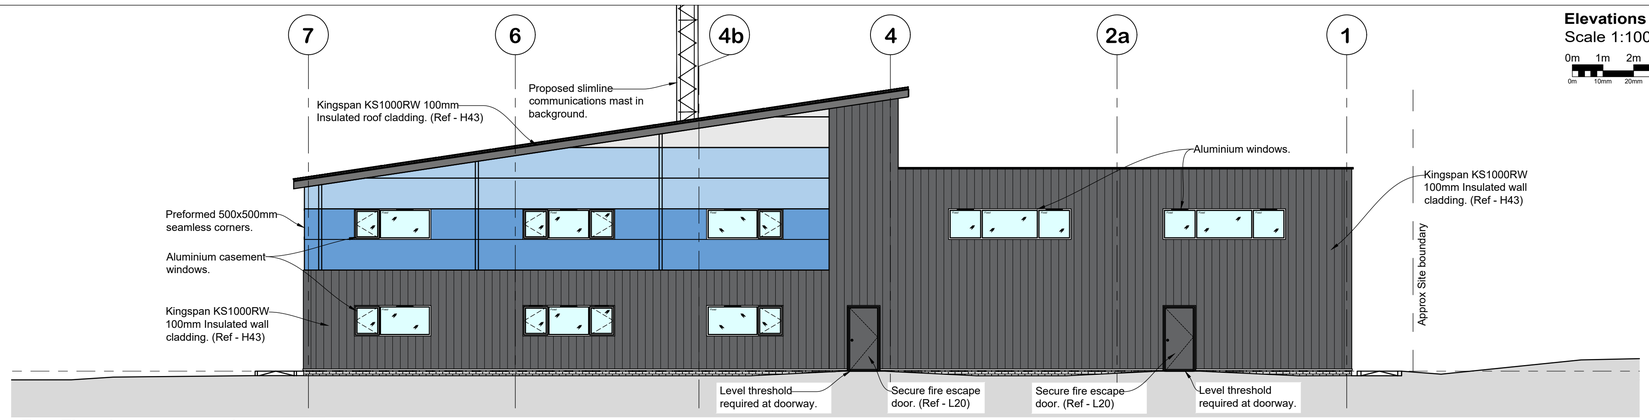


East Elevation as proposed
Scale 1:100

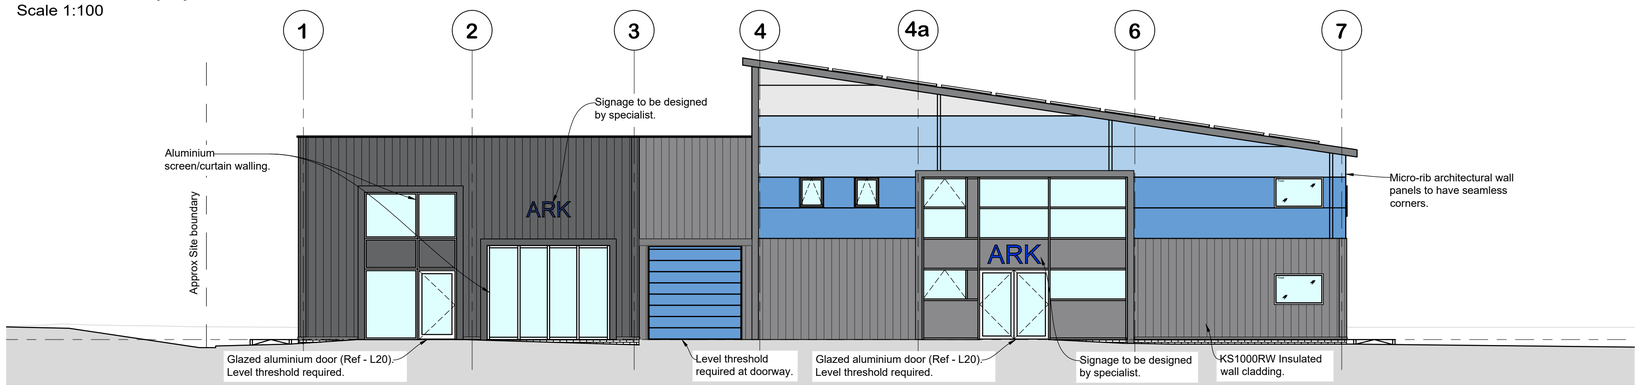

West Elevation as proposed
Scale 1:100

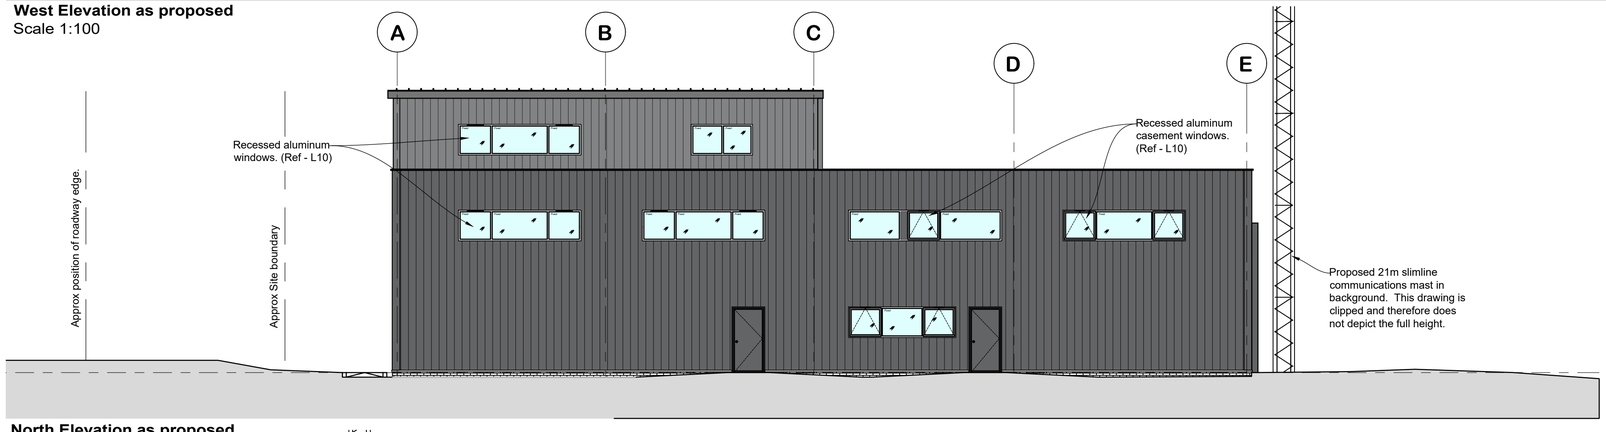

North Elevation as proposed
Scale 1:100

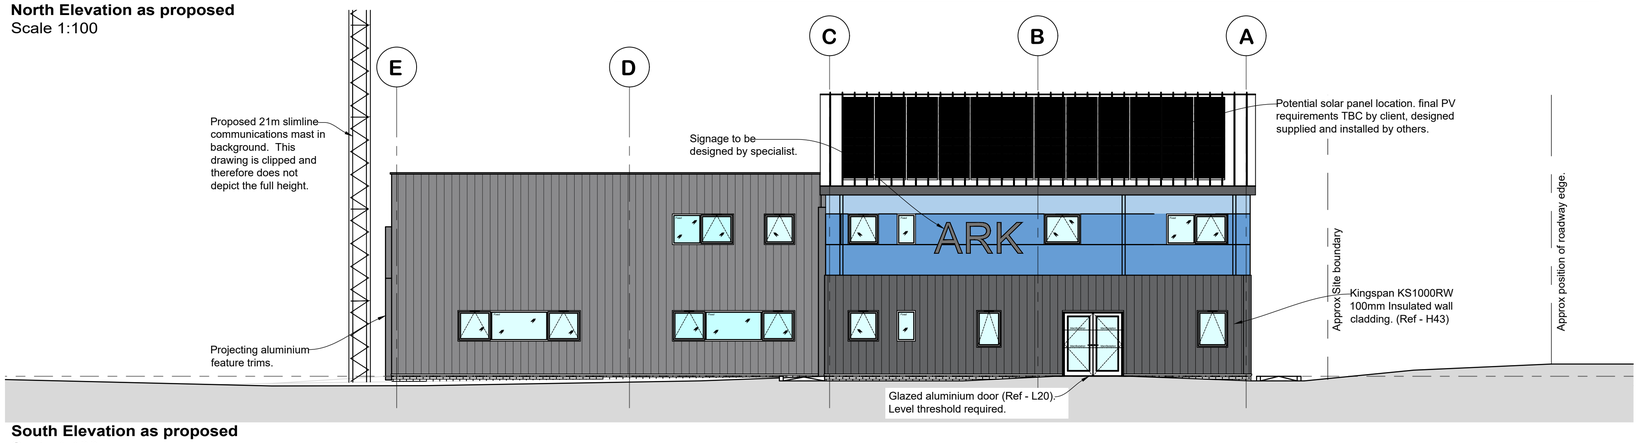

South Elevation as proposed
Scale 1:100

Ref.	Date	Description	Initial
P2	18.10.21	Drawing updated with amendments to the following: 1. Windows updated in accordance with manufacturers recommendations and requirements. 2. Claddings updated in accordance with approved materials schedule. 3. Curtain wall screens updated to allow for larger entrance doors requested by building control. 4. Indicative PV system updated for information only (final system to be sized based upon building regs requirements). 5. Building repositioned on site to allow for surface water connection. 6. Mast position relocated as agreed with client following survey of existing services on site and to avoid complications with the section 38 works.	RDL
P1	16.07.21	Drawing status updated to planning application issue (information only) to accompany the external materials shedule.	RDL

Oglesby & Limb Ltd
Chartered Architect
Suite 1 Market Chambers
12 Market Place, Spalding, Lincs
PE11 1SL
Tel: 01775 761196
e-mail: design@o-l-ltd.co.uk

Client:
ARK ICT Ltd.

Project:
Proposed HQ for Ark ICT Ltd comprising offices, storage, coffee bar & ancillary areas at Platts close, Pinchbeck, Spalding, PE11 3UL.

Drawing Title:
Elevations as proposed

PLANNING APPLICATION ISSUE (INFORMATION ONLY)

Date:	Scale:
OCT 2020	as shown @ A1
Drawn by: RDL	Checked by: AJO

Drawing Number:	Rev:
A1412-13	P2