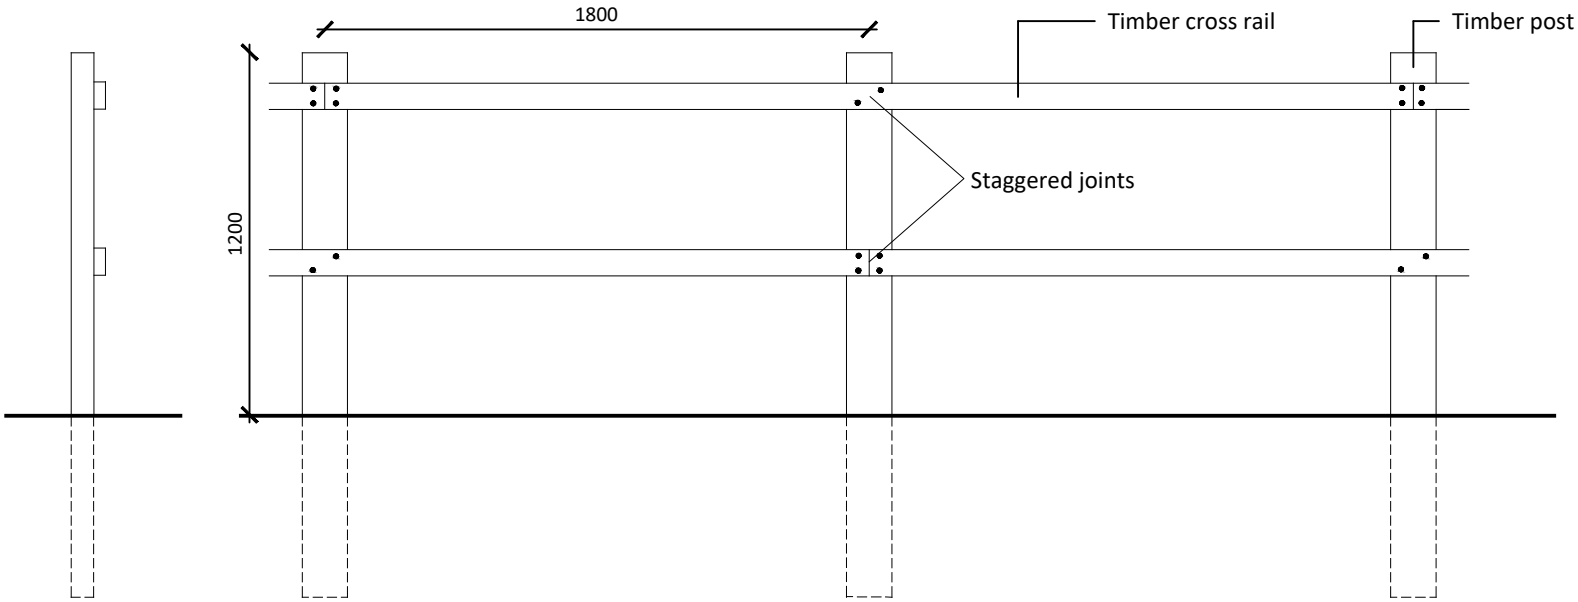


End view

Front Elevation

Main Posts:
75x150mm and 1800mm overall length, set 600mm into the ground in concrete footings.

Rails:
38x 87mm and 3600mm overall length, Set so that the top edge is 100mm from the top of the post. Rails to be butt jointed within the middle third of the 150mm face of the post. The joints shall be staggered so that alternative joints occur on one post.

Fixing:
The railings shall be nailed to each post with 2NO. 4x100mm nails driven in on the skew. There shall be no end splits caused by the nailing.

Level:
The top of the fence shall follow approximately the level of the ground along the line of the fence.

Timber:
All timber to be sawn softwood, pressure impregnated to BS 5589 CAT B standard.

1:25 0 0.25 0.5 0.75 1m

Notes

Copyright
© Robert Doughty Consultancy Limited.
All rights described in the Copyright, Designs and Patents Act 1988 have been asserted.

Dimensions
All dimensions shown are for the purposes of obtaining the relevant planning permission only.

Rev	Description	Date
-	-	-

Robert Doughty Consultancy

32 High Street, Helpringham
Sleaford, Lincolnshire, NG34 0RA

Tel: 01529 421646
Email: admin@rdc-landplan.co.uk
Web: www.rdc-landplan.co.uk

Client
Pinchbeck Parish Council

Project
Proposed Cemetery
Blue Gowt Drove, Pinchbeck

Drawing
1.2m high Post and Rail Fence

Scale @ A4	Date
1: 25	18/11/20

Drawn By	Checked By
CH	LMS

Job Number	Status	Purpose of Issue
1356-1	PL	Planning

Drawing No. 1356-1_PL_DD01

Rev -