

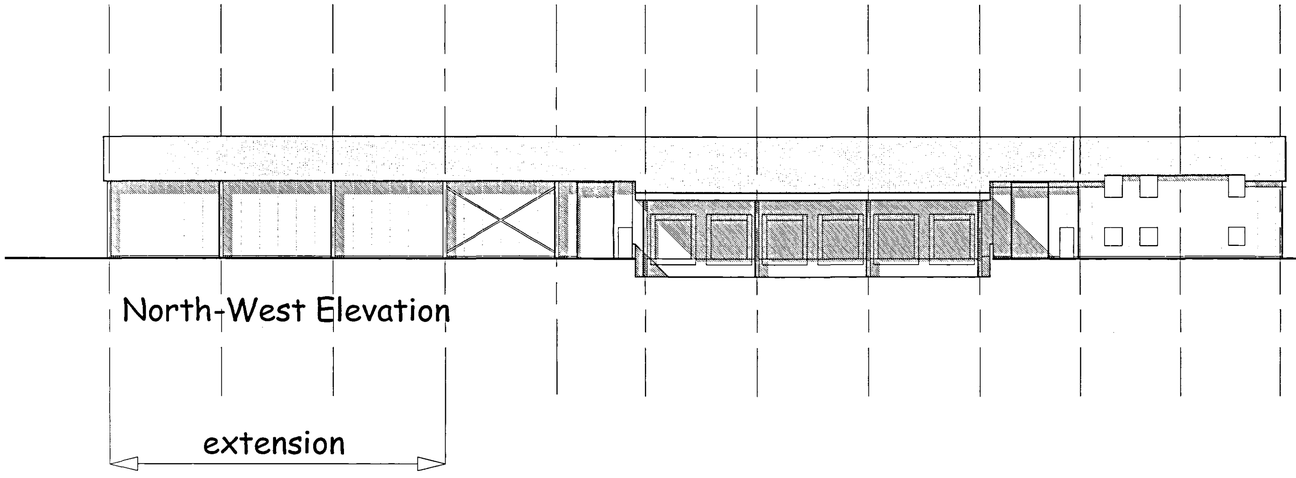


North-West Elevation

extension

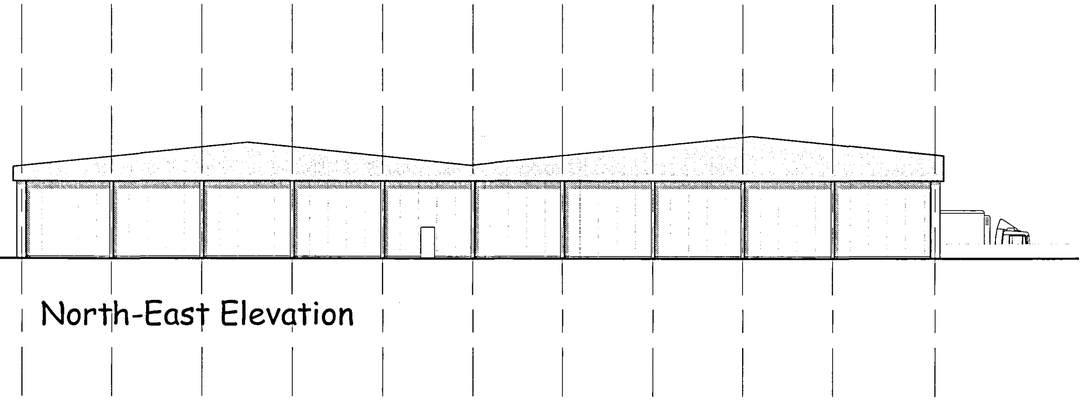


North-East Elevation

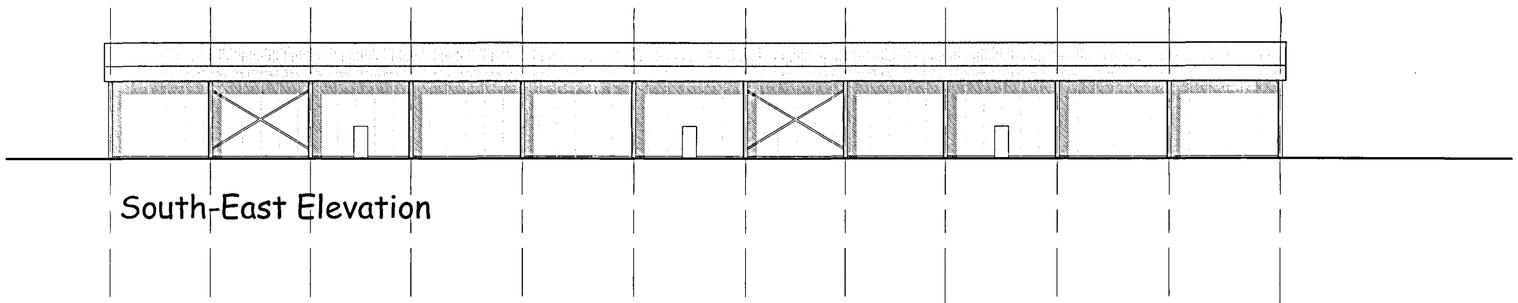

South-East Elevation

extension

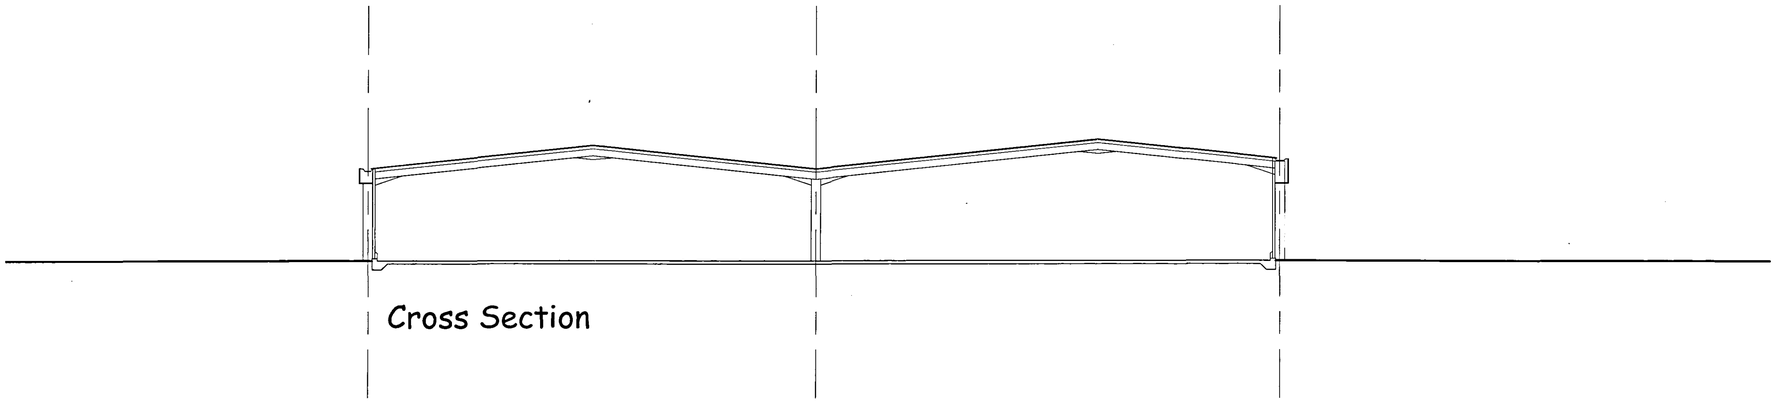

Cross Section

EXTERNAL FINISHES TO MATCH EXISTING

Profiled metal roofing - Goosewing Grey
Fascia & gable cladding - Merlin Grey
Exposed steel frame painted - Merlin Grey
Wall cladding - Goosewing Grey

@HDC
PLANNING & DEVELOPMENT
11 SEP 2003
Ref. 11/2/03

Langwith Design Associates

Architectural Design Consultants
registered office
72 Church Street
Holbeach
Spalding
Lincolnshire PE12 7LL
telephone: Holbeach (01406) 425766
fax: Holbeach (01406) 425766

Amendments

© Copyright Reserved

Client
FRESHLINC.

Job
PROPOSED EXTENSION TO TRANSPORT UNIT.

Drawing
PROPOSED ELEVATIONS

Scale	Drawn	Checked
1:200	A. HICKS	
Date	**No.**	**Ref.#**
SEPT 03	LDA/101/502	