
DO NOT SCALE FROM THIS DRAWING

THE GENERAL CONTARCTOR IS TO CHECK ALL DIMENSIONS ON SITE AND REPORT ANY DISCREPENCIES TO THE SUPERVISING OFFICER.


ALL DIMENSIONS ARE SHOWN IN 'mm' UNLESS OTHERWISE STATED.



East

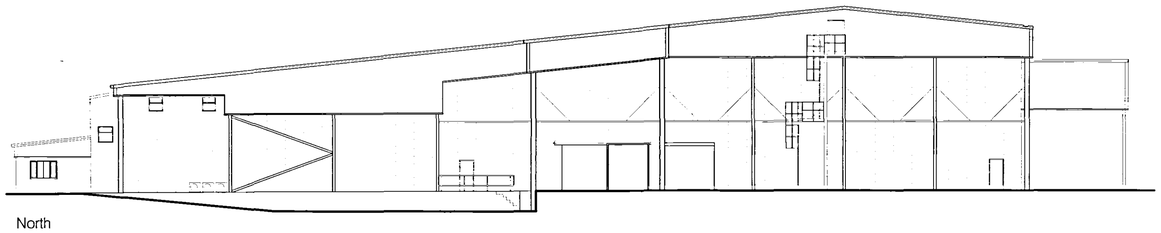

North

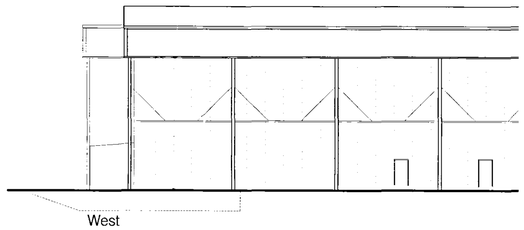

West


Materials:

Roof:
Insulated profile sheet, colour: Goose Wing Grey


Walls:
Insulated Profile sheet, colour: Merlin Grey
over light grey insulated wall panels.

All materials manufactured by 'Wards'. Gutters and stop flashings in contrasting colour: Solent Blue. All to match Existing.


EXISTING ELEVATIONS Scale 1:200

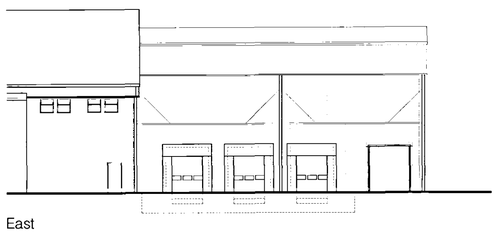

East

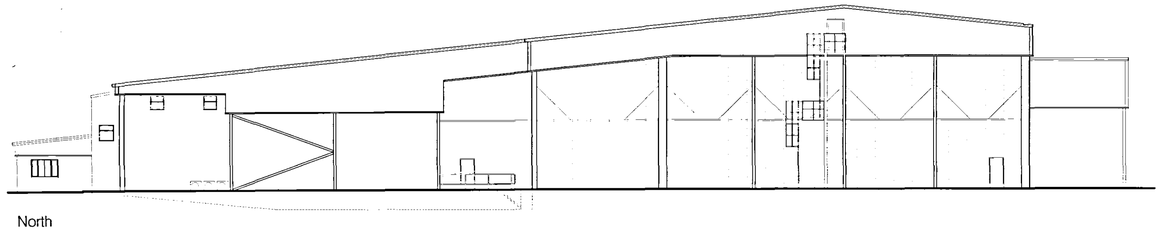


North

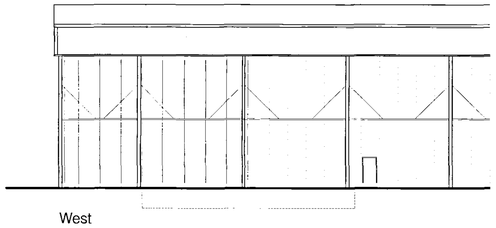

West

PROPOSED ELEVATIONS Scale 1:200

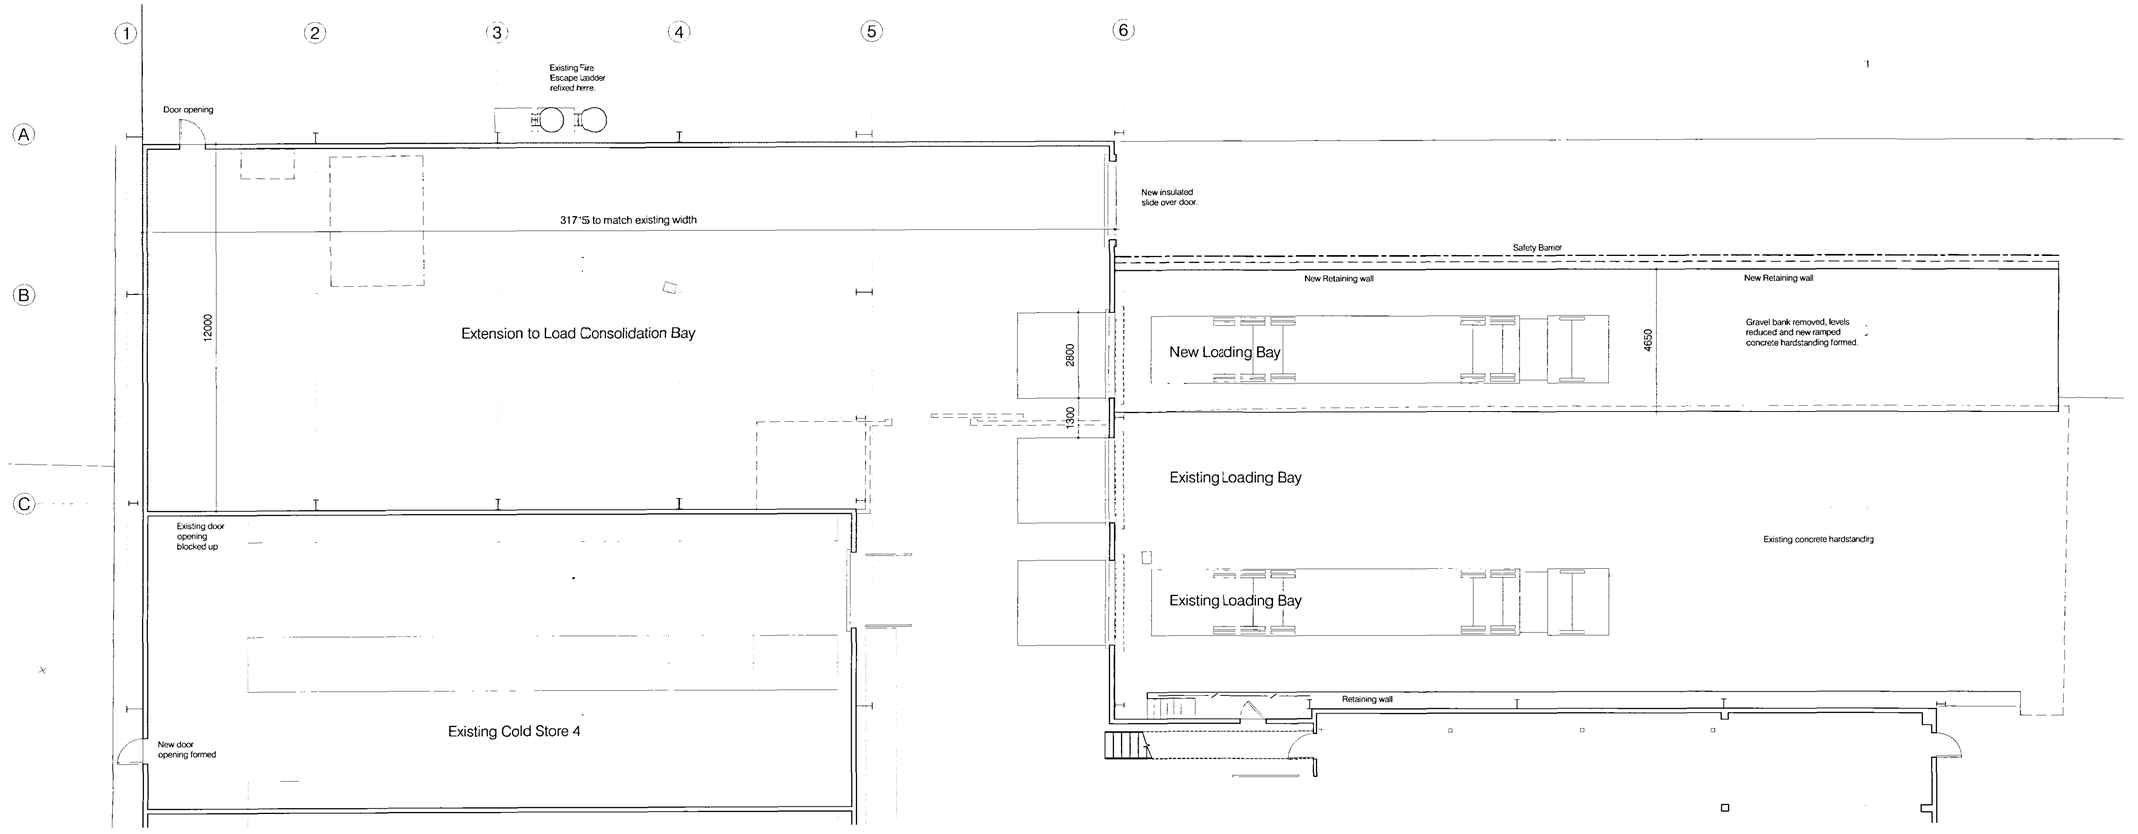

GROUND FLOOR PLAN Scale 1:100

SHDC
PLANNING & DEVELOPMENT
12 SEP 2003
Ref 1123/03

Revisions		
Suffix	Date	Amendments
A	2.8.03	Door positioned amended

The Design Partnership

The Design Partnership (Ely) Ltd.
44 High Street, Chatteris
Cambridgeshire PE16 6BH

Tel: 01354 693111
Fax: 01354 694672

Job Title

Malet Azoulay
Stephenson Avenue
Spalding

Drawing Title

Proposed Loading Bay Extension,
Packaging Stores & Site Improvements
EXTENSION - Plans and Elevations

DETERMINED
12/9/03

Date	Scale	Drwn	Dwg. No.	Rev.
August 03	1:100/200	pd	ECI-87-03	A

The Design Partnership© 2003