

DO NOT SCALE FROM THIS DRAWING

THE GENERAL CONTARCTOR IS TO CHECK ALL DIMENSIONS ON SITE AND REPORT ANY DISCREPENCIES TO THE SUPERVISING OFFICER.


ALL DIMENSIONS ARE SHOWN IN 'mm' UNLESS OTHERWISE STATED.

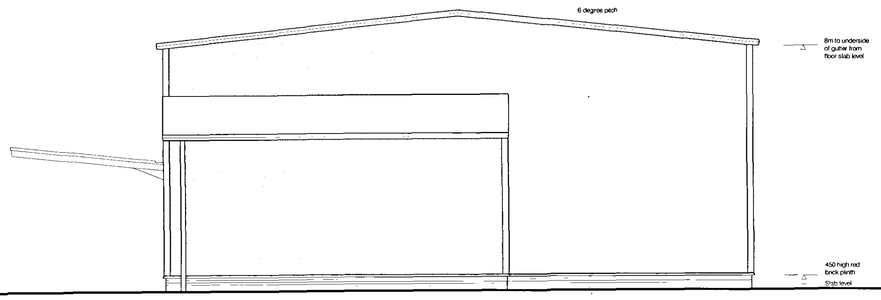


West

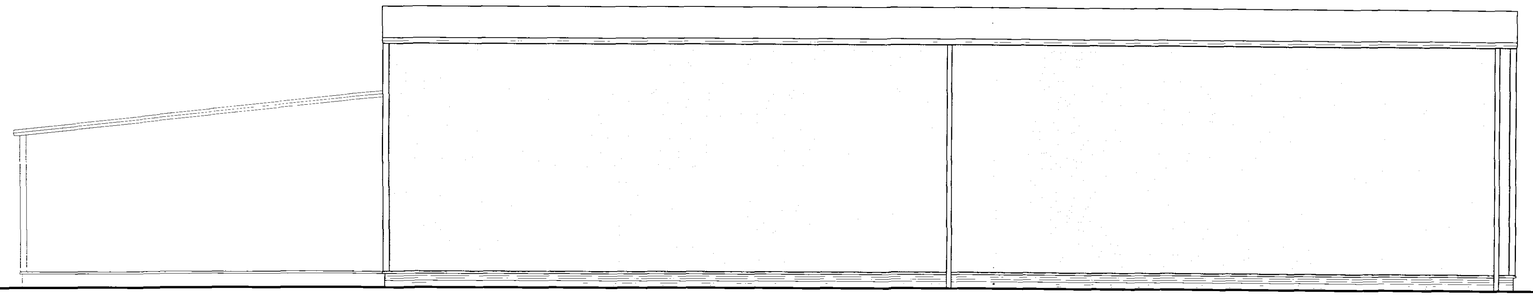

North

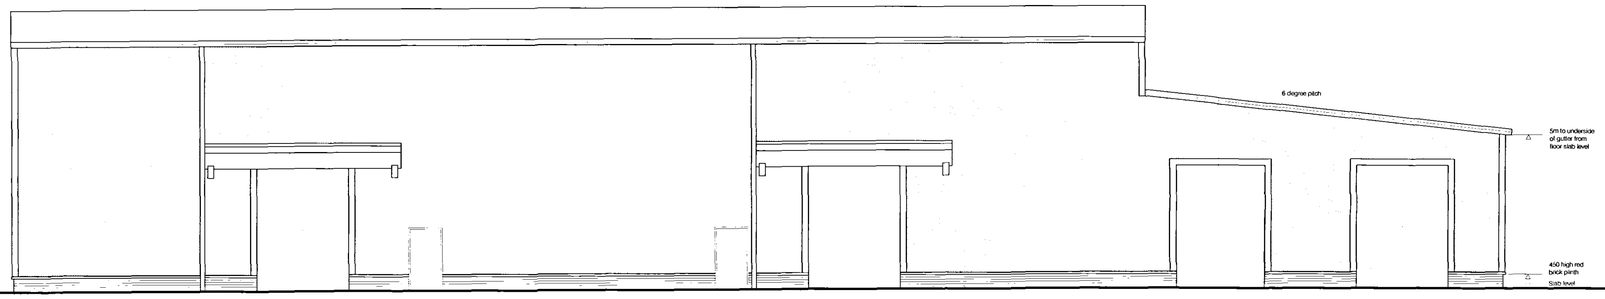


South

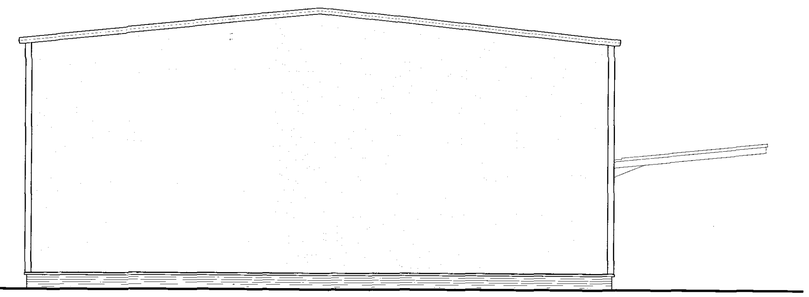

East

PROPOSED ELEVATIONS Scale 1:100

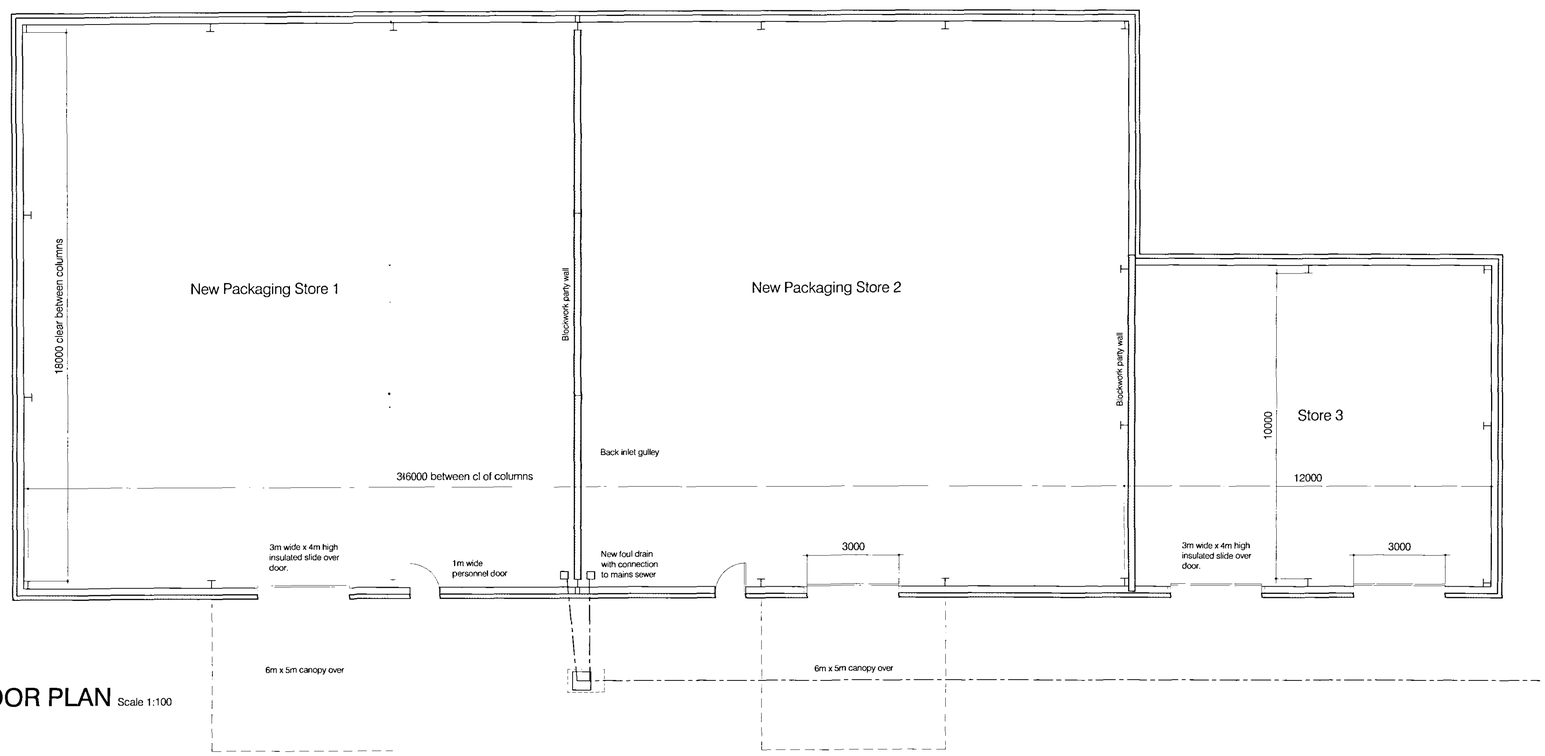

GROUND FLOOR PLAN Scale 1:100

Materials:

Roof:
Insulated profile sheet, colour: Goose Wing Grey

Walls:
Insulated Profile sheet, colour: Merlin Grey
over red brick plinth (to match existing buildings).

All materials manufactured by Wards'. Gutters and stop flashings in contrasting colour: Solent Blue.

SHDC
PLANNING & DEVELOPMENT
12 SEP 2003
Ref. 1123/03

Retain for info.

Revisions		
Suffix	Date	Amendments
A	2.8.03	General update
B	10.9.03	Store 3 added - eaves raised to 8m

The Design Partnership

The Design Partnership (Ely) Ltd.
44 High Street, Chatteris
Cambridgeshire PE16 6BH

Tel: 01354 693111
Fax: 01354 694672

Job Title

Malet Azoulay
Stephenson Avenue
Spalding

Drawing Title

Proposed Loading Bay Extension,
Packaging Stores & Site Improvements
PACKAGING STORES - Plans and Elevations

Date	Scale	Drwn	Dwg. No.	Rev.
August 03	1:100	pd	ECI-87-04	B

The Design Partnership© 2003