
Fax
01775 710772

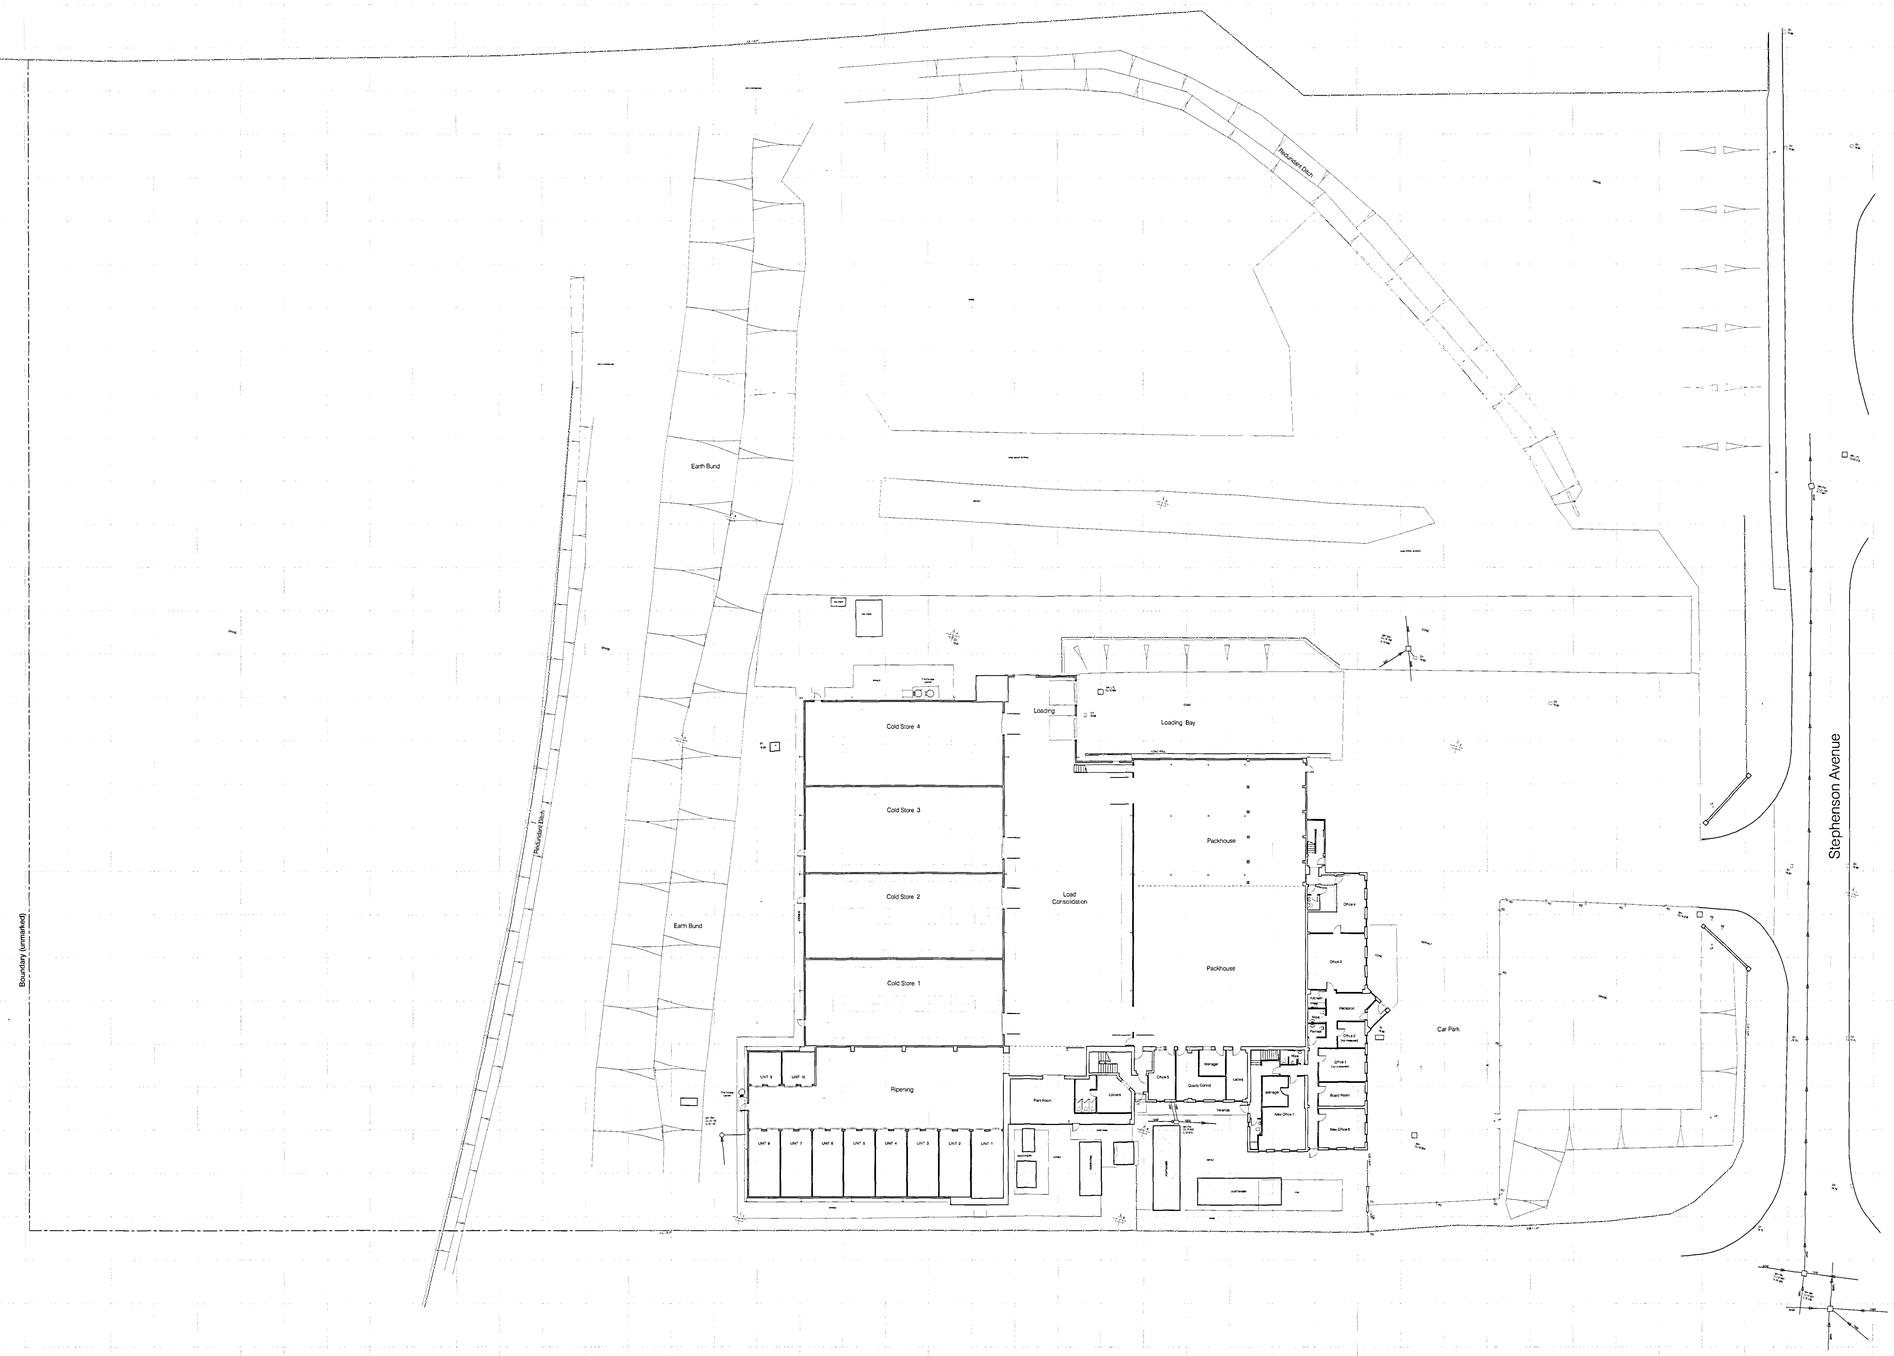

SITE PLAN Scale 1:250

DO NOT SCALE FROM THIS DRAWING

THE GENERAL CONTARCTOR IS TO CHECK ALL DIMENSIONS ON SITE AND REPORT ANY DISCREPENCIES TO THE SUPERVISING OFFICER.

ALL DIMENSIONS ARE SHOWN IN mm UNLESS OTHERWISE STATED.

NOTES:

BHDC
PLANNING & DEVELOPMENT
12 SEP 2003
Ref. 1/23/03

Revisions		
Suffix	Date	Amendments
A	2.8.03	Portakabins removed

The Design Partnership

The Design Partnership (Ely) Ltd.
44 High Street, Chatteris
Cambridgeshire PE16 6BH

Tel: 01354 693111
Fax: 01354 694672

Job Title

Malet Azoulay
Stephenson Avenue
Spalding

Drawing Title

Proposed Loading Bay Extension,
Packaging Stores & Site Improvements
EXISTING SITE PLAN / BUILDING PLAN

Date	Scale	Drwn	Dwg. No.	Rev.
August 03	1:250	pd	ECI-87-01	A

The Design Partnership© 2003