
DO NOT SCALE FROM THIS DRAWING

THE GENERAL CONTARCTOR IS TO CHECK ALL DIMENSIONS ON SITE AND REPORT ANY DISCREPENCIES TO THE SUPERVISING OFFICER.

ALL DIMENSIONS ARE SHOWN IN 'mm' UNLESS OTHERWISE STATED.

IMPORTANT NOTE:
Walls facing boundary (as indicated) are deemed unprotected areas under the building regulations. Cladding adjacent to boundary therefore shall be designed to achieve 60 minutes fire restistance. 'Ward firewall' incorporating suitable insulation material, to be installed in accordance with manufacturers recommendations.

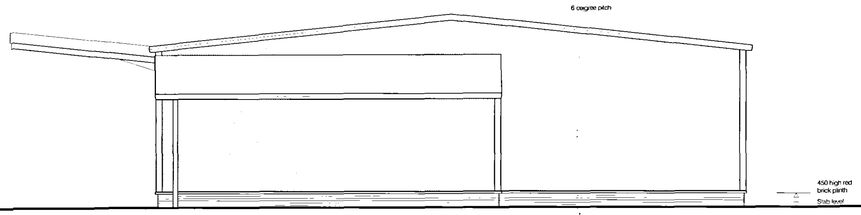

West


Materials:

Roof:
Insulated profile sheet, colour: Goose Wing Grey


Walls:
Insulated Profile sheet, colour: Merlin Grey over red brick plinth (to match existing buildings).

All materials manufactured by 'Wards'. Gutters and stop flashings in contrasting colour: Solent Blue.


IMPORTANT NOTE:
Walls facing boundary (as indicated) are deemed unprotected areas under the building regulations. Cladding adjacent to boundary therefore shall be designed to achieve 60 minutes fire restistance. 'Ward firewall' incorporating suitable insulation material, to be installed in accordance with manufacturers recommendations.

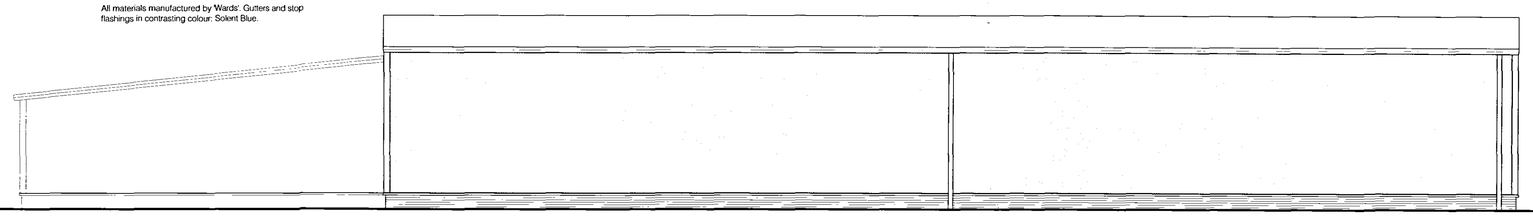

North

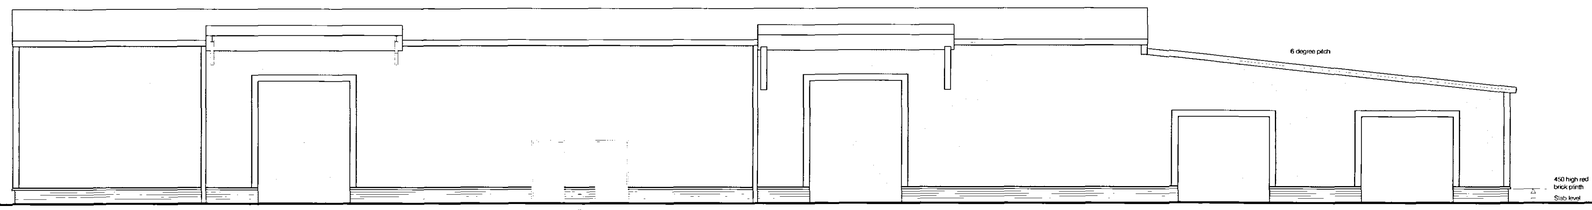


South

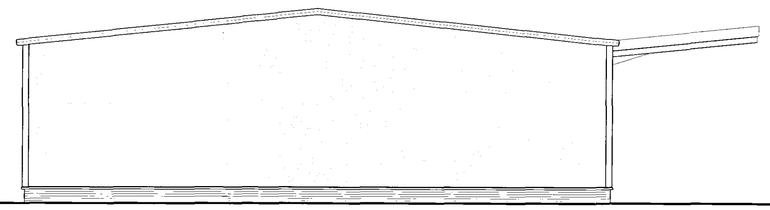

East

PROPOSED ELEVATIONS Scale 1:100

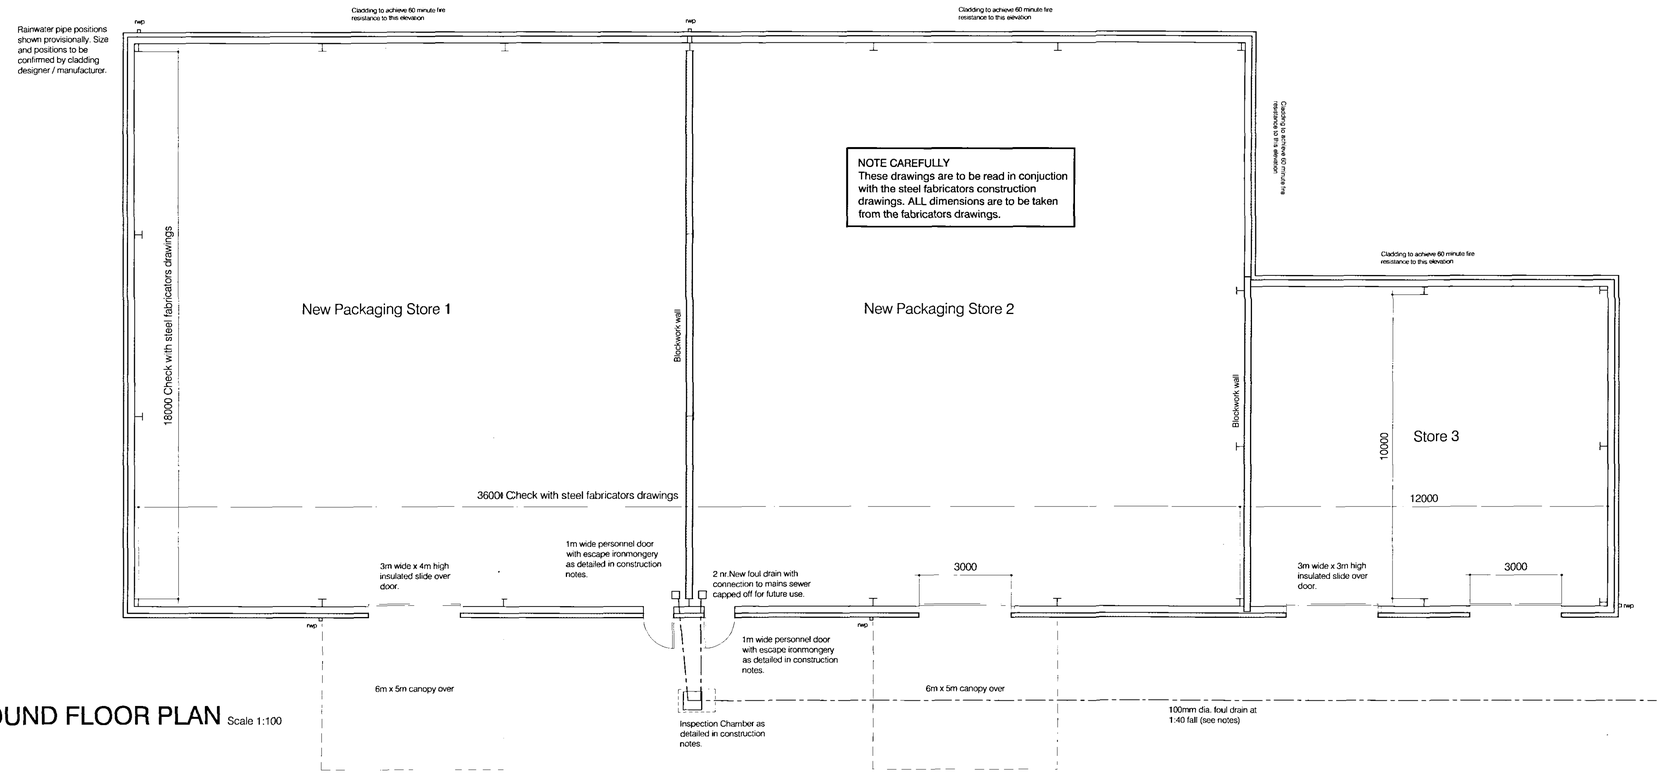

GROUND FLOOR PLAN Scale 1:100

AMENDED PLANS
Rec'd

Planning
13 NOV 2003
1123/03

Revisions		
Suffix	Date	Amendments
A	2.8.03	General update
B	10.9.03	Store 3 added - eaves raised to 8m
C	10.11.03	Eaves level reduced to 5m Building Regulations issue

The Design Partnership

The Design Partnership (Ely) Ltd.
44 High Street, Chatteris
Cambridgeshire PE16 6BH

Tel: 01354 693111
Fax: 01354 694672

Job Title

Malet Azoulay
Stephenson Avenue
Spalding

DRAWING ISSUE

Drawing Title

Proposed Loading Bay Extension,
Packaging Stores & Site Improvements
PACKAGING STORES - Plans and Elevations

Date	Scale	Drwn	Dwg. No.	Rev.
August 03	1:100	pd	ECI-87-04	C

The Design Partnership© 2003