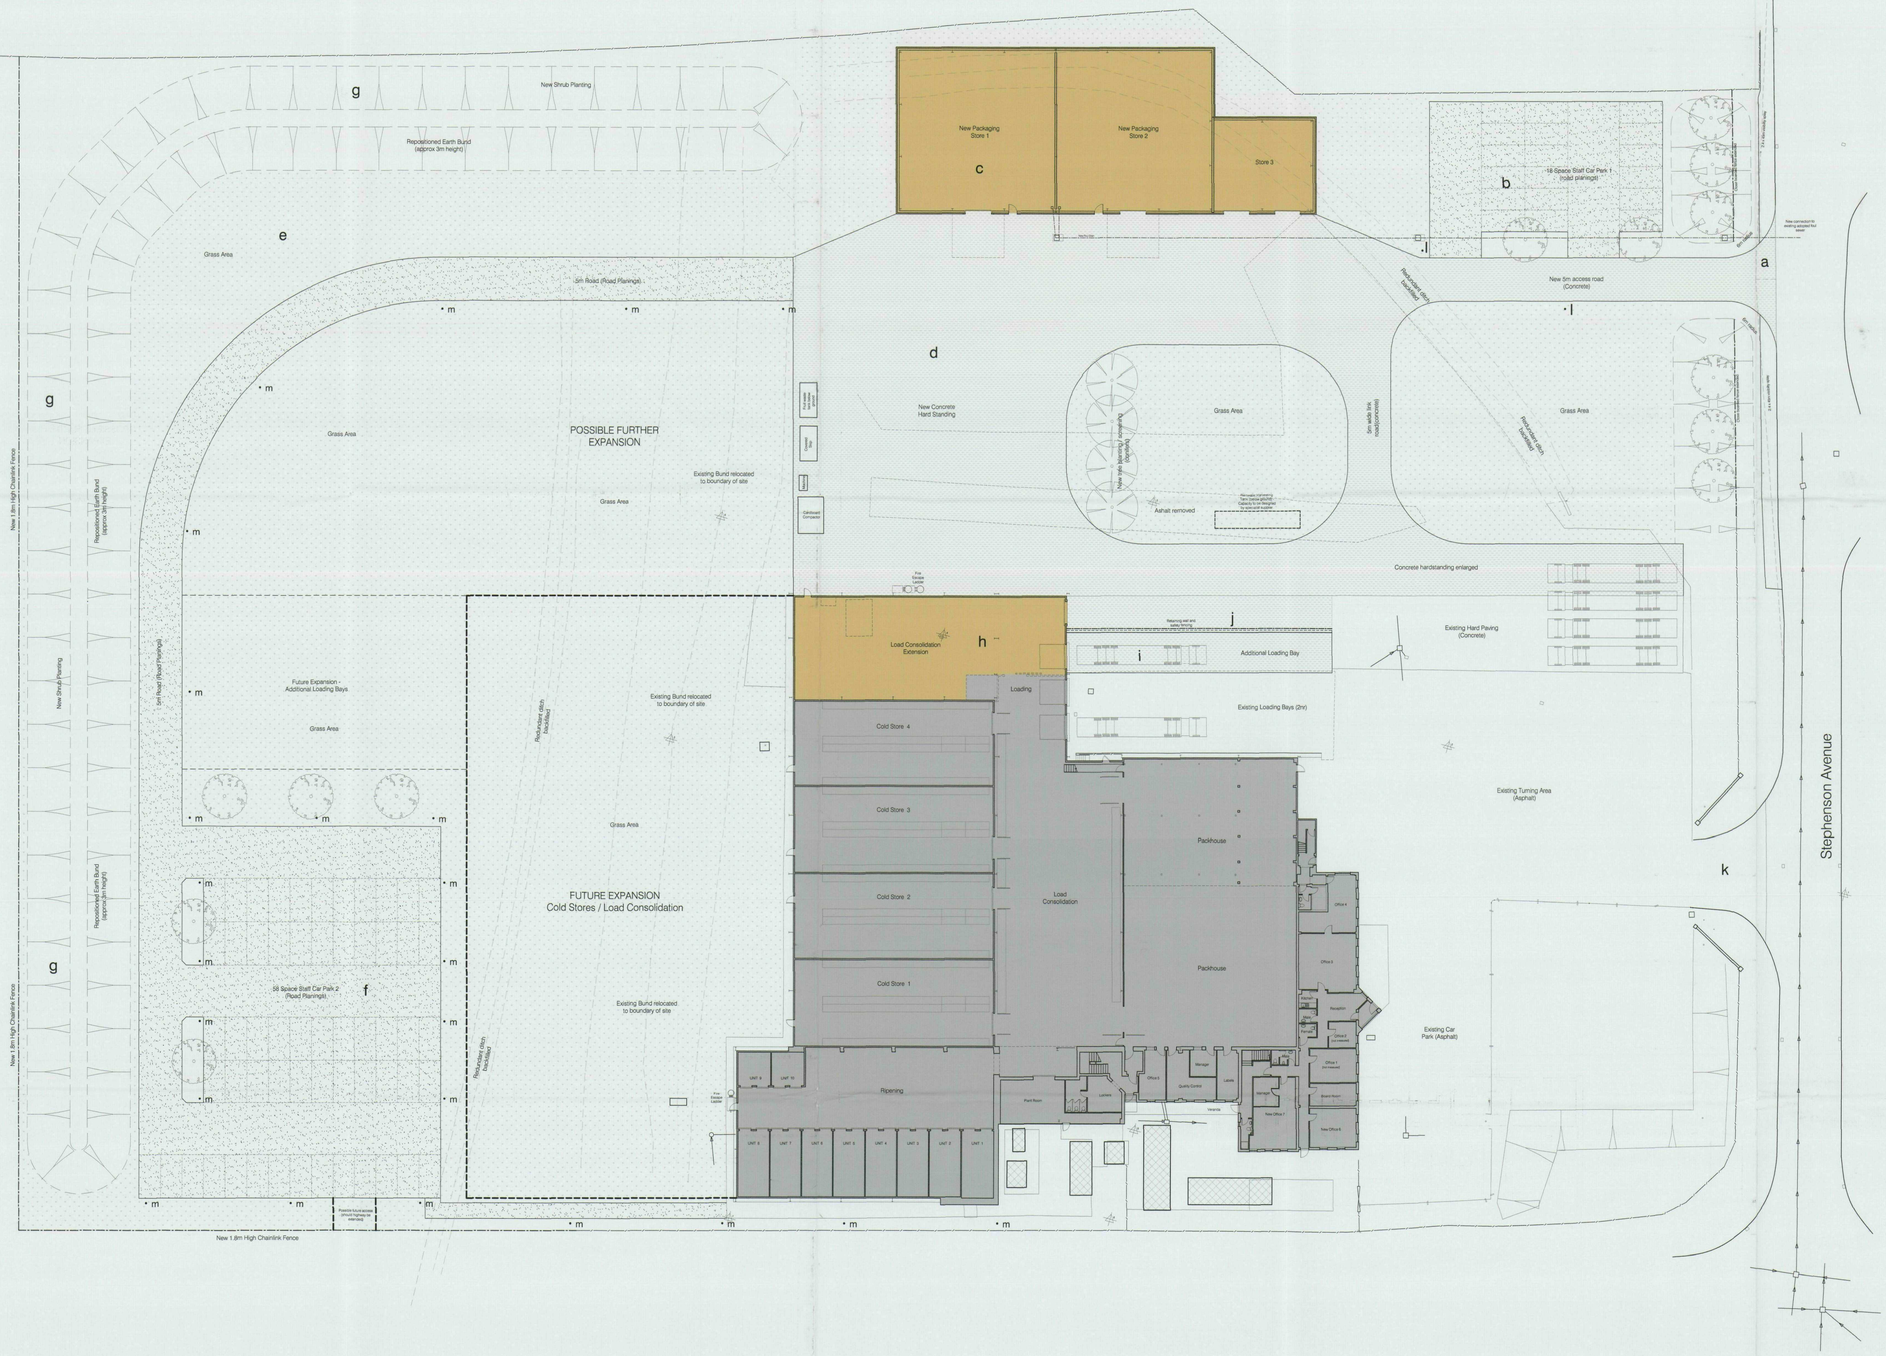


SITE PLAN Scale 1:250

DO NOT SCALE FROM THIS DRAWING

THE GENERAL CONTARCTOR IS TO CHECK ALL DIMENSIONS ON SITE AND REPORT ANY DISCREPENCIES TO THE SUPERVISING OFFICER.

ALL DIMENSIONS ARE SHOWN IN 'mm' UNLESS OTHERWISE STATED.

NOTES:

Key

a	New vehicular access to staff parking (cars only)
b	New car park 1 - road planings
c	New Packaging Stores (see dwg 04)
d	New concrete hardstanding
e	5m access road to car park 2. - road planings
f	New car park 2. - road planings
g	Existing earth bund relocated to site boundary
h	Extension to load consolidation area
i	New loading bay - concrete surfacing
j	New retaining wall and safety fencing
k	Existing access retained (heavy goods vehicles and visitors)
l	New 5m high light column with sodium lamp
m	1m high bollard light

SHDC
PLANNING & DEVELOPMENT
12 SEP 2003
Ref. 1123/03

Revisions		
Suffix	Date	Amendments
A	2.8.03	General update
B	10.9.03	Store 3 added - eaves raised to 8m

The Design Partnership

The Design Partnership (Ely) Ltd
44 High Street, Chatteris
Cambridgeshire PE16 6BH

Tel: 01354 693111
Fax: 01354 694672

Job Title

Malet Azoulay
Stephenson Avenue
Spalding

DETERMINED
PLAN

Drawing Title

Proposed Loading Bay Extension
Packaging Stores & Site Improvements
PRPOSED SITE PLAN

Date	Scale	Drwn.	Dwg. No.	Rev.
August 03	1:250	pd	ECI-87-02	B

The Design Partnership© 2003