

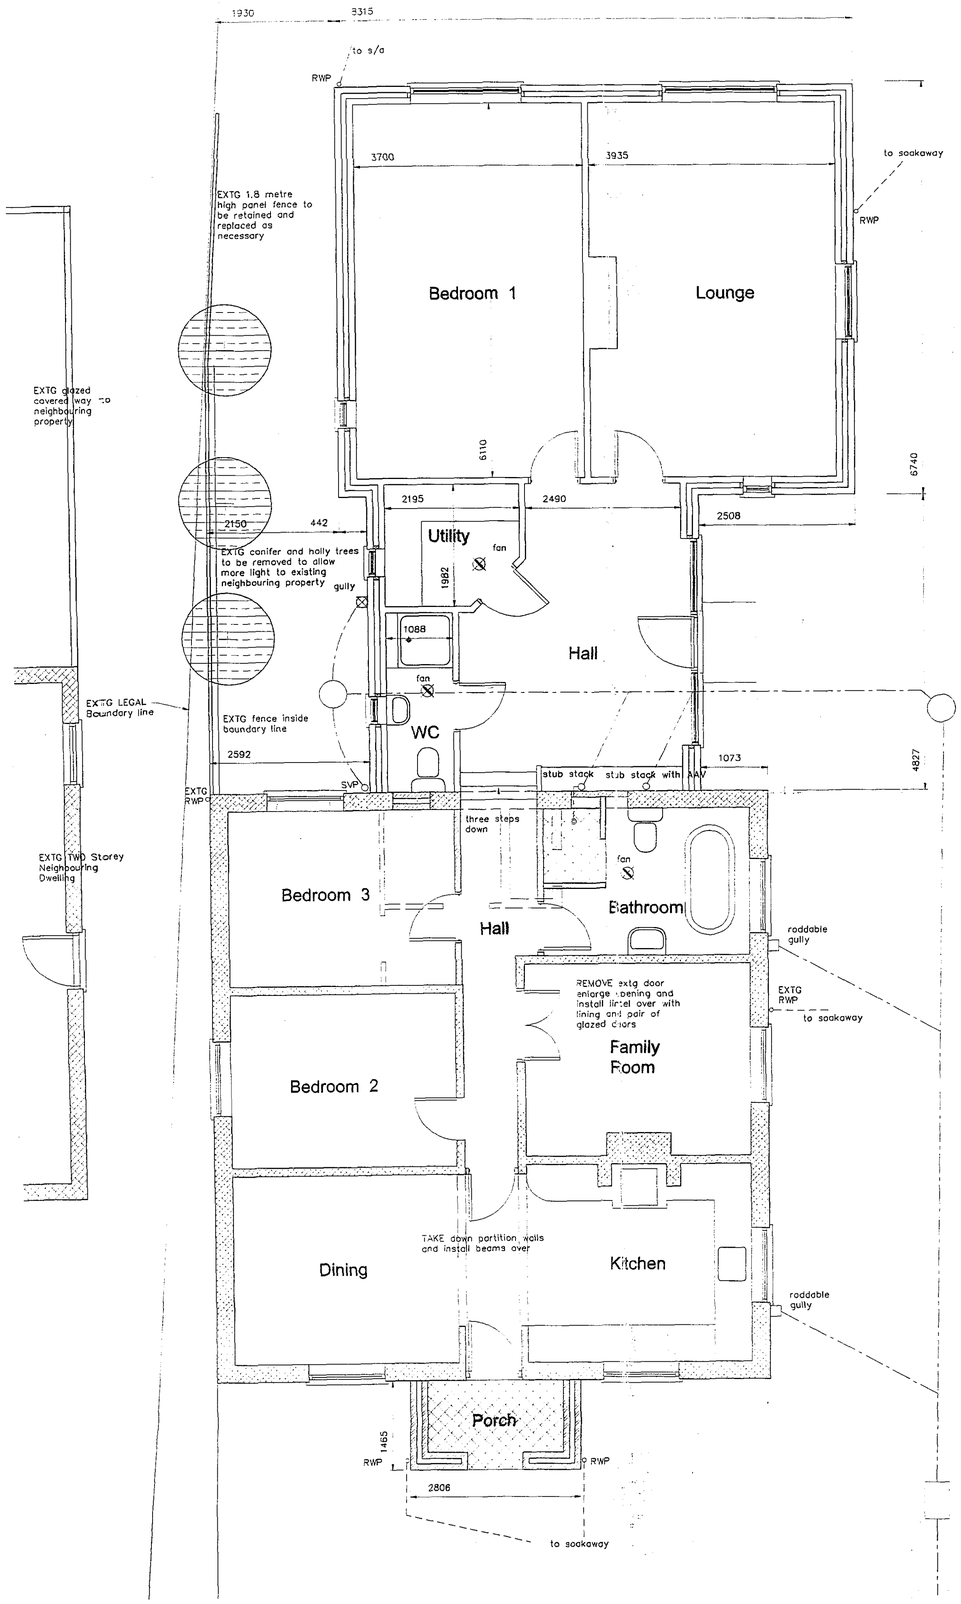


FLOOR PLAN

ELEVATIONS

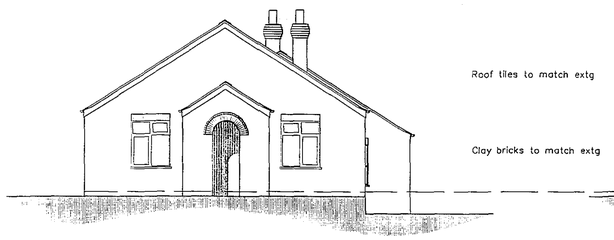


front

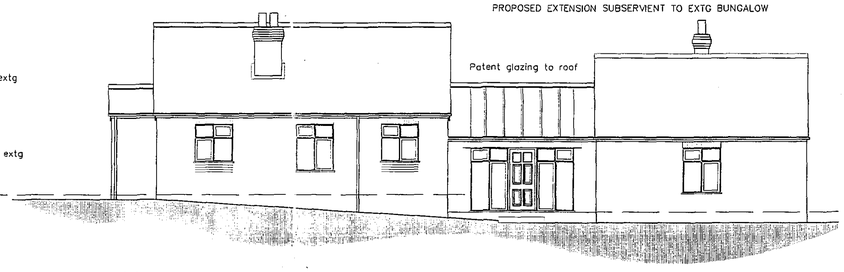

side



rear

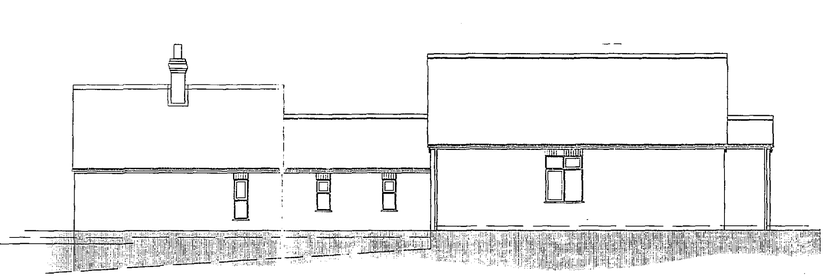


side

LOCATION PLAN

Scale: 1:2500

REPRODUCED FROM THE ORDNANCE SURVEY 1/2500 SCALE MAP WITH THE PERMISSION OF THE CONTROLLER OF HER MAJESTY'S STATIONERY OFFICE
CROWN COPYRIGHT RESERVED

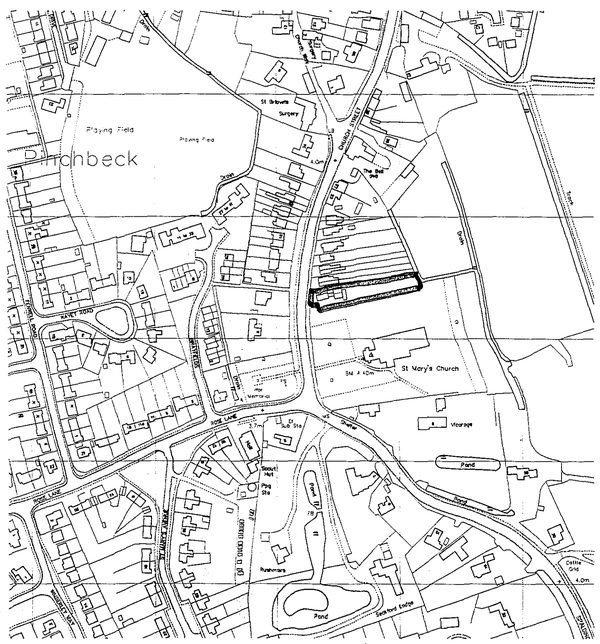
Pinchbeck
Playing Field
Playing Field
St Botolphs Surgery
CHURCH STREET
Church Hall
Pond
Pond
Pond