
T.I. & F Stenlake
Block Plan


Showing Lorry Unloading
Lorry Turning
Car Parking
Access

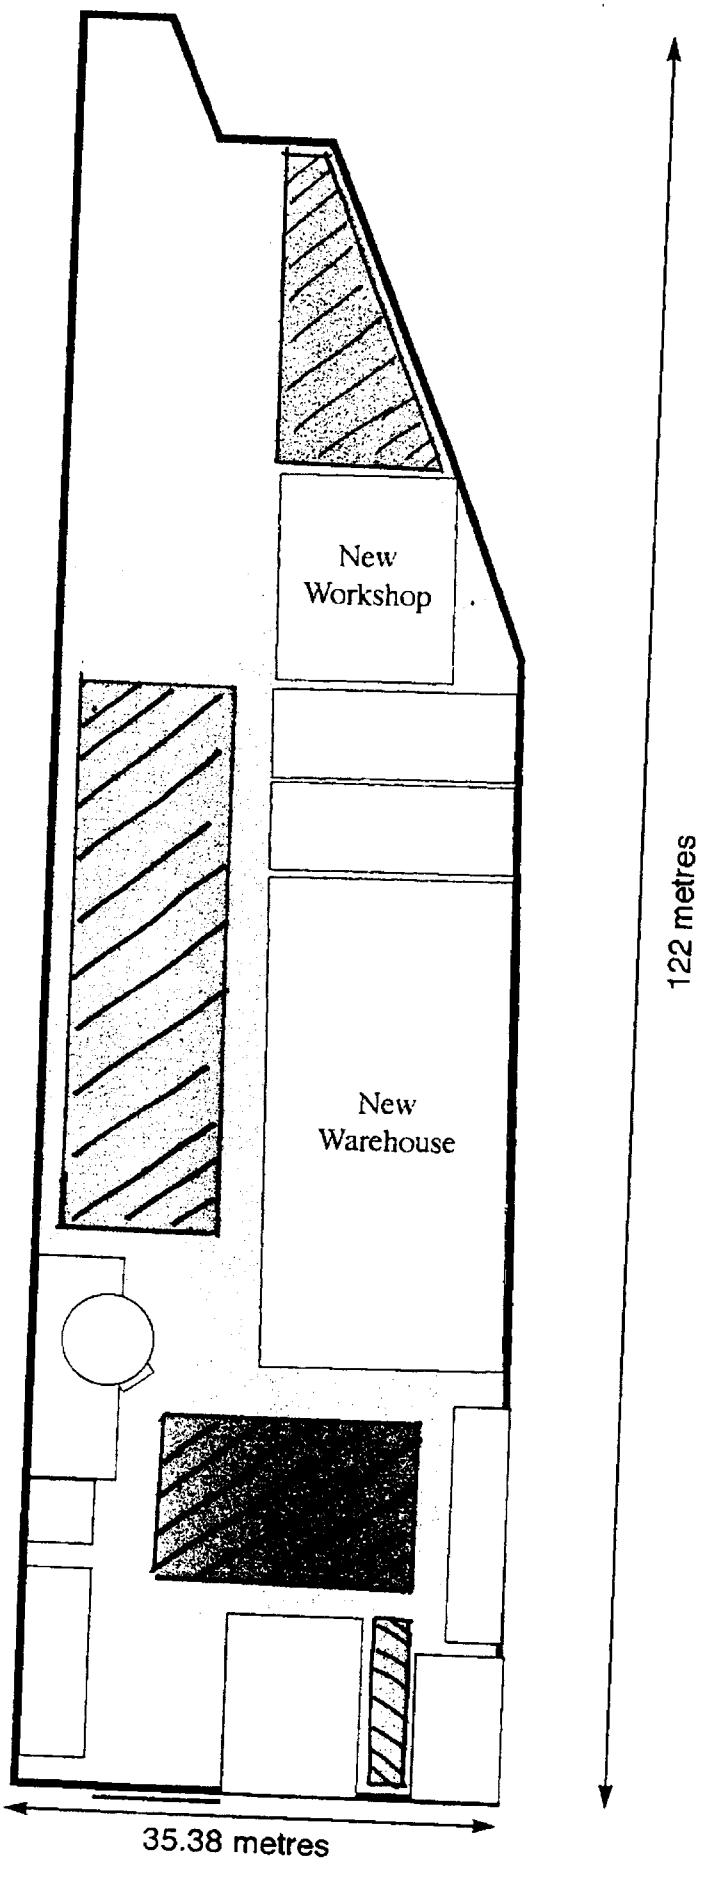

0584/96.

Scale 1:500

T.J. & F Stenlake
Block Plan

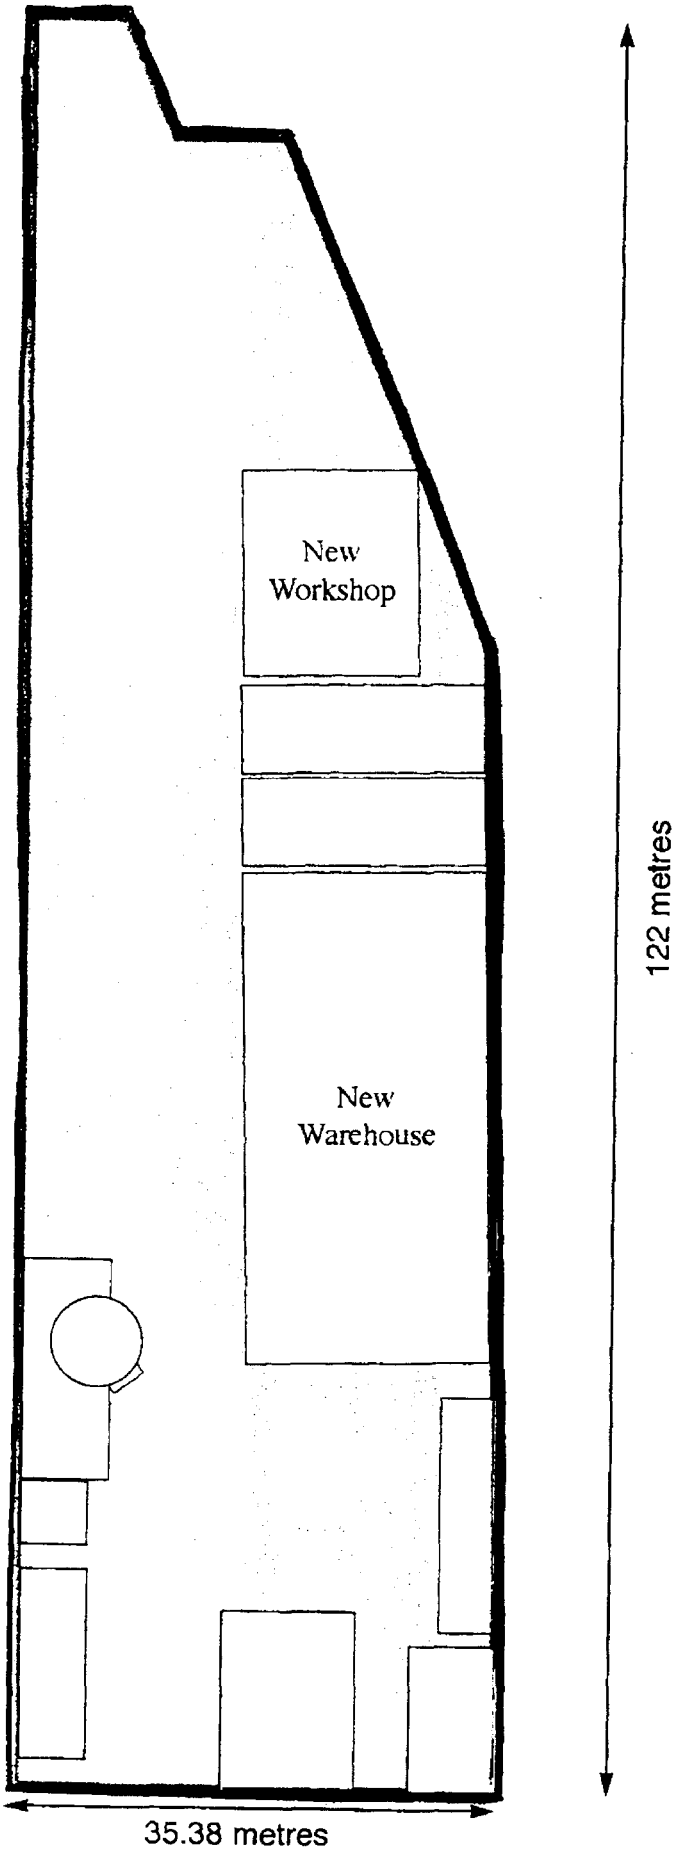


0584/96

Scale 1:500

T. & F Stenlake
Block Plan

Showing 3m high
Acoustic Barrier
and
New Mixed Thorn Hedging

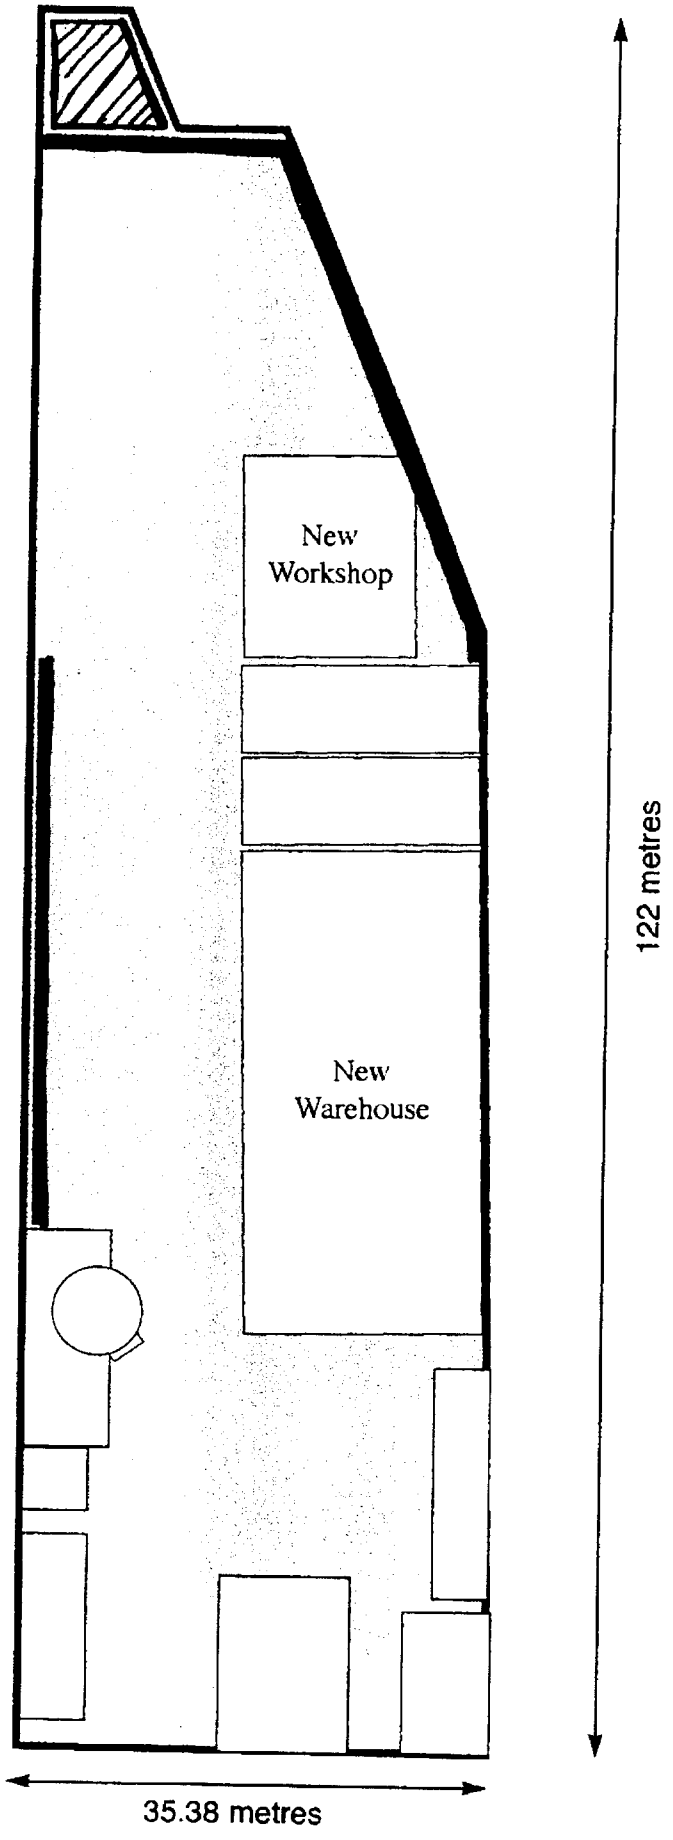

0584/96

Scale 1:544


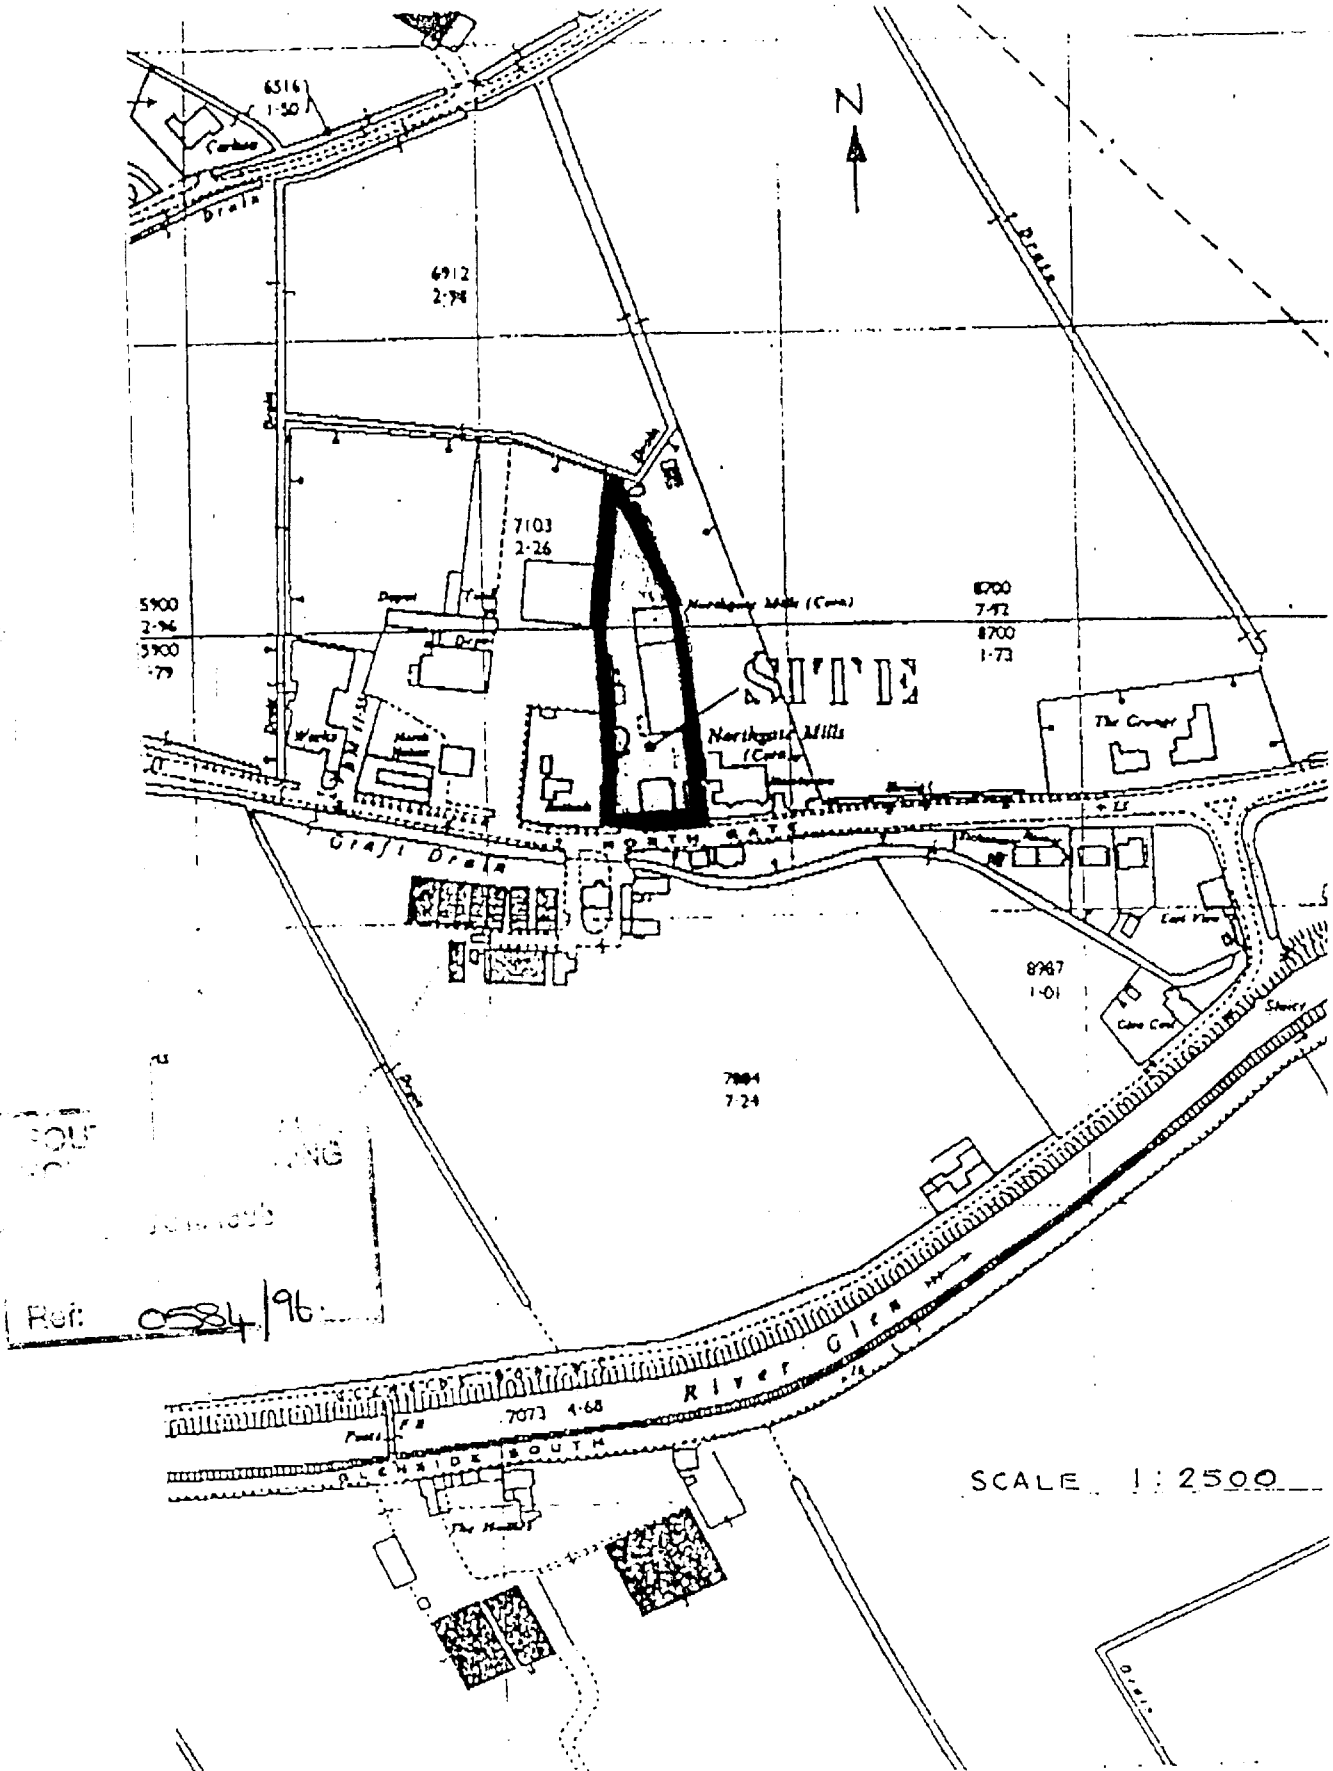


FIGURE 1 - LOCATION OF THE PROPOSED SITE AT NORTHGATE MILL.


T.J. & F Stenlake
Block Plan

Showing Lorry Unloading
Lorry Turning
Car Parking
Access

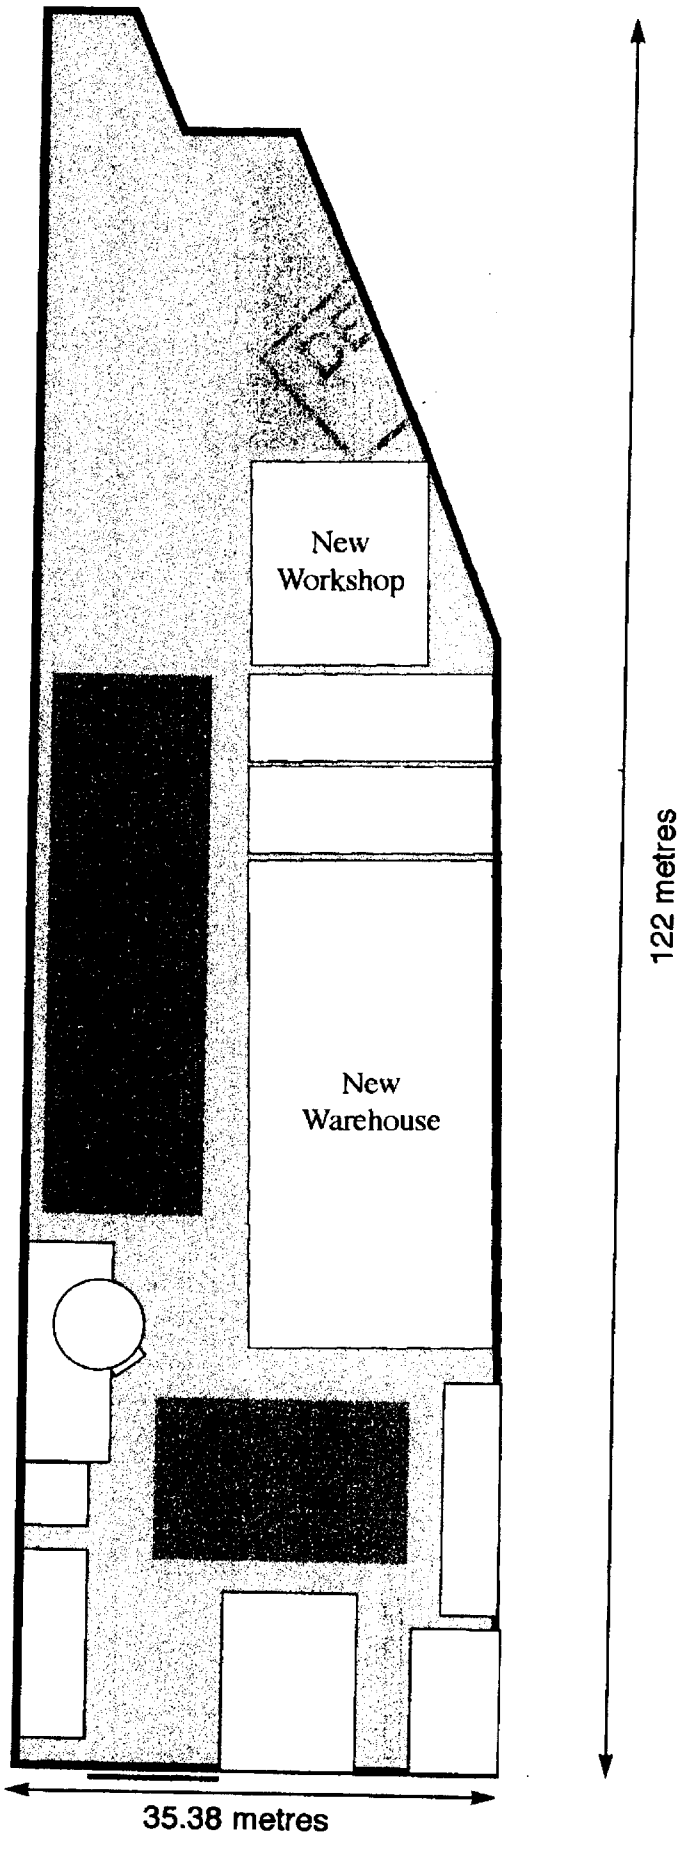


0584/96.

Scale 1:500

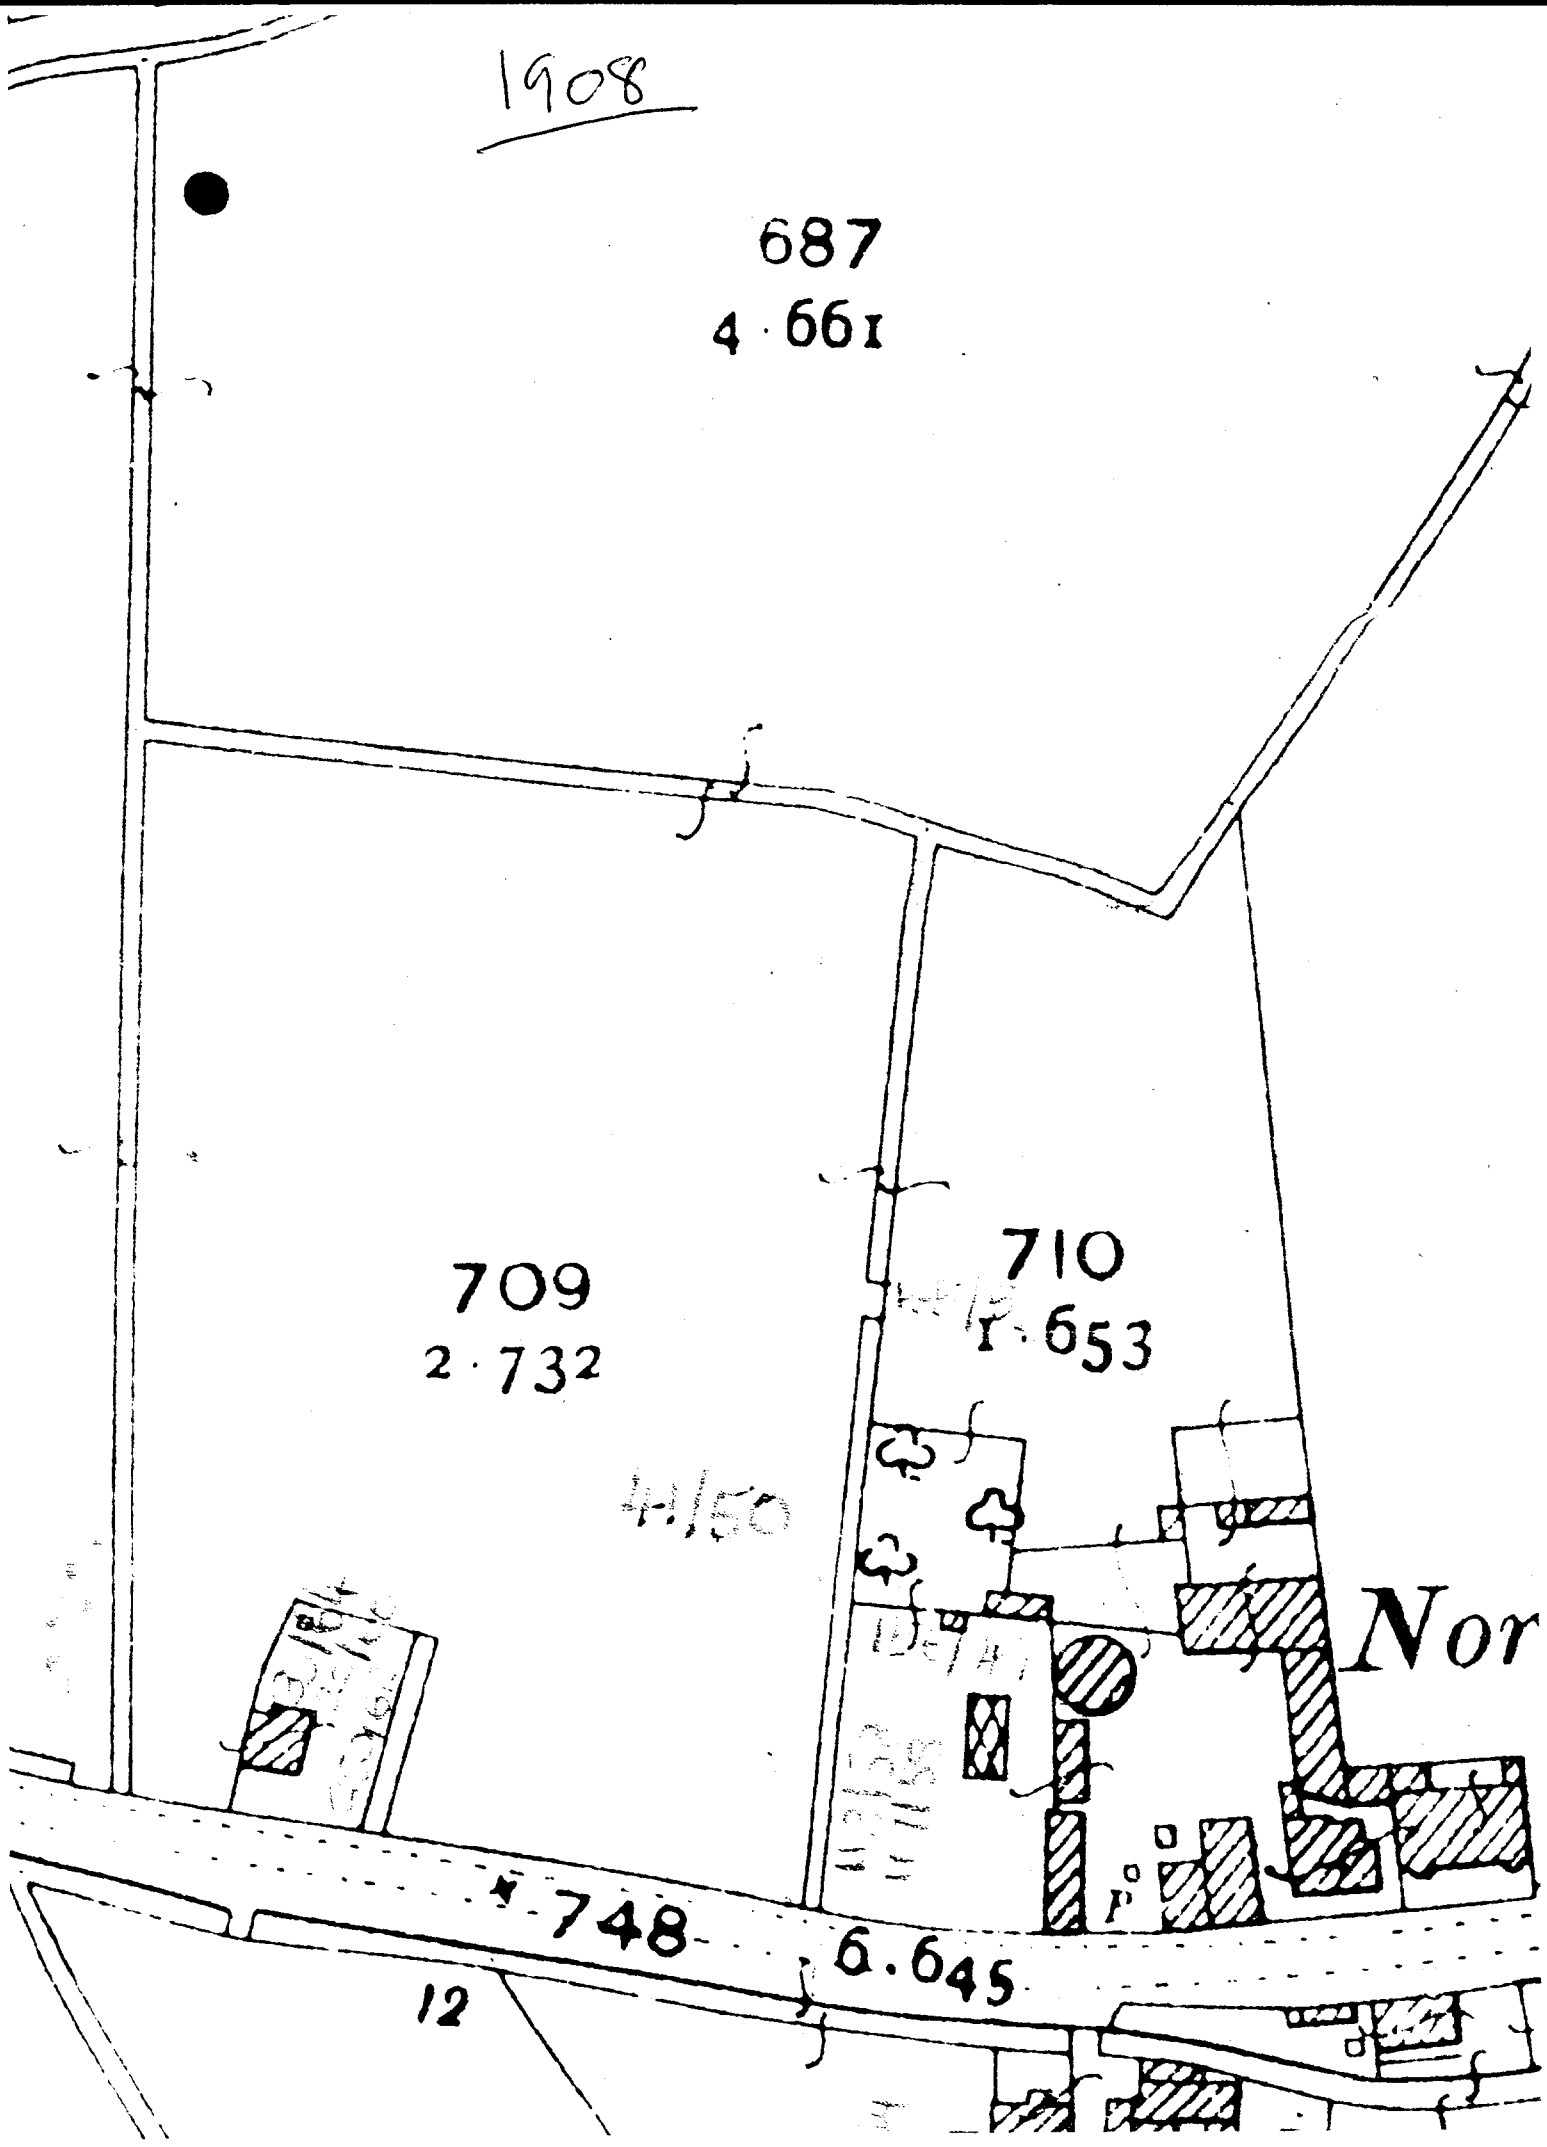
1908
687
4·661
709
2·732
710
1·653
748
6.645
12
Nor

SYDC
Planning Development
07 JAN 2003
Ref 1124/02

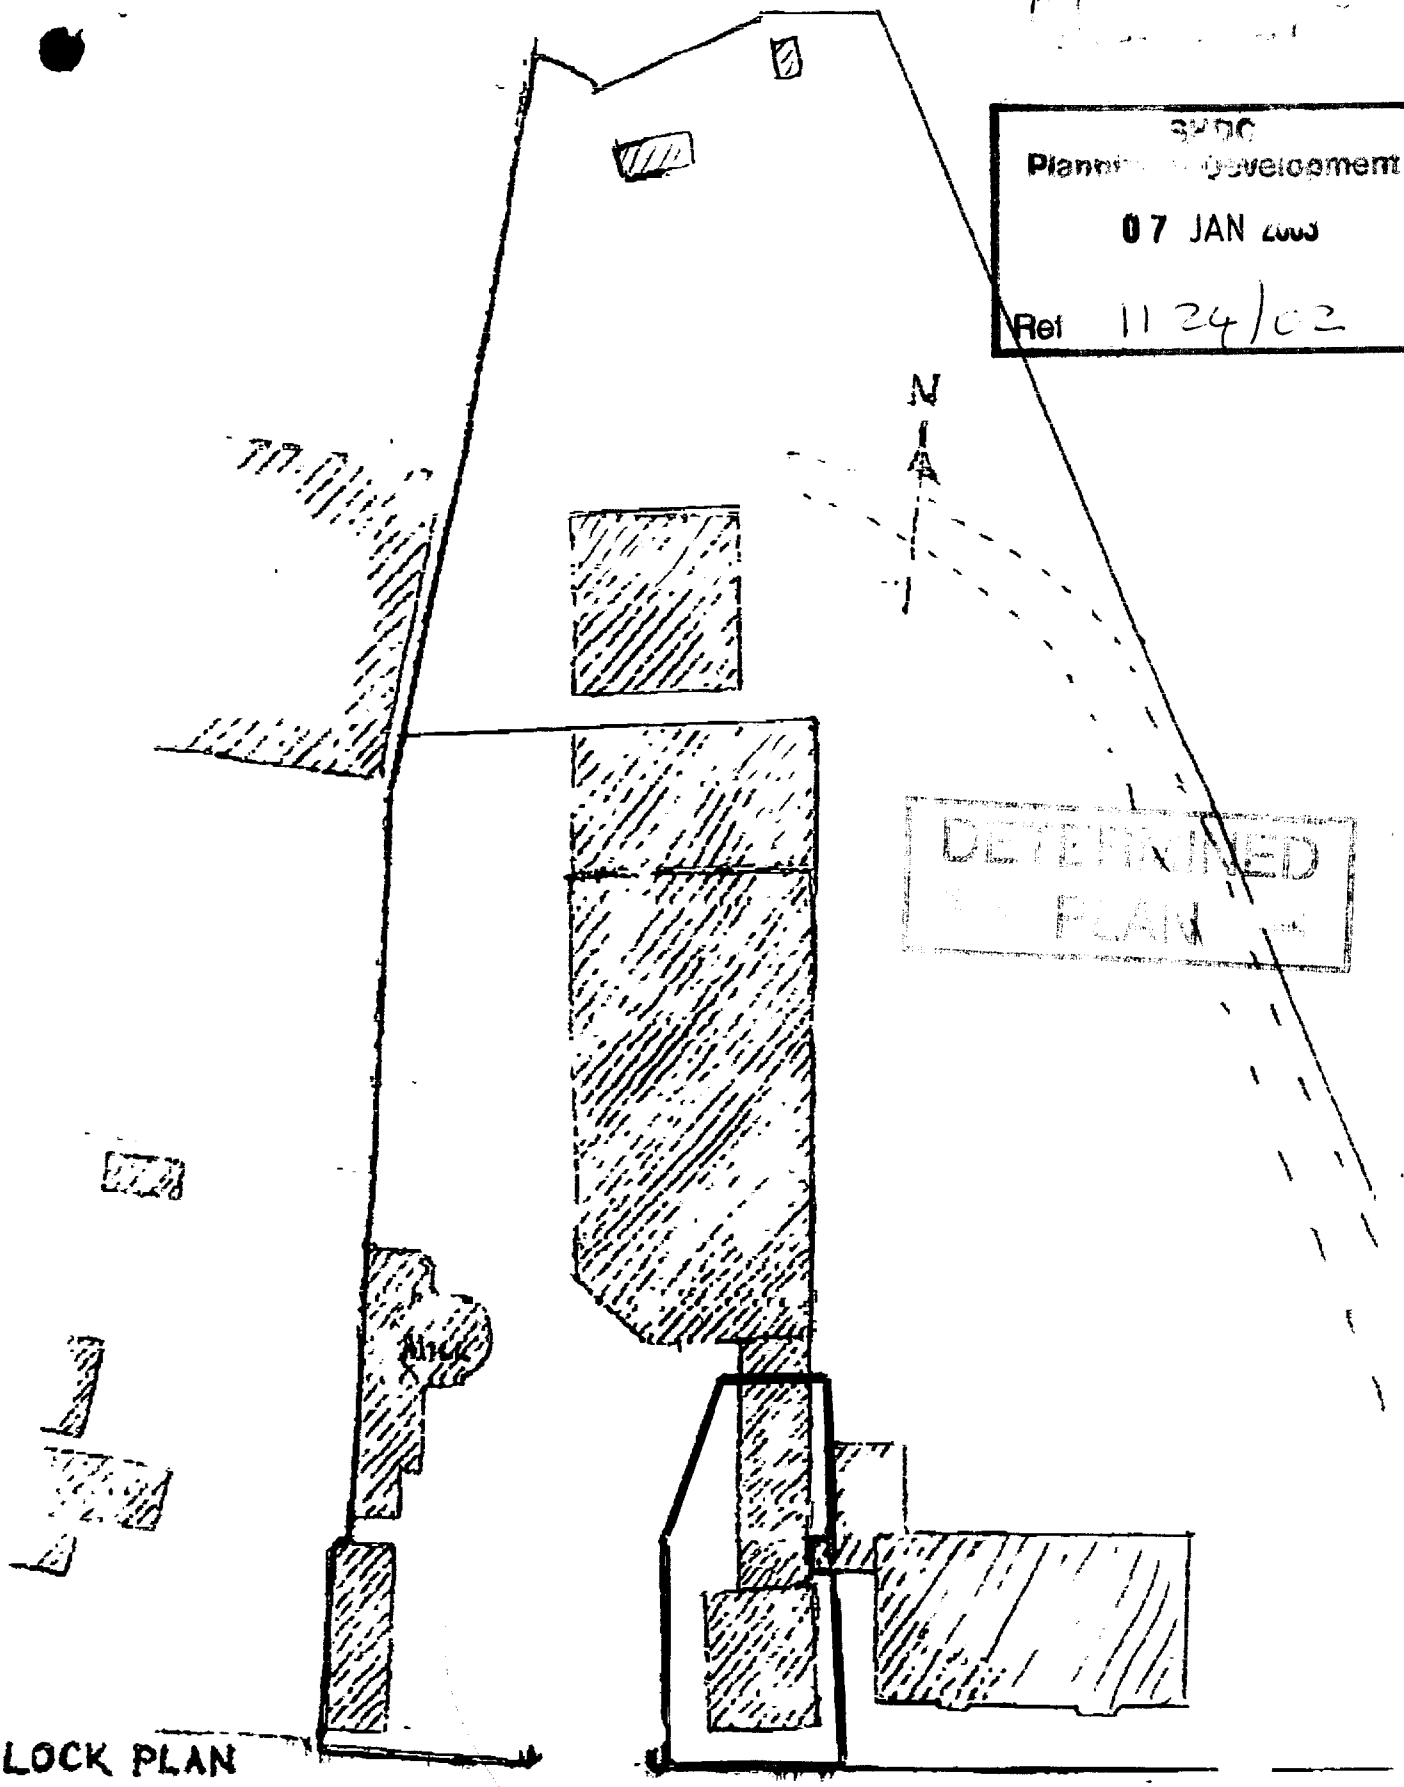

BLOCK PLAN
Scale 1:500

NORTH GATE

REPRODUCED FROM THE ORDNANCE SURVEY
MAP WITH THE PERMISSION OF THE
CONTROLLER OF HER MAJESTY'S
STATIONERY OFFICE © CROWN COPYRIGHT RESERVED.
LICENCE No: AL 530683

4720
138ha
34

6017
097ha
24

6516
607ha
1·50

Carlton

5615
121ha
30

4613
153ha
2·85

Drain

6912
1·206ha
2·98

Pond

Drain

Drain

Drain

Drain

7103
915ha
2·26

4700
202ha
50

5200
1·000ha
2·47
5200
29

5900
198ha
2·96
5900
19

Depot

Tank

Depot

Northgate Mills (Corn)

8700
3·205ha
7·92
8700
1·73

0005
8·531ha
21·08
0005
·81

4700
92

5197

Drain

Drain

Drain

North Holme

BM 11.55

Northgate Mills (Corn)

Northgates

Railesh

Drain

The Grange

Drain

Drain

NORTH GATE

Graft Drain

Tickencote Road

East View

Glen Cott

Sluice

BM 18·32

Allotment Gardens

8987
1·01

7884
7·24

Drain

Drain

Drain

Drain


Fair View

37m

0579
2·77


NTS


SHDC
Planning & Development
14 OCT 2002
Ref 1124/02

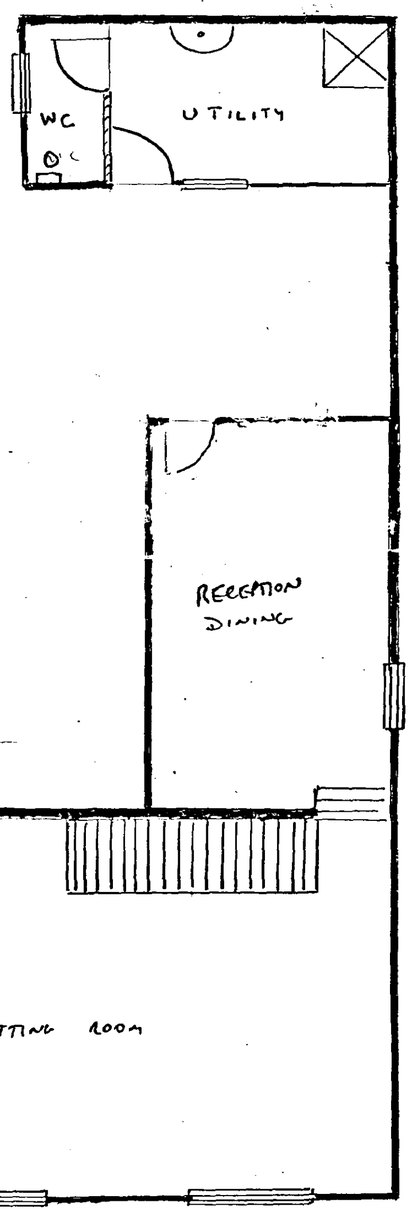

PLAN

GROUND FLOOR

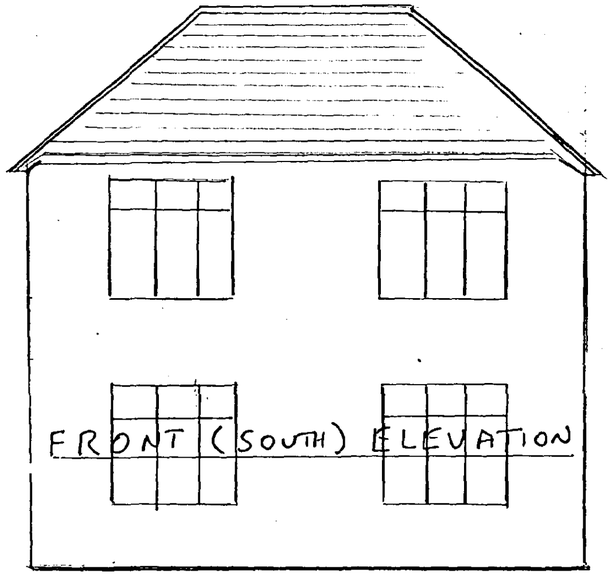

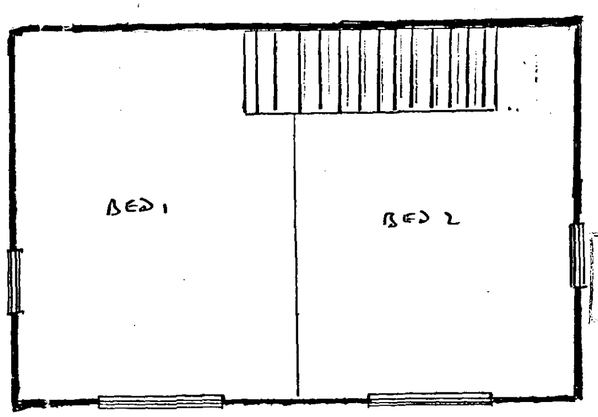

DETERMINED PLAN

PLAN

FIRST FLOOR

Notes:

AS EXISTING

Client:

T. J + F. STONELAKE

TERRA NOVA, NORTHGATE MILL PINCHBECK, SPALDING, LINCS

21 OCT 2002

Ref 1124/02

DRAWING TITLE

PLAN & ELEVATIONS AS EXISTING

Scale 1:.

DRG No

TS/01/AE


MATERIALS : ROOF : existing slate roof to be repaired and extended over eaves.
bituminised flat roof over bathroom extension
~~entrance hall pitched roof - polycarbonate roofing sheets~~.

WALLS : multicoloured brick, rendered gable-end.


WINDOWS : ~~white~~ white.

DOORS : ~~white~~ white

RAINWATER GOODS : cast iron.

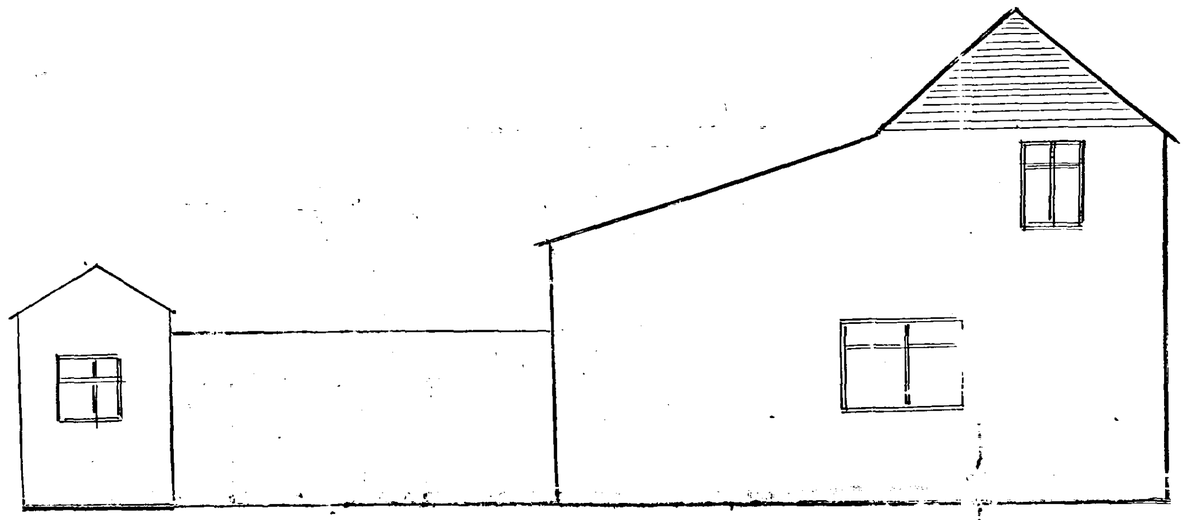

WEST ELEVATION

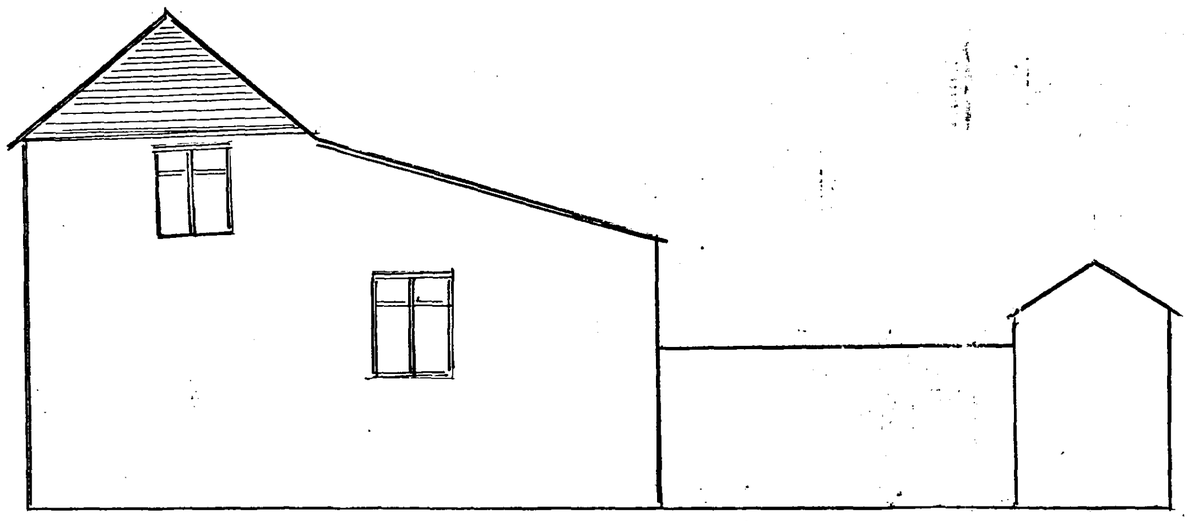

EAST ELEVATION

DETERMINED PLAN

Notes

AS EXISTING

Client :
TJ + F STENHAM

Job Title
TERRA NOVA, NORTHGATE MILL
PINCHBECK, LINCS


RECEIVED
Planning & Development
21 OCT
1124/02

Drawing Title :
ELEVATIONS
AS EXISTING

Scale
1 : 50


Date :
JUNE '02


Drawn
TS/DAG

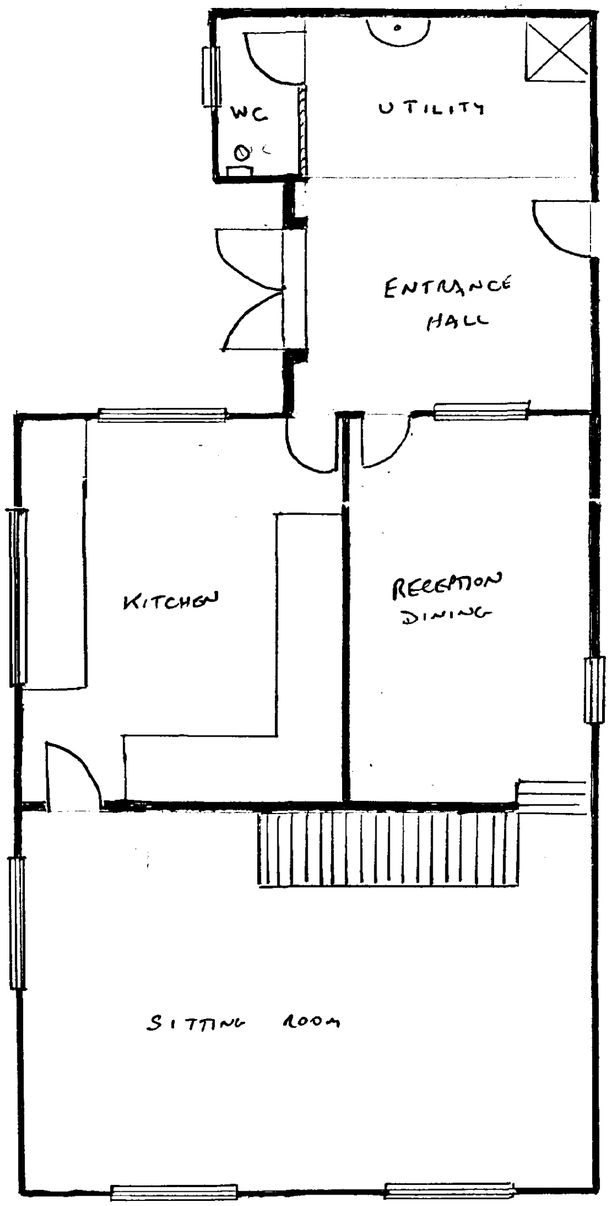

PLAN

GROUND FLOOR

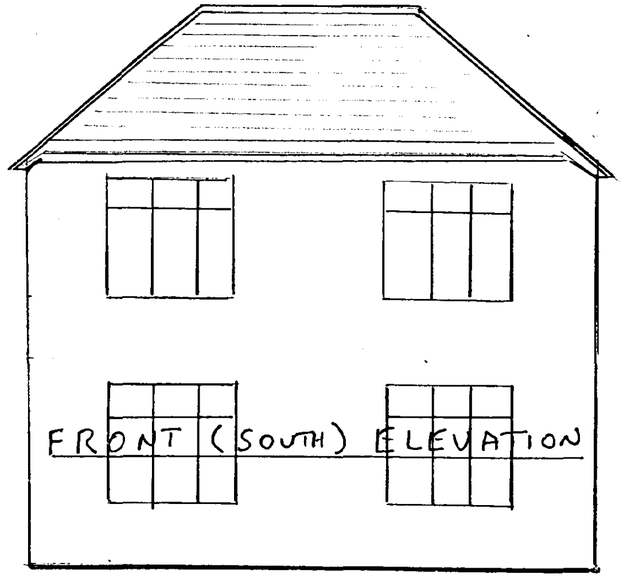

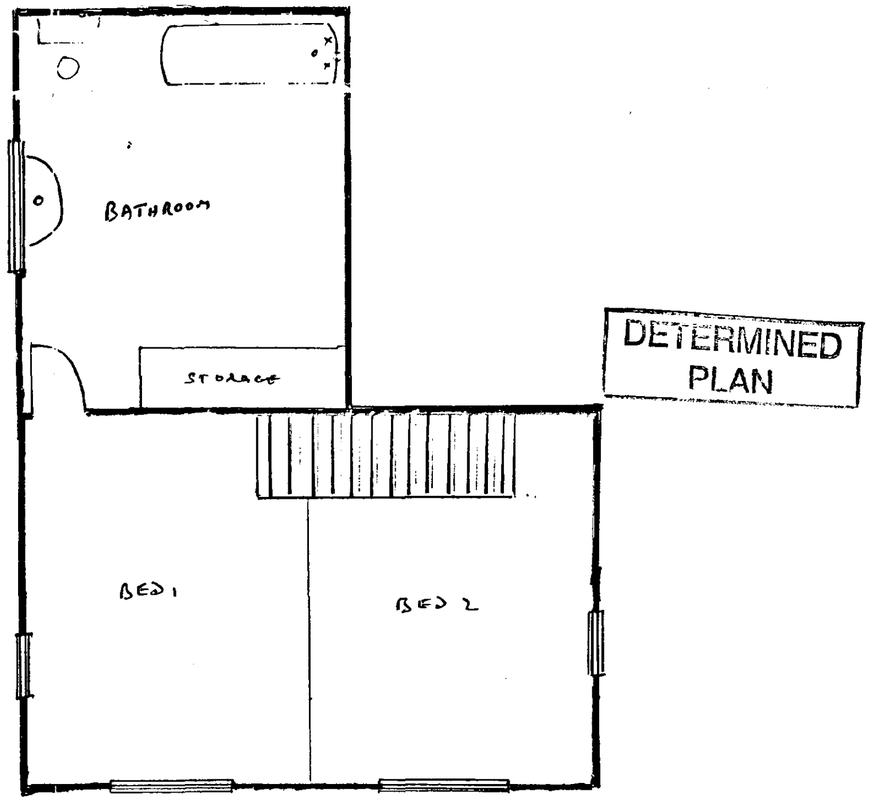

PLAN

FIRST FLOOR

DETERMINED PLAN

Notes :

SHDC Planning & Development 14 OCT 2002 Ref 1124/02

Client :

T. J + F. STEVENSON

TERRA NOVA, NORTHGATE MILL, PINCHBECK, SPALDING, LINCS

PROPOSED RENOVATION OF NORTHGATE MILL COTTAGE AS SINGLE DWELLING. (TERRA NOVA)

DRAWING TITLE

PLAN & ELEVATIONS AS PROPOSED

Scale 1 :

DRG No

TS/01/A

MATERIALS :


ROOF : existing slate roof to be repaired and restaled over eaves.
bituminised flat roof over bathroom extension
entrance hall glazed roof - polycarbonate roofing sheets.


walls: multicoloured red brick, rendered pebble-dash.

WINDOWS : UPVC white.

DOORS : UPVC white

RAINWATER GOODS : CAST UPVC,

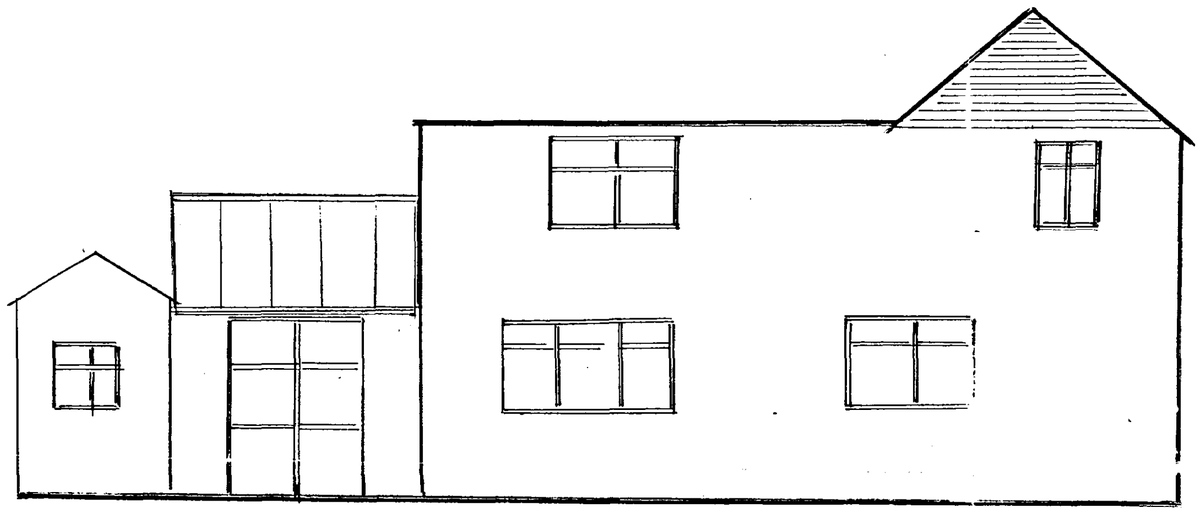

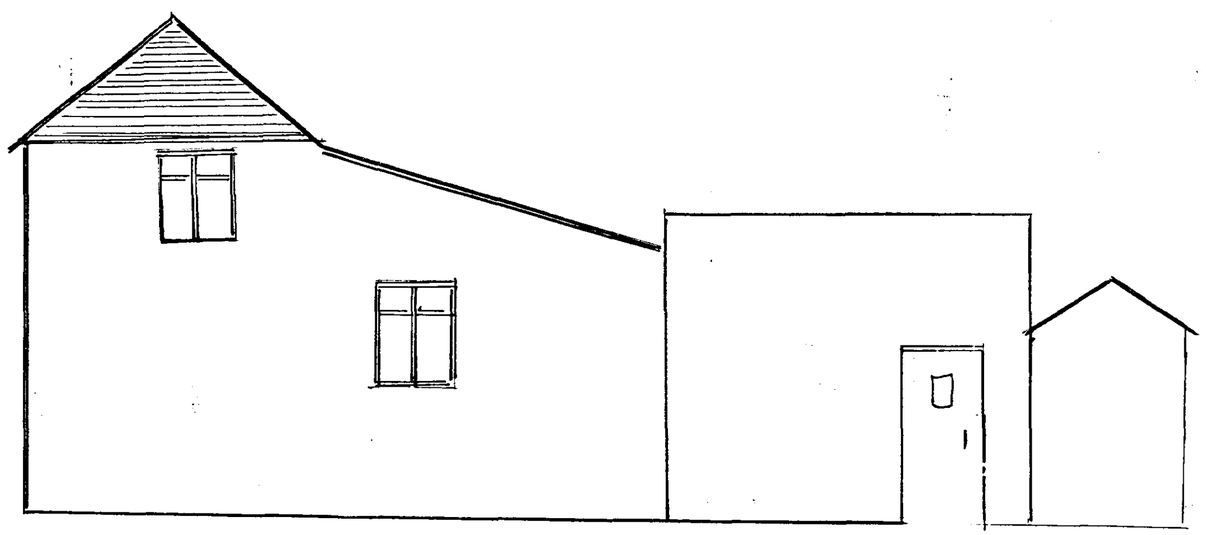

EAST ELEVATION

DETERMINED PLAN

Notes

Client :
TJ + F STENNAKE

Job Title
, NORTHGATE MILL
PINCHBECK, LINCS

SHDC
Planning & Development
14 OCT 2002
Ref 1124102

Drawing Title :
ELEVATIONS
AS PROPOSED

Scale
1:50

Date :
JUNE '02

Drg no