


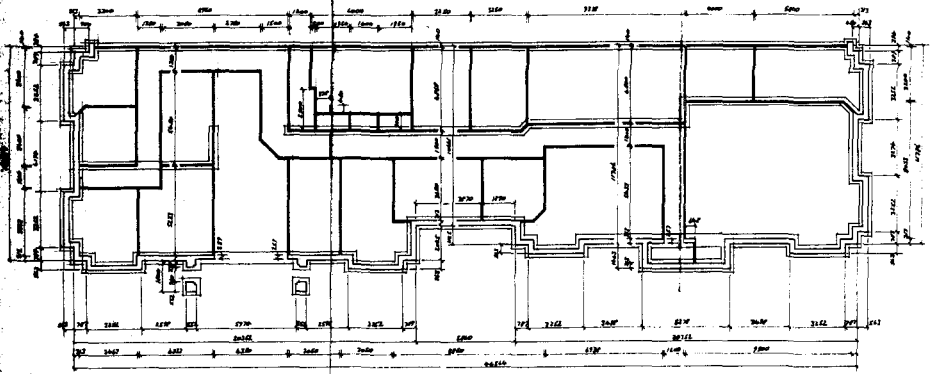

CONTRACTOR TO CHECK ALL DIMENSIONS ON SITE BEFORE WORK COMMENCES.

AMENDED PLAN

PEDDINGTONS

architectural design consultants

1:100

PROPOSED FACTORY AT WARDENTREE LANE, SPALDING, LINCS. FOR HILLSDOWN LTD.

DRAWING NO LJ 11 14.

June 1989


Scale of Plan

SOUTH HOLLAND D.C.
P.P.
21 AUG 1989
REF. H/0757

SECURITY FENCE

GATE HOUSE

CAR PARKING

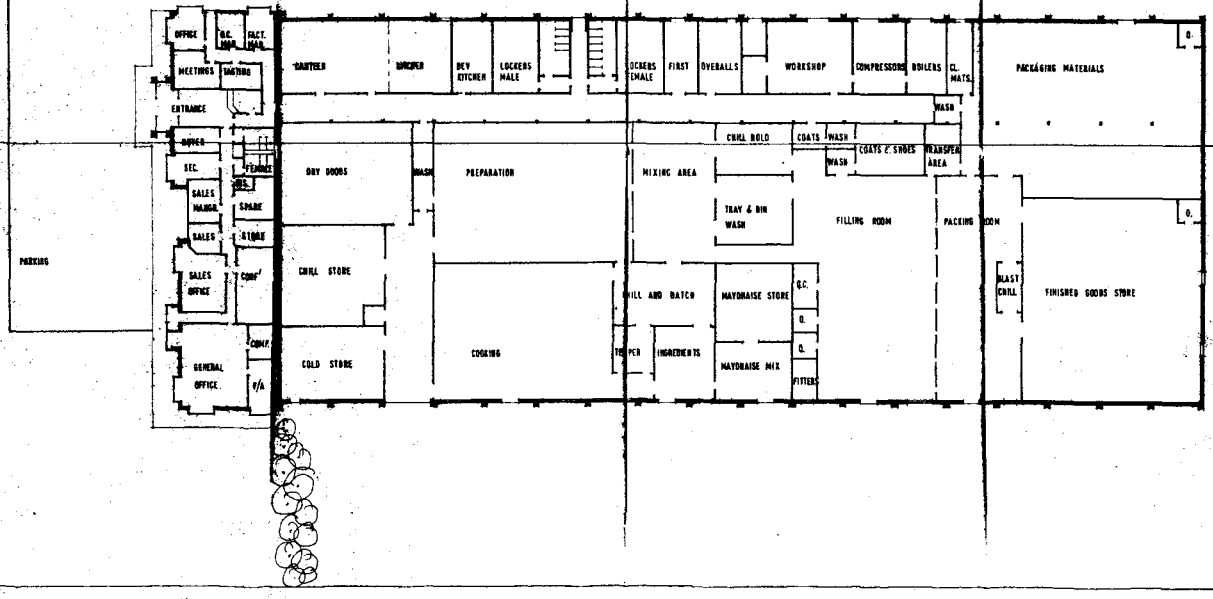



PROPOSED FACTORY AT WARDENTREE LANE, SPALDING, LINCS., FOR HILLSDOWN LTD.


DRAWING NO. L.J. 11.15.

Scales of 1:100 (Print) 1:50 (Others)

June 1969

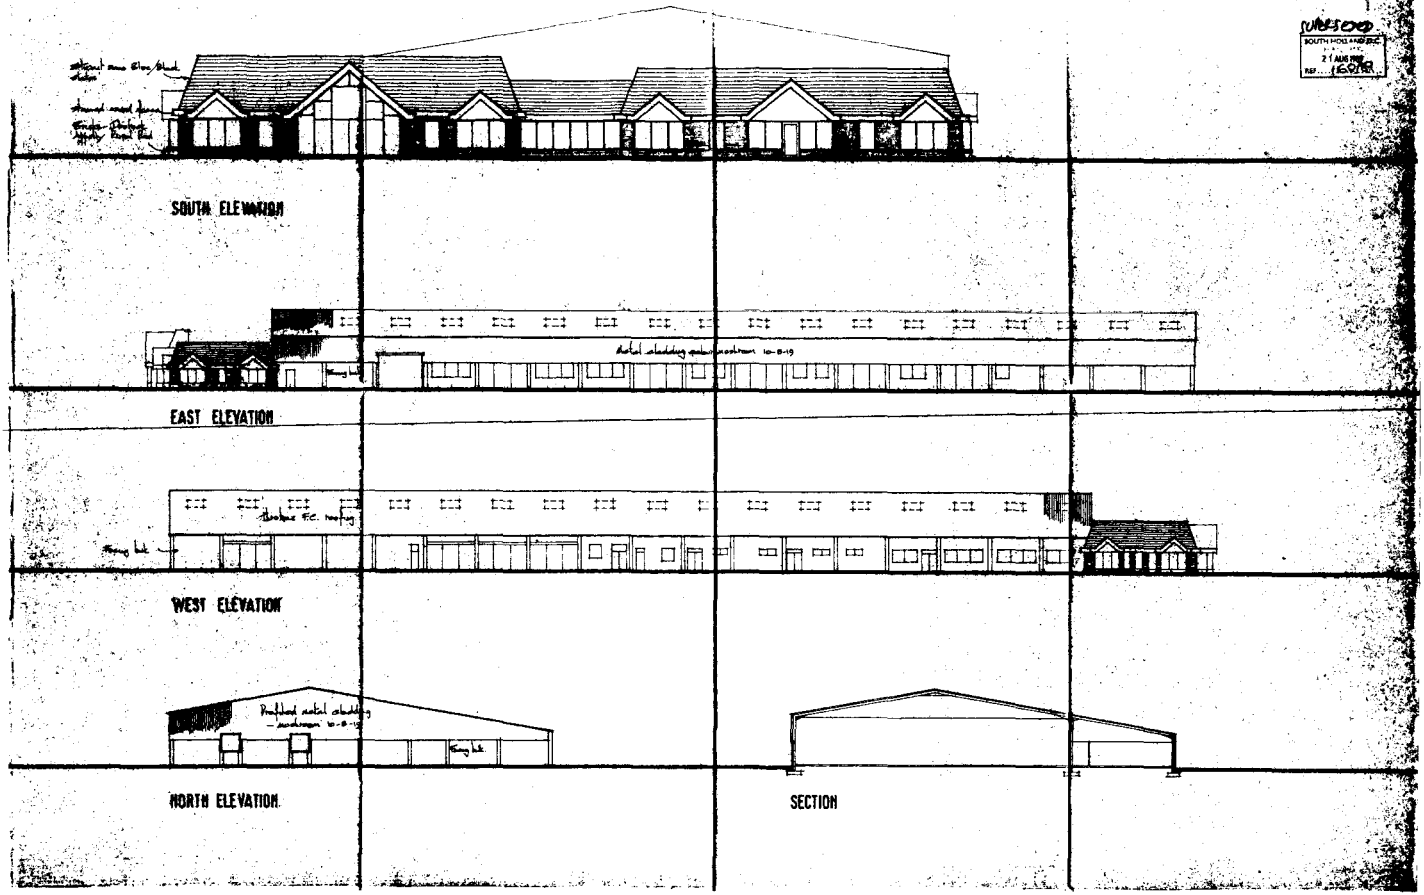

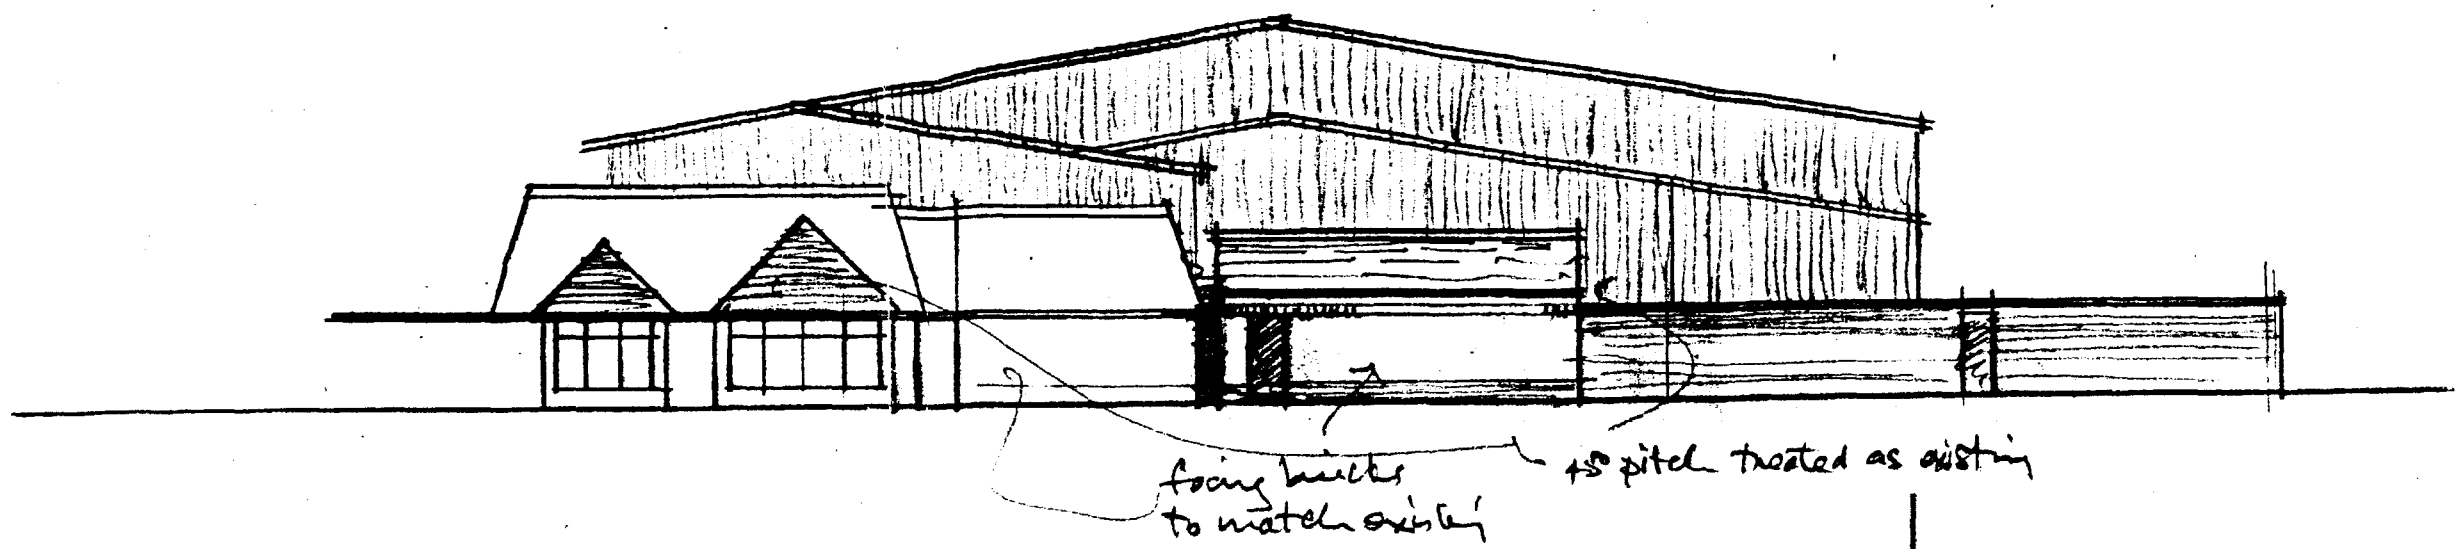

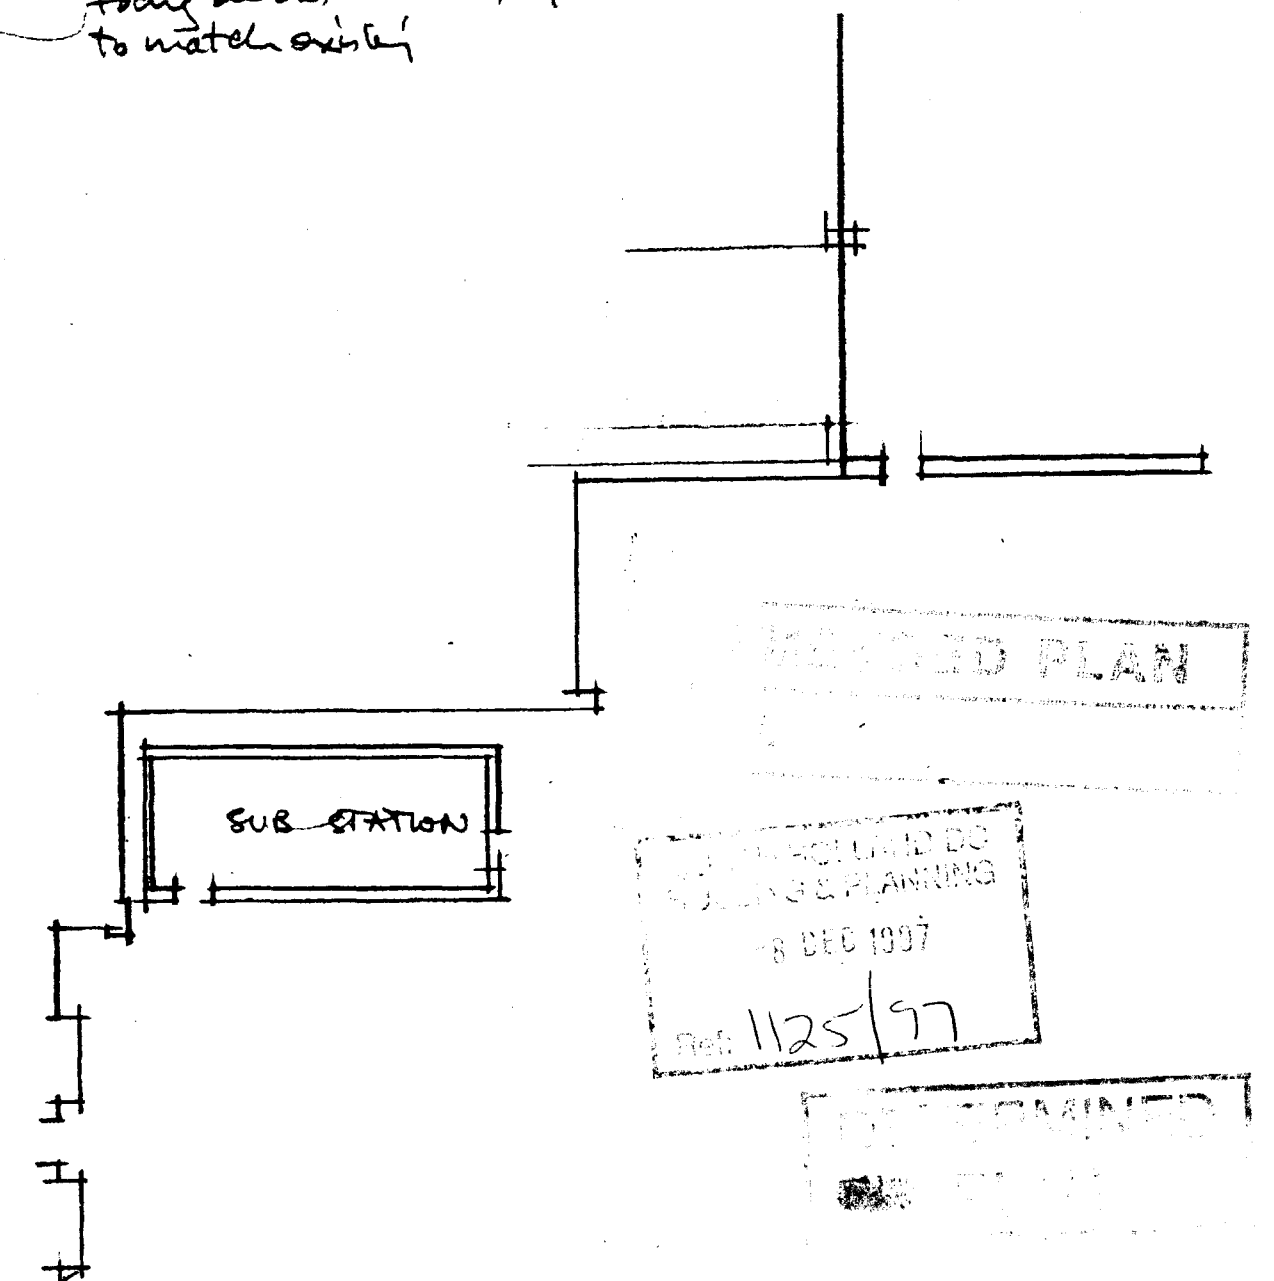

RECEIVED PLAN
RECEIVED BC
BUILDING & PLANNING
6 DEC 1997
Ref: 1125/97
DETERMINED

Factory


SOUTH HOLLAND DISTRICT COUNCIL

Council Offices
Priory Road
Spalding
Lincolnshire
PE11 2XE


Tel 01775 761161

Reproduction from the Ordnance Survey with the permission of the Controller of Majesty's Stationery Office (c) Crown c Unauthorised reproduction infringes Crow right and may lead to prosecution or c proceedings


OS Licence No LA079413

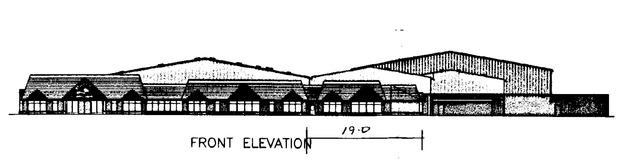


FRONT ELEVATION

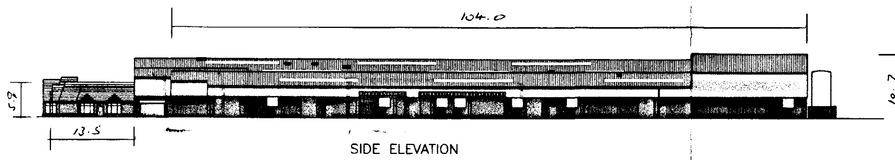


SIDE ELEVATION

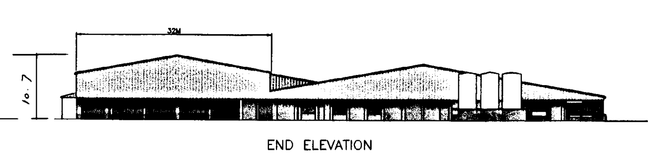


END ELEVATION

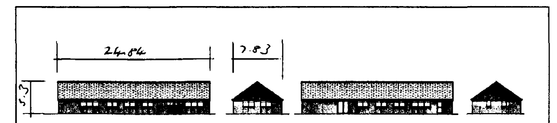


ELEVATIONS TO DEVELOPMENT CENTRE

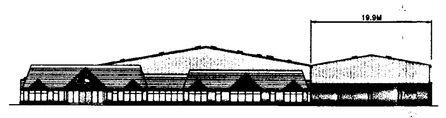

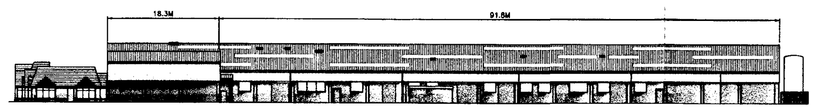



EXISTING ELEVATIONS

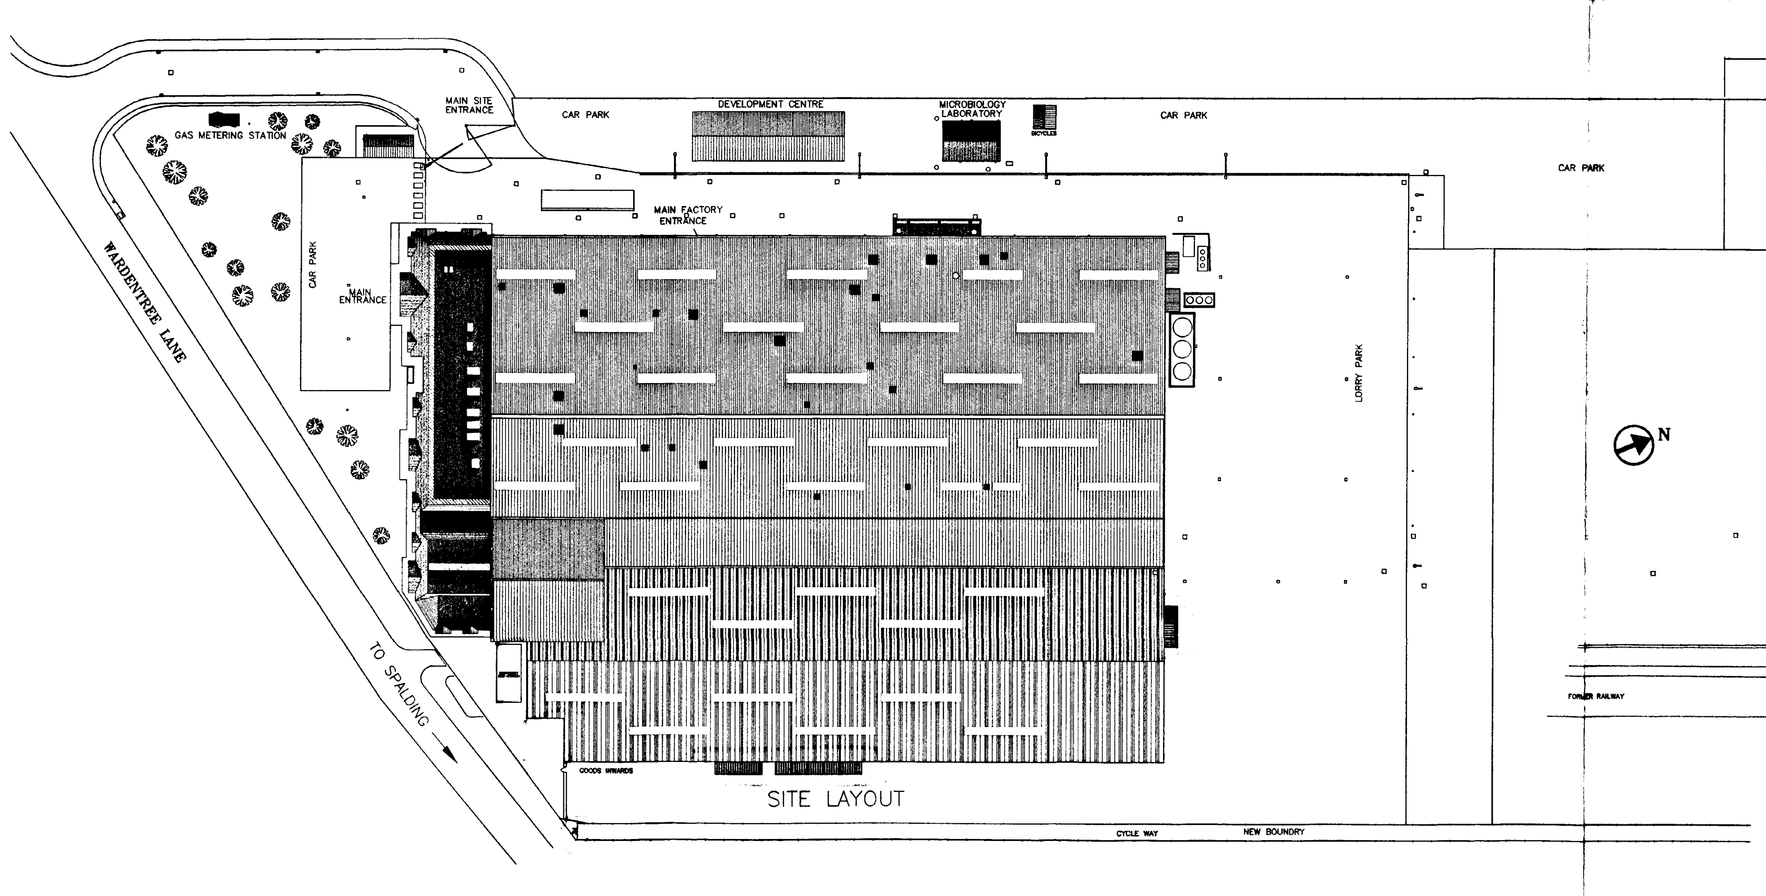

SITE LAYOUT

LORRY PARK EXTENSION
CAR PARK EXTENSION

DETERMINED - PLAN
AMENDED PLAN
Ref.

SOUTH HOLLAND DC HOUSING & PLANNING -8 DEC 1997 Ref: 1125/77

MASTER PIECE
SMEDLEY'S FOODS LIMITED
PART OF HILLSDOWN LIMITED

WARDENTREE LANE. SPALDING. LINCS. PE11 3UY
TELEPHONE: SPALDING (01775) 710789
TELEX: 32350
FAX: (01775) 710504

DRAWN	DATE	SCALE
RC	1/5/97	1:F

TITLE: ELEVATIONS – FACTORY EXTENSION PHASE 1, 1A & 2

DRAWING No: SF'

DEVELOPMENT CENTRE

MAIN SITE ENTRANCE

SECURITY GATE HOUSE

BICYCLES

MICROBIOLOGY LABORATORY

EXTEND CAR PARK BY 31 METRES FROM PRESENT EXTENT

CAR PARK

LORRY PARK

LORRY PARK EXTENDED BY 14 METRES FROM EXISTING EXTENT

N

MAIN ENTRANCE

CANTEEN EXTENSION

CANTEEN

KITCHEN

RECEPTION

LADIES LOCKER ROOM

GENTS LOCKER ROOM

SERVERS

MALE LOCKER ROOM

FEMALE LOCKER ROOM

MALE TOILETS

FEMALE TOILETS

STORE

CLEANERS ROOM

TRANSFORMER

SWITCH ROOM

COMPRESSOR ROOM

BOILER ROOM

CLEANING MATERIALS

5940

FIRST AID

3940

OFFICE

6000

GOODS INWARDS DOOR

14M

PACKING STORE

BATCH STATION

COATS & BAGS

PACKAGING TRANSFER

PRINT LABEL OFFICE

GOODS INWARDS DOOR

DRY GOODS STORE

CHILL STORE

DAIRY CHILL

COLD STORE

CHILL HOLD

MIXING ROOM

TRAY & BIN WASH

VEGETABLE PREPARATION ROOM 1

VEGETABLE PREPARATION ROOM 2

MAYONNAISE STORE

CHILL & BATCH

TEMPER

HATCH

INGREDIENTS

MAYONNAISE MIX ROOM

WASH ROOM

OFFICE

FITTERS

FILLING ROOM

PACKING ROOM

BATCH CHILL

COOKING ROOM

CHANGING AREA

GOODS INWARDS

PASTA

WASH ROOM

KETTLES

DIP TANK

STORAGE

CHILL STORE

BLAST CHILL

HIGH RISK FILLING ROOM

DOORWAY WITH DOUBLE STRIP CURTAINS

+2° BATCH P

TRAY & BIN WASH

FIRE DOOR

16000

1 WATER CHILLER

2 VINEGAR CHILLER

BLAST CHILL

FIRE DOOR

COVERED PLANT AREA

PACKING STORE

ELECTRICITY SUB-STATION

STORAGE

AREA FOR STORAGE 75mm CONCRETE BLIND ON FORMATION

FILLING ROOM

PACKING ROOM

THIS AREA 7.5m HIGH TO EAVES

BATTERY CHARGING AREA

32M

DISPATCH OFFICE

GOODS INWARD

QUALITY CONTROL

FIRE DOOR

FIRE DOOR

FIRE DOOR

FIRE DOOR

WARDENTREE LANE

TEMPORARY ENTRANCE FOR CONSTRUCTION TRAFFIC

ROAD

3M

CYCLE WAY

DETERMINED PLAN

AMENDED PLAN

Ref.

SOUTH HOLLAND DC HOUSING & PLANNING

-8 DEC 1997

Ref: 1125/97

EXISTING BOUNDARY

CHANGES TO EXISTING BUILDING

NEW BUILDING

REPOSITIONED

MASTERPIECE

SMEDLEY'S FOODS LIMITED

PART OF HILLSDOWN LIMITED


WARDENTREE LANE. SPALDING. LINCS. PE11 3UY

TELEPHONE: SPALDING (01775) 710789
TELEX: 32350
FAX: (01775) 710504

DRAWN	DATE	SCALE
RB	3/10/97	1:200

TITLE: FACTORY EXTENSION

DRAWING No. SFL-1003 B

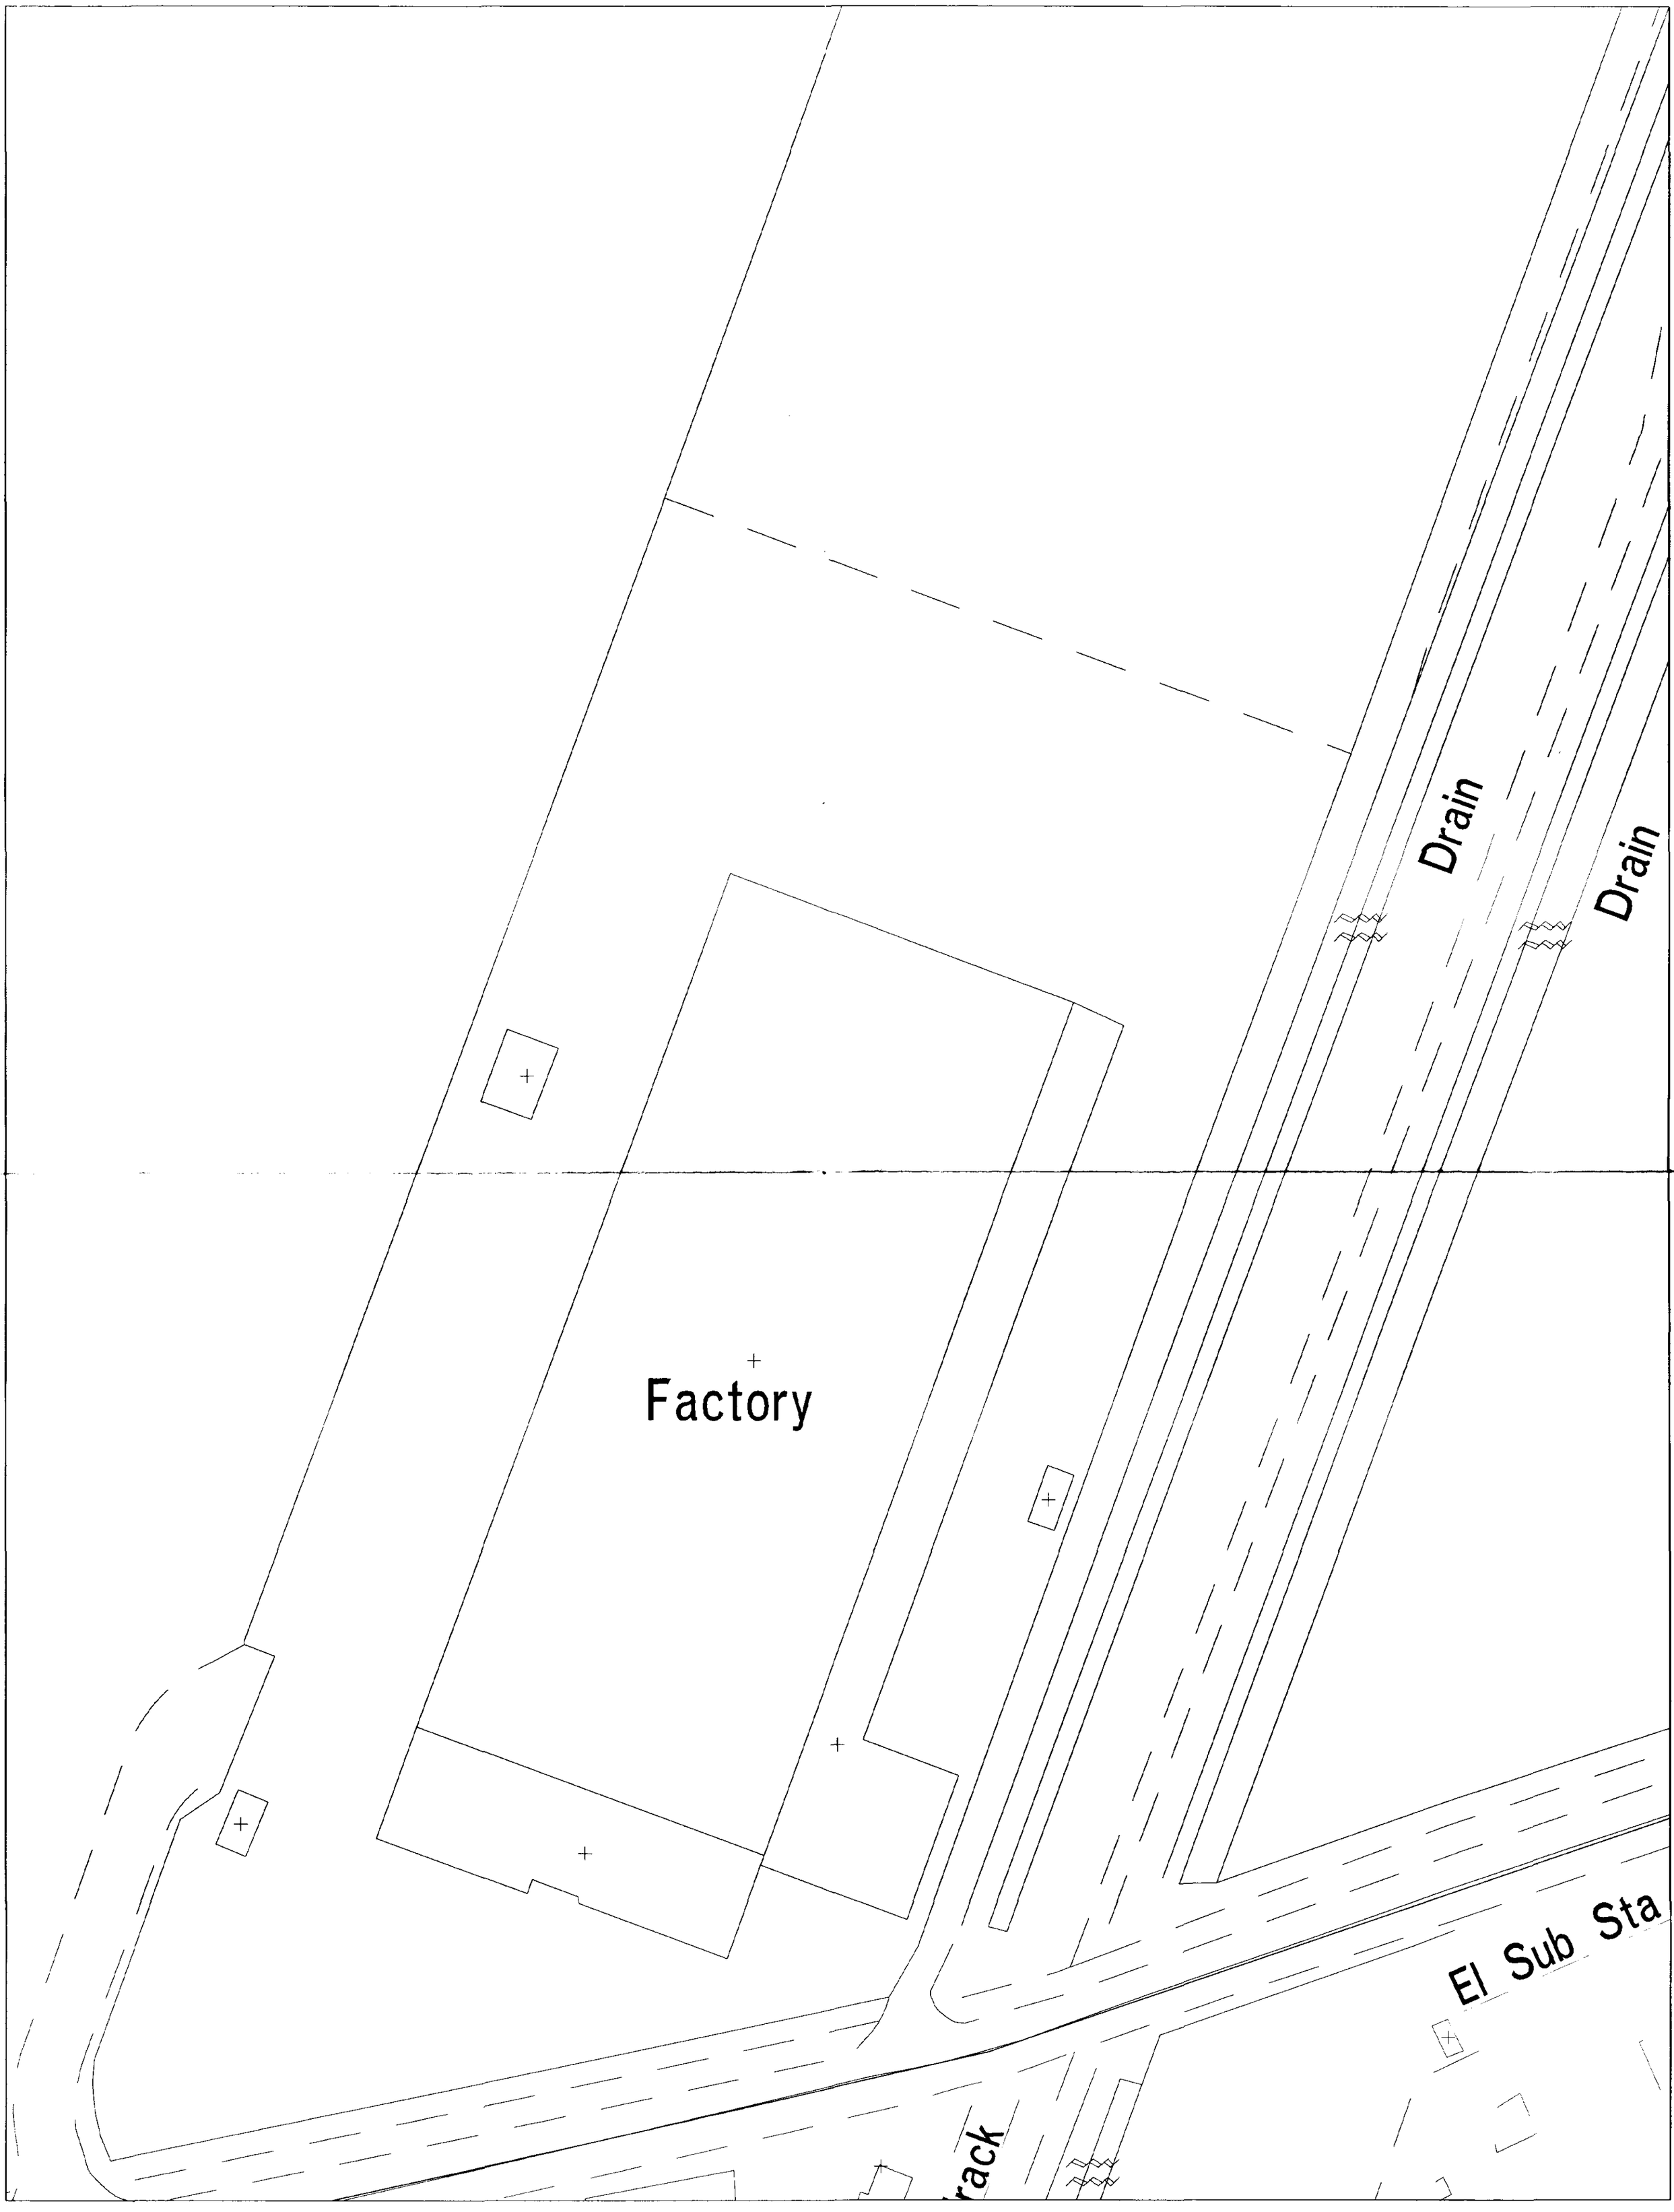

SOUTH HOLLAND DISTRICT COUNCIL

Council Offices
Priory Road
Spalding
Lincolnshire
PE11 2XE

Tel 01775 761161

Reproduction from the Ordnance Survey Mapping with the permission of the Controller of Her Majesty's Stationery Office (c) Crown copyright. Unauthorised reproduction infringes Crown copyright and may lead to prosecution or civil proceedings

OS Licence No LA079413