
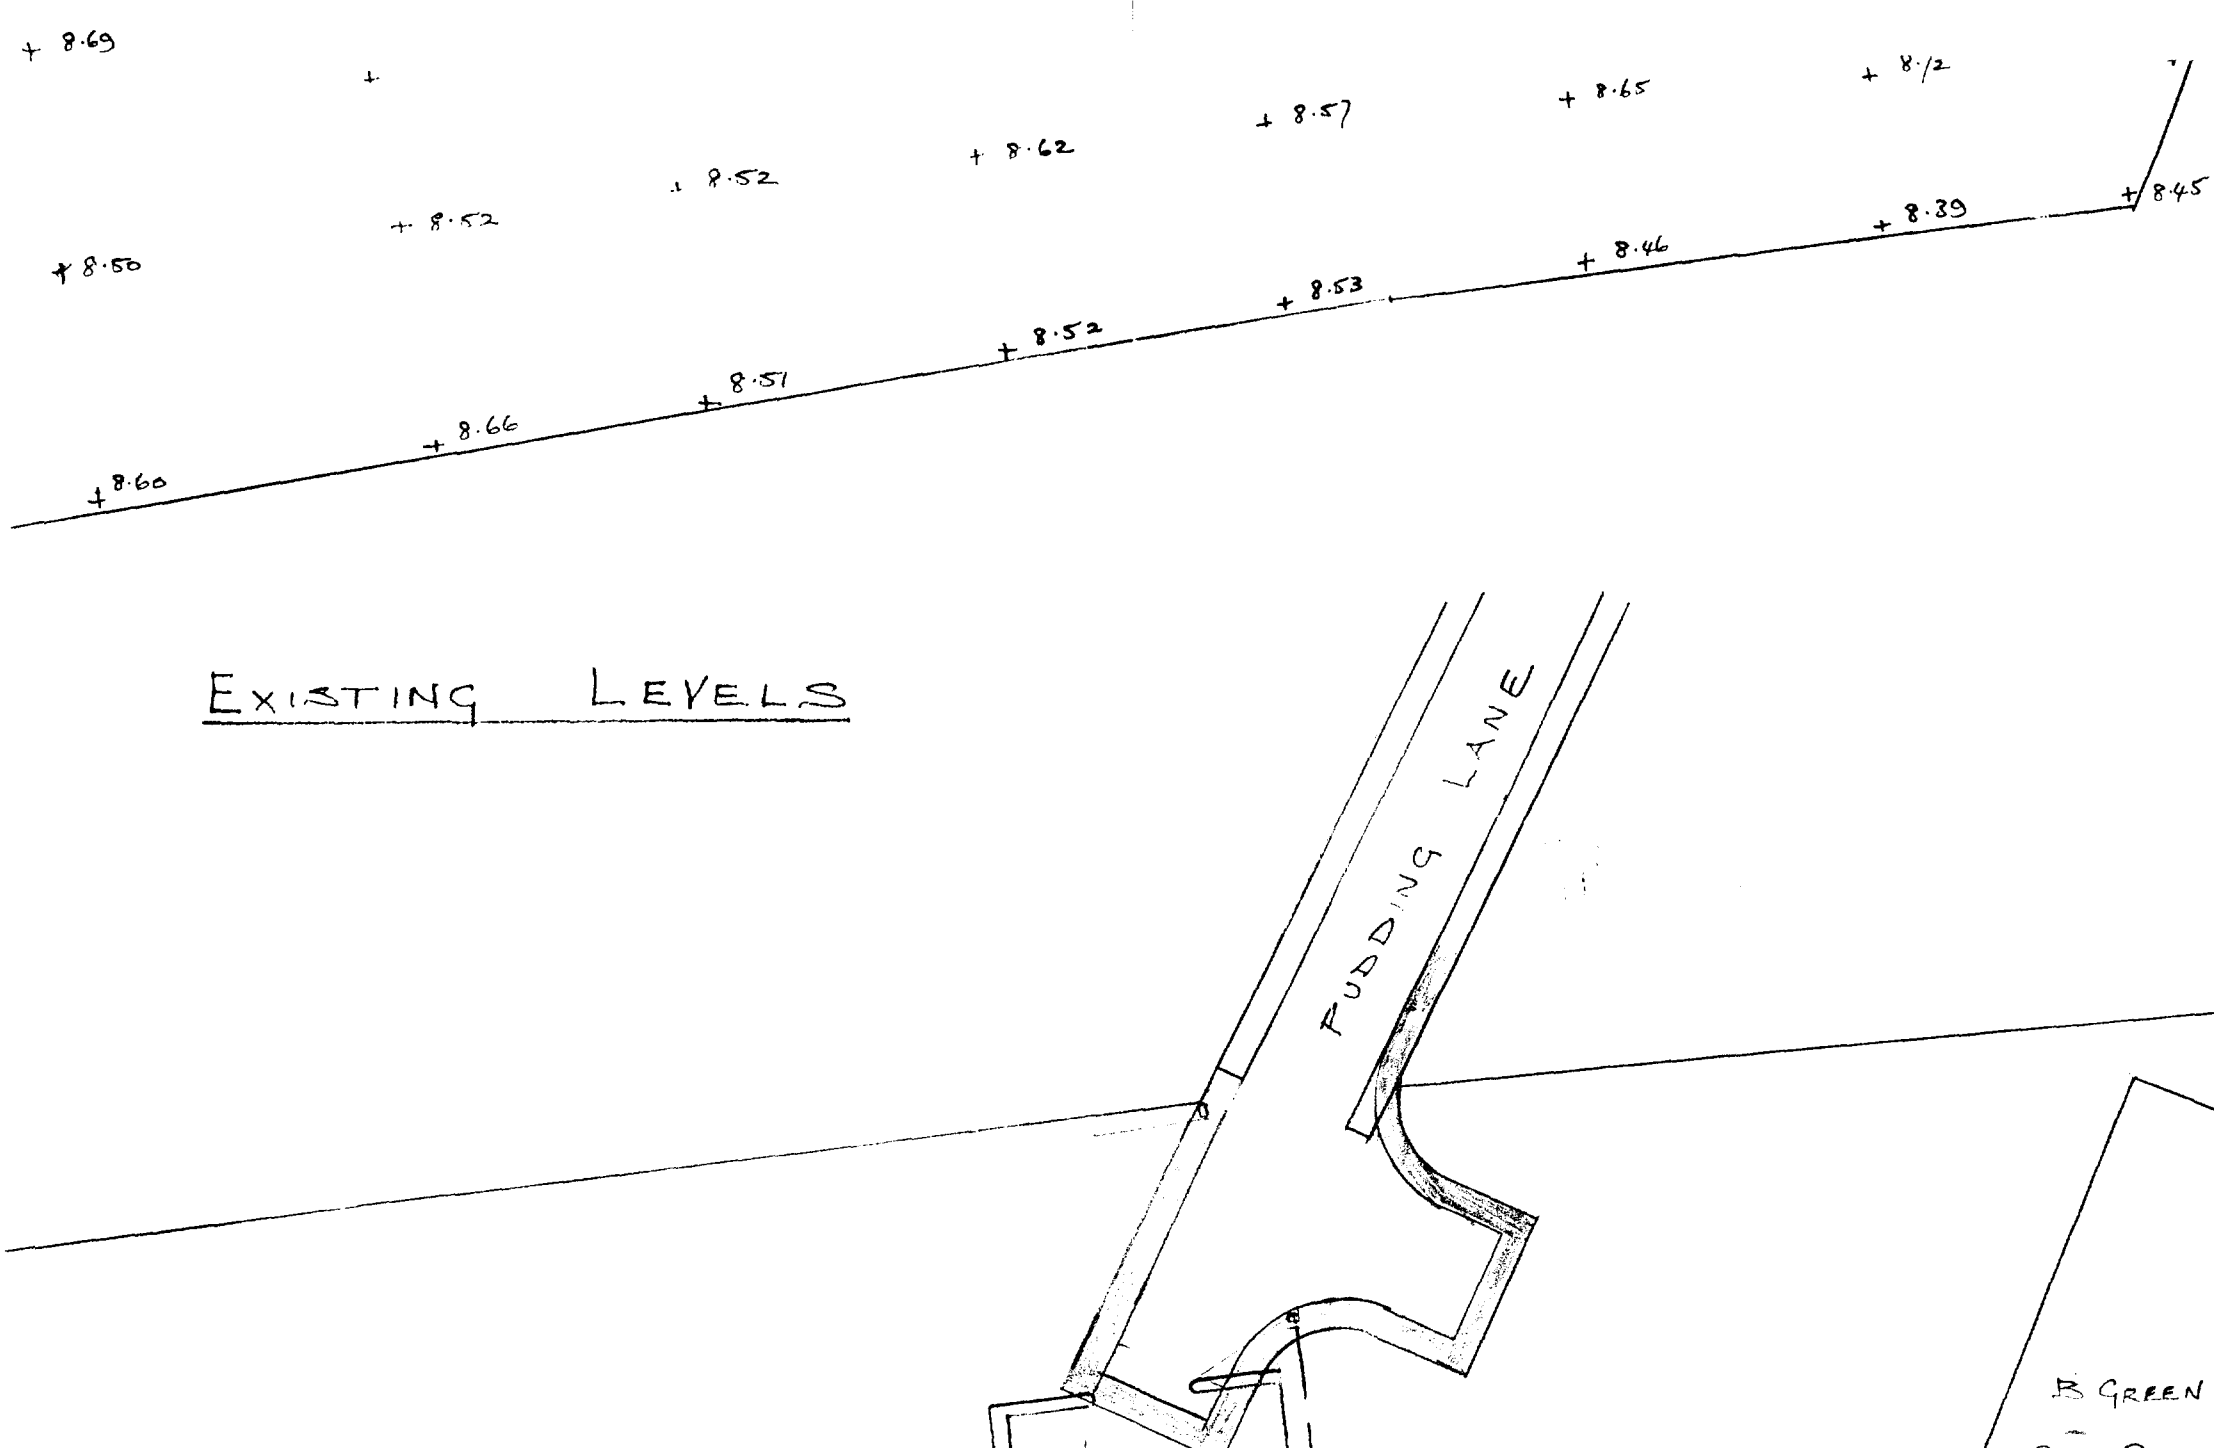


EXISTING LEVELS

PROPOSED LAYOUT

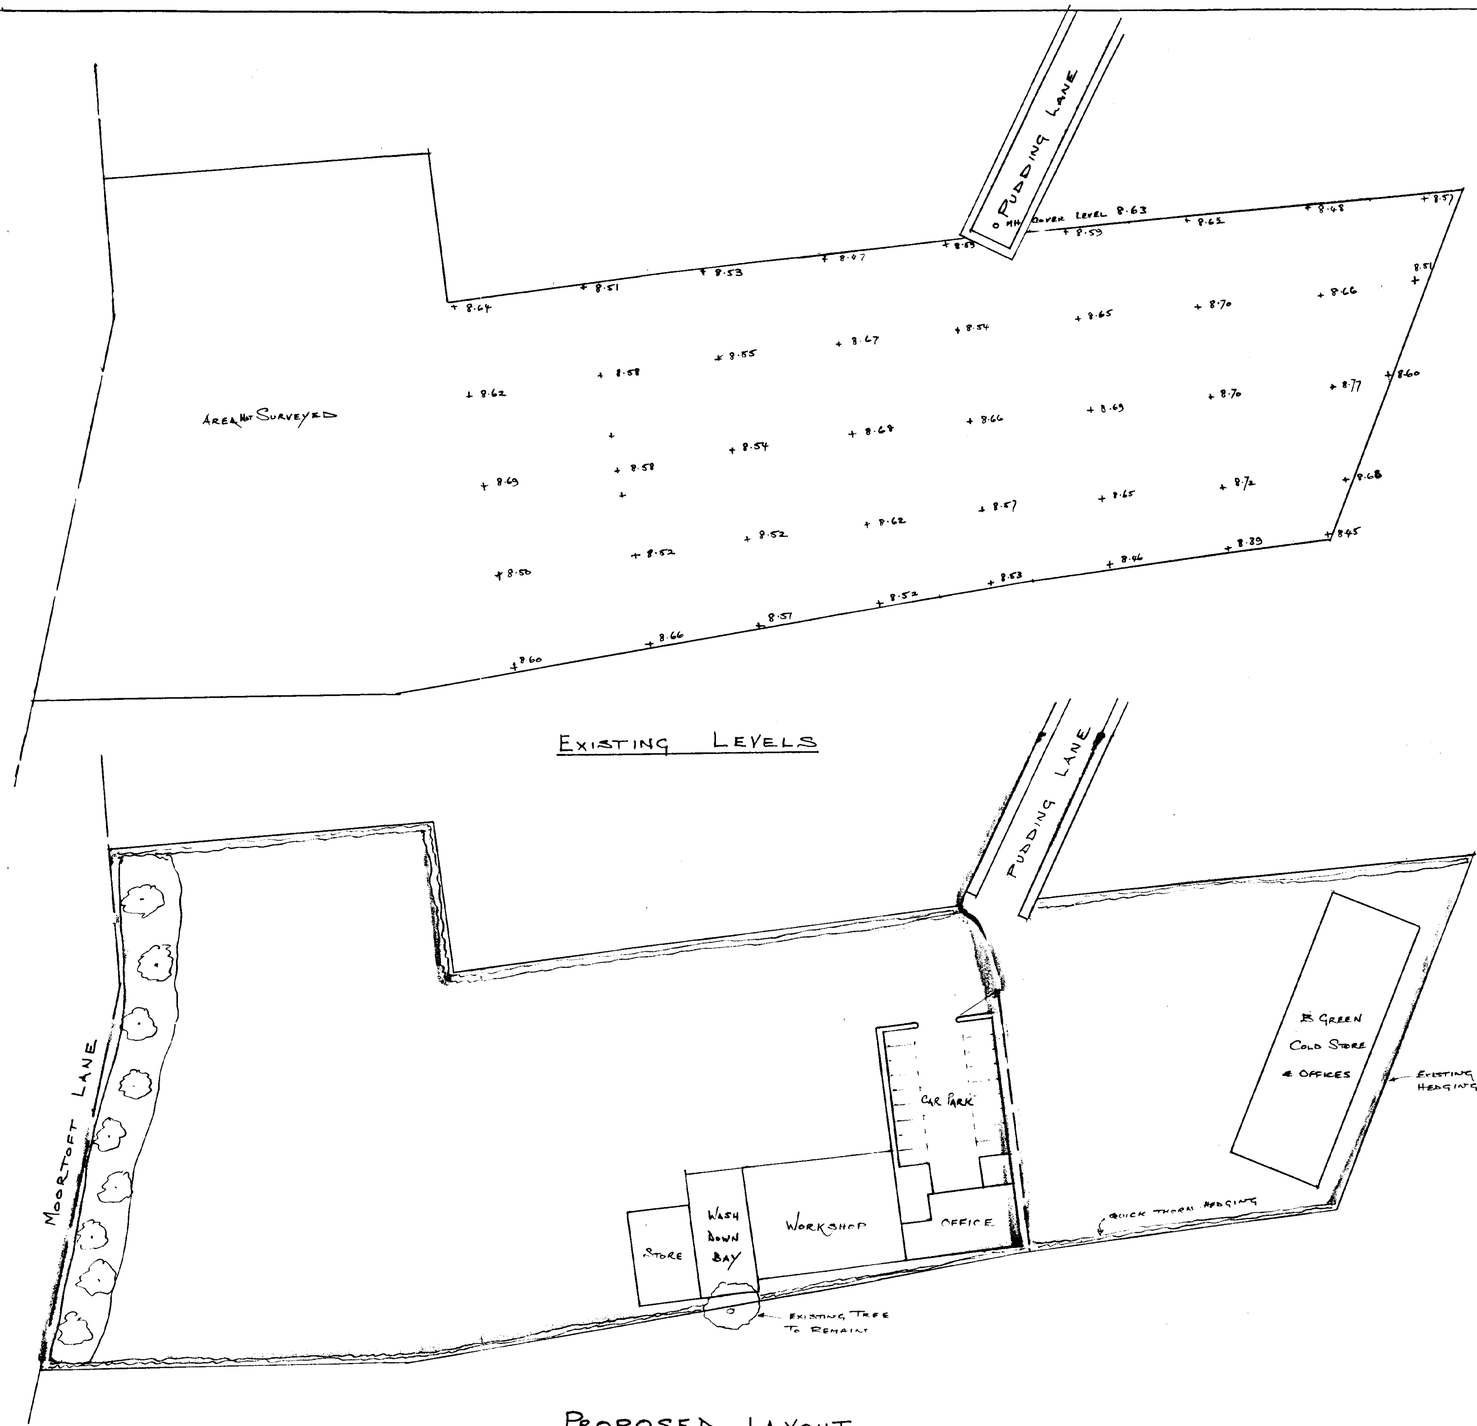

AMENDED PLAN
Ref.

SOUTH HOLLAND DISTRICT COUNCIL
DEPARTMENT OF PLANNING
20 MAR 1997
Ref: 1/31/96


REVISIONS.

A. 12.4.97 SECURITY FENCING 1.8m HIGH CRANKED RC. POST WITH 3 STRANDS OF WIRE CHAIN LINK FENCING QUICK THORN HEDGING TO BE PLANTED INSIDE ALL FENCING. POND FORMED AT MOORTOFT LANE BOUNDARY AND PLANTED WITH ORNAMENTAL TREES AND GROUND COVERING SHRUBS.

DETERMINED


NEW PREMISES FOR A COUPLAND (SURFACING) LTD PUDDING LANE PINCHBECK

SCALE 1:500	DATE Nov 1996
DRAWN BY	DRG Nº AC/96/1A

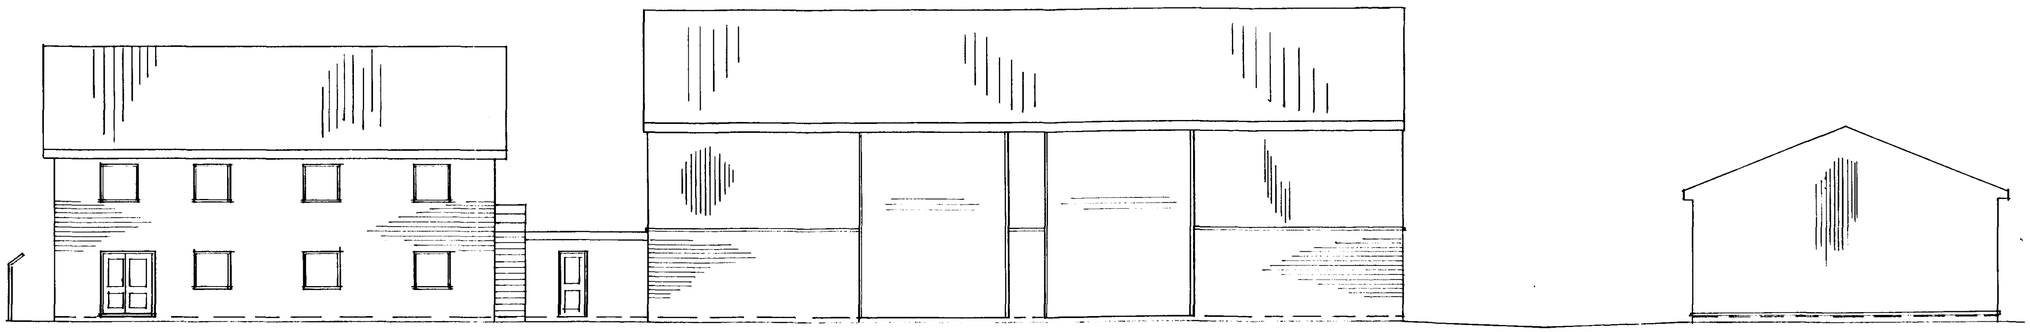

OFFICE BLOCK — WORKSHOP — WASH DOWN BAY — STORE UNIT

NORTH ELEVATION

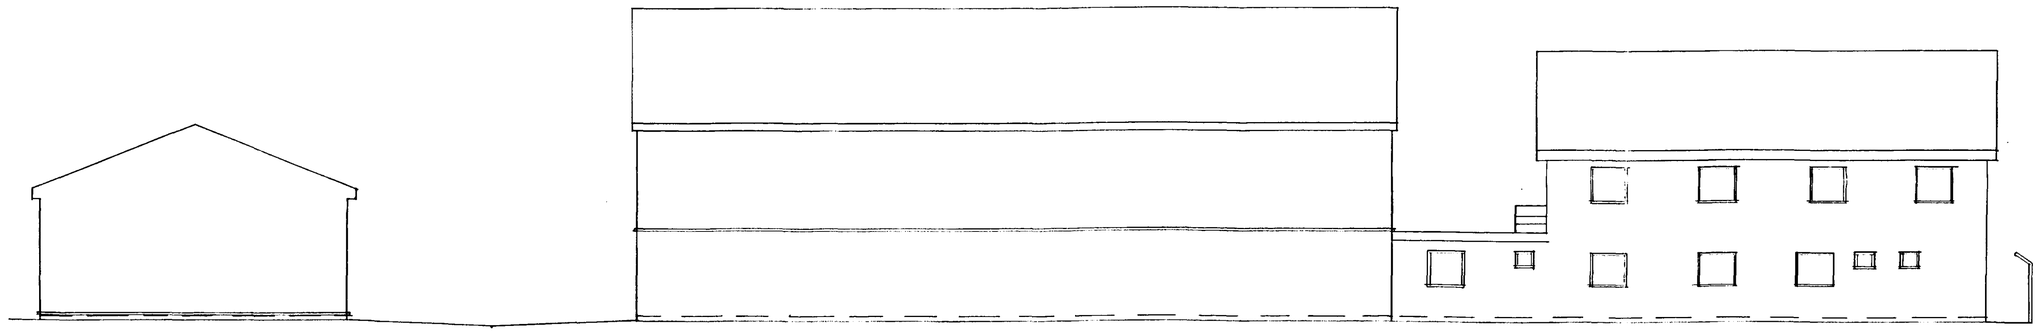


STORE UNIT — WORKSHOP — OFFICE BLOCK

SOUTH ELEVATION



EAST ELEVATION

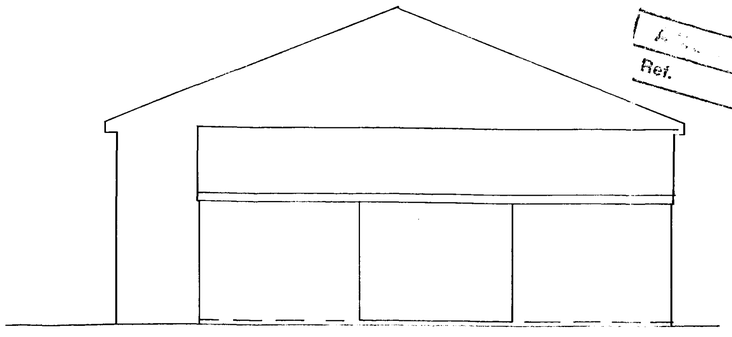

WEST ELEVATION

RECEIVED DC
HOUSING & PLANNING
20 MAR 1997
Ref: 1131/96

REVISIONS.

A 12.4.97. CLADDING TO WORKSHOP C.24 PROFILE
ROOFING " " R.34 "
COLOUR LIGHT GREEN PVC COATED
ALL BRICKWORK IN STRETCH RED
FACING BRICK

Ref. 20 PLAN
DETERMINED PLAN

NEW PREMISES FOR A COUPLAND (SURFACING) LTD PUDDING LANE PINCHBECK

ELEVATIONS

SCALE 1:100	DATE Nov 1996
DRAWN BY [illegible]	DRG Nº AC/96/2A



GROUND FLOOR PLAN

FIRST FLOOR PLAN

DETERMINED PLAN

NEW PREMISES FOR
A COUPLAND (SURFACING) LTD
PUDDING LANE PINCHBECK
GROUND & FIRST FLOOR PLAN

SCALE 1:100 DATE Nov 1996
DRAWN S DRG Nº AC/96/3

SOUTH HOLLAND DC
HOUSING & PLANNING
10 DEC 1996
Ref: 1131/96.