
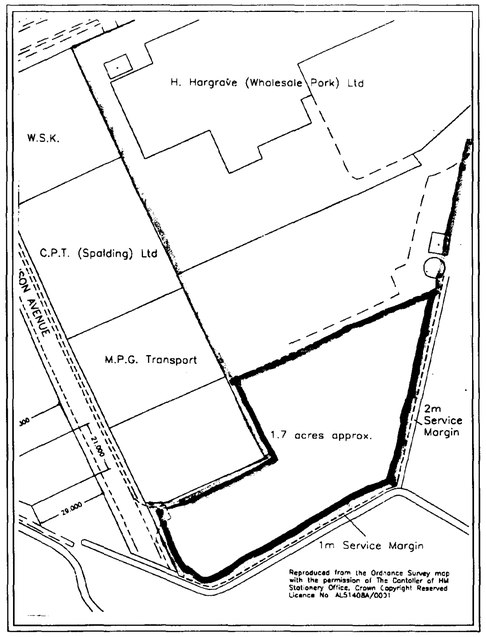


Block Plan (Scale-1:1250)

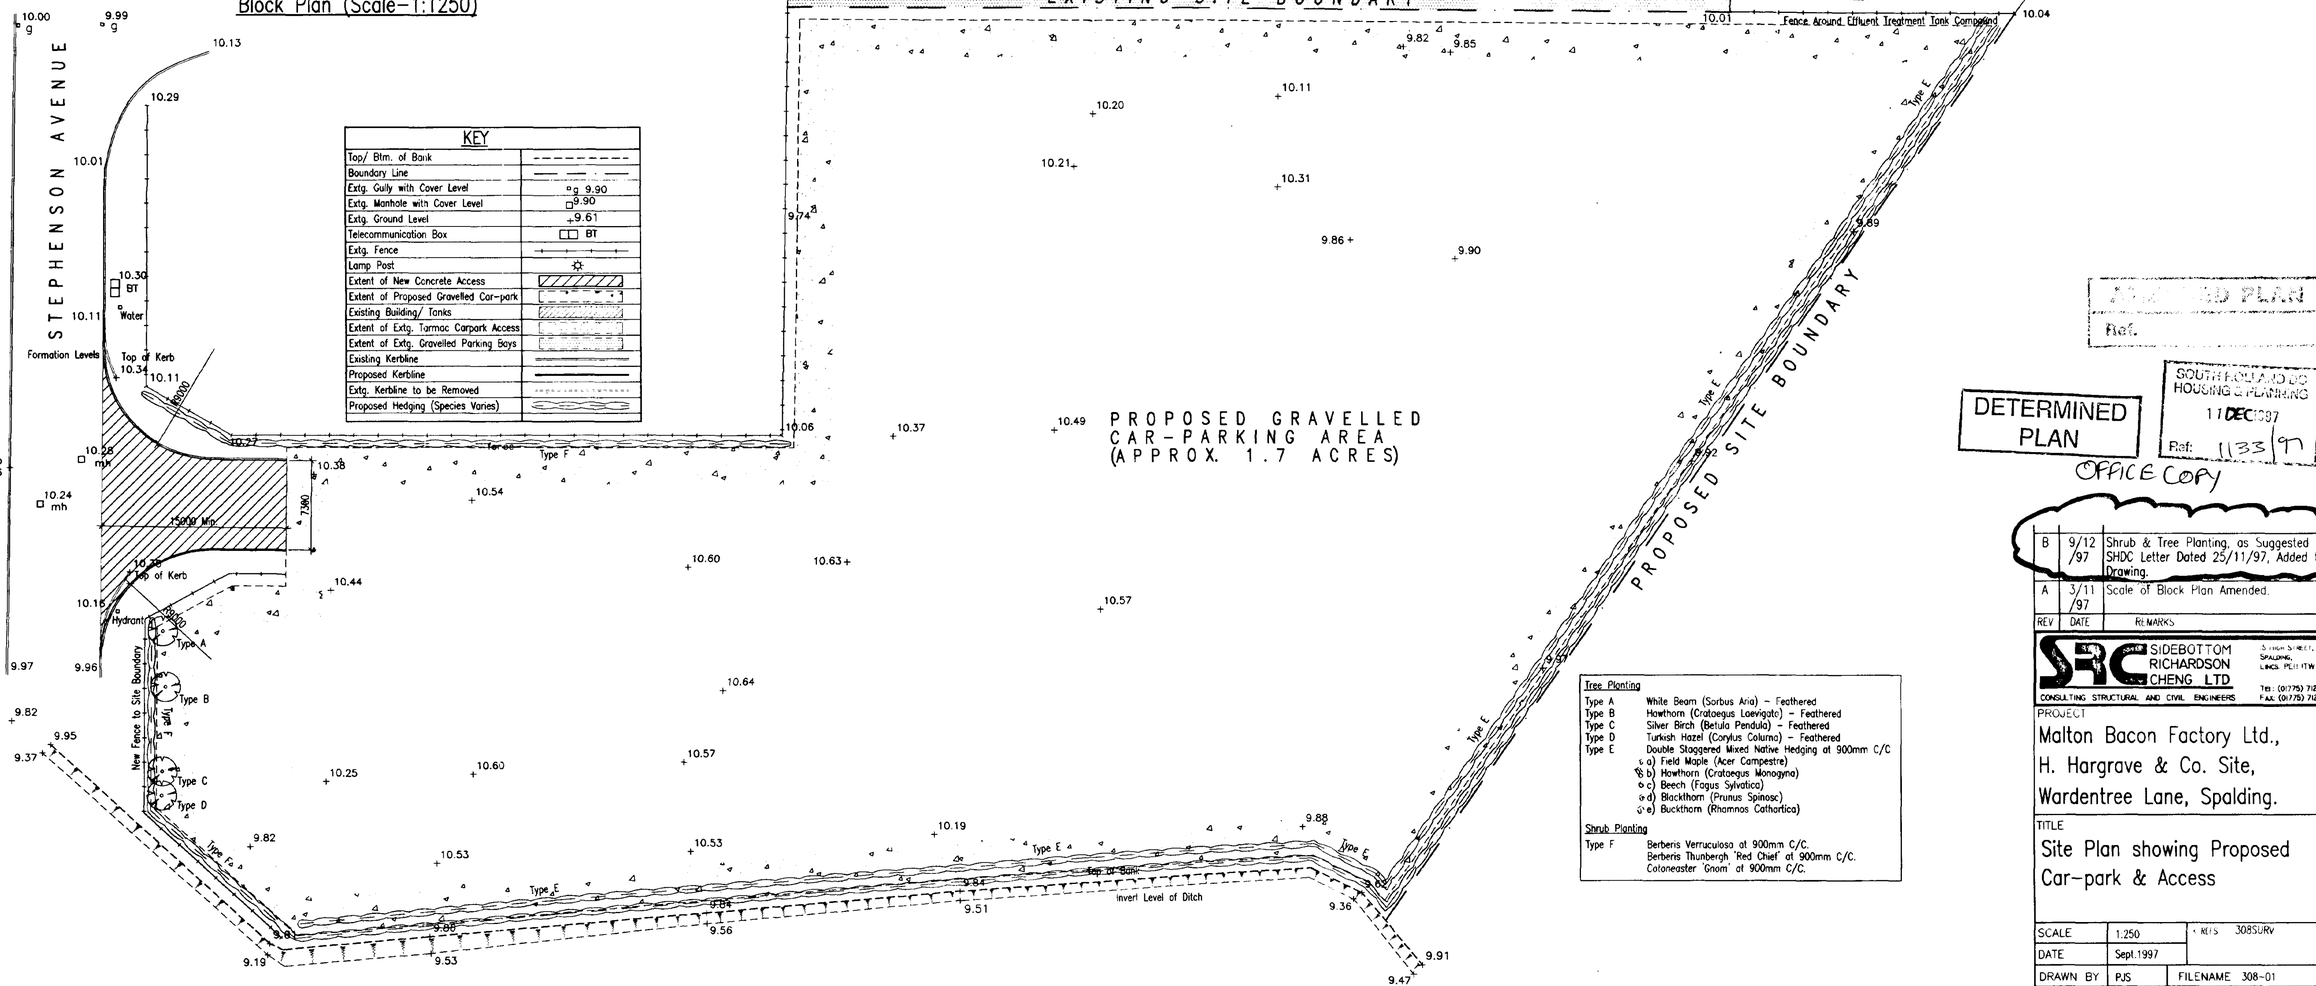

Site Plan showing Proposed Car-park & Access

Tree Planting

Type A	White Beam (Sorbus Aria) – Feathered
Type B	Hawthorn (Crataegus Laevigata) – Feathered
Type C	Silver Birch (Betula Pendula) – Feathered
Type D	Turkish Hazel (Corylus Columa) – Feathered
Type E	Double Staggered Mixed Native Hedging at 900mm C/C
	a) Field Maple (Acer Campestre)
	b) Hawthorn (Crataegus Monogyna)
	c) Beech (Fagus Sylvatica)
	d) Blackthorn (Prunus Spinosc)
	e) Buckthorn (Rhamnos Cathartica)

Shrub Planting

Type F	Berberis Verruculosa at 900mm C/C.
	Berberis Thunbergh 'Red Chief' at 900mm C/C.
	Cotoneaster 'Gnom' at 900mm C/C.

PLANNING PERMISSION
Ref.

SOUTH HOLLAND DC
HOUSING & PLANNING
17 DEC 1997
Ref: 1133/97

DETERMINED PLAN

OFFICE COPY

REV	DATE	REMARKS
B	9/12/97	Shrub & Tree Planting, as Suggested by SHDC Letter Dated 25/11/97, Added to Drawing.
A	3/11/97	Scale of Block Plan Amended.

SIDEBOTTOM RICHARDSON CHENG LTD
CONSULTING STRUCTURAL AND CIVIL ENGINEERS
5 HIGH STREET, SPALDING, LINCS. PE11 1TW
Tel: (01775) 712660 Fax: (01775) 712636

PROJECT
Malton Bacon Factory Ltd.,
H. Hargrave & Co. Site,
Wardentree Lane, Spalding.

TITLE
Site Plan showing Proposed Car-park & Access

SCALE	1:250	NGRS	308SURV
DATE	Sept.1997		
DRAWN BY	PJS	FILENAME	308-01

DRG No. 30897/01 REV B

DETAILS ON THIS DRAWING ARE COPYRIGHT OF SIDEBOTTOM RICHARDSON CHENG LIMITED. THIS IS A CONFIDENTIAL DOCUMENT AND MUST NOT BE COPIED, USED OR DIVULGED IN ANY WAY WITHOUT PRIOR WRITTEN CONSENT.
COPYRIGHT SRC LTD