


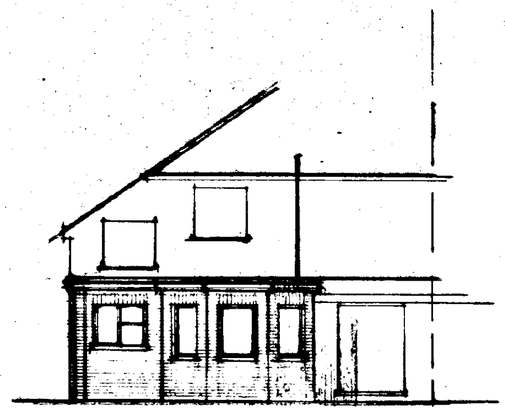


EAST

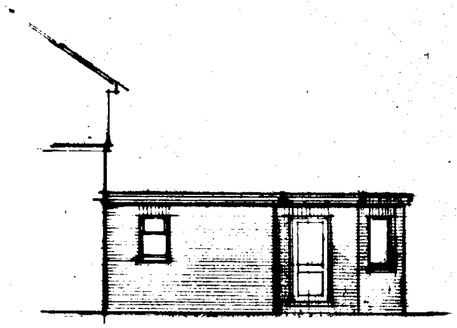


SOUTH

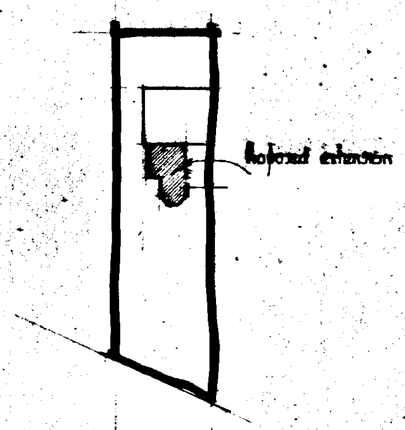

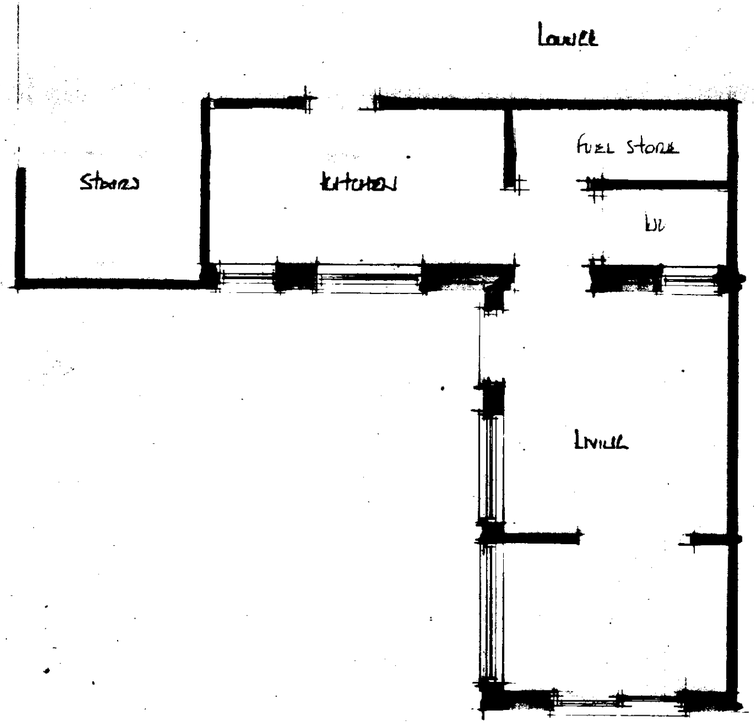

Existing

FLOOR PLAN

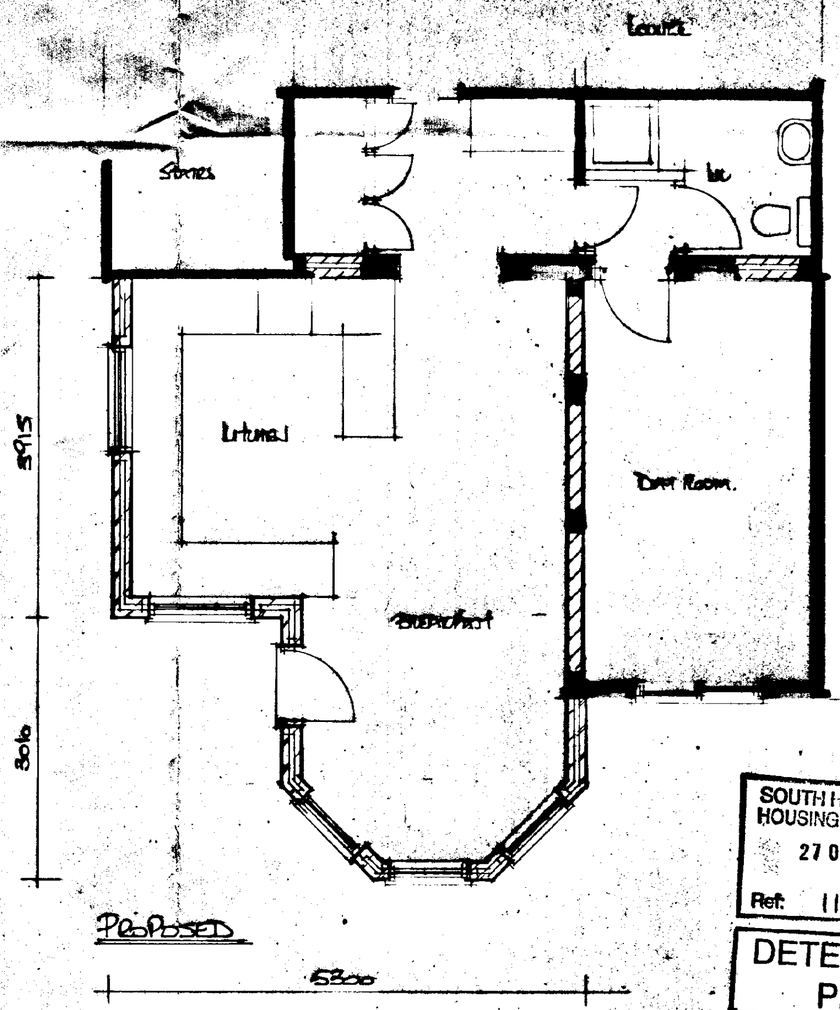

SOUTH HOLLAND DC
HOUSING & PLANNING
27 OCT 1997
Ref: 1146/97

DETERMINED PLAN

A		
	Date	Revisions

© copyright

East Midlands Design Associates
"Willow Lodge",
Horseshoe Road,
Spalding,
Lincs PE11 3JA
Tel: Spalding (0775) 767966

Client
Mr & Mrs Whitmore

Job Title
Extension to Bungalow at
32 St Mary's Avenue
Algarkirk
Spalding

Drawing Title
Plans & Elevations
as Proposed

Scale 1:50 & 1:100

Date Oct '97 | Drawn by AL

Drg No 9714/3/01 | Rev