
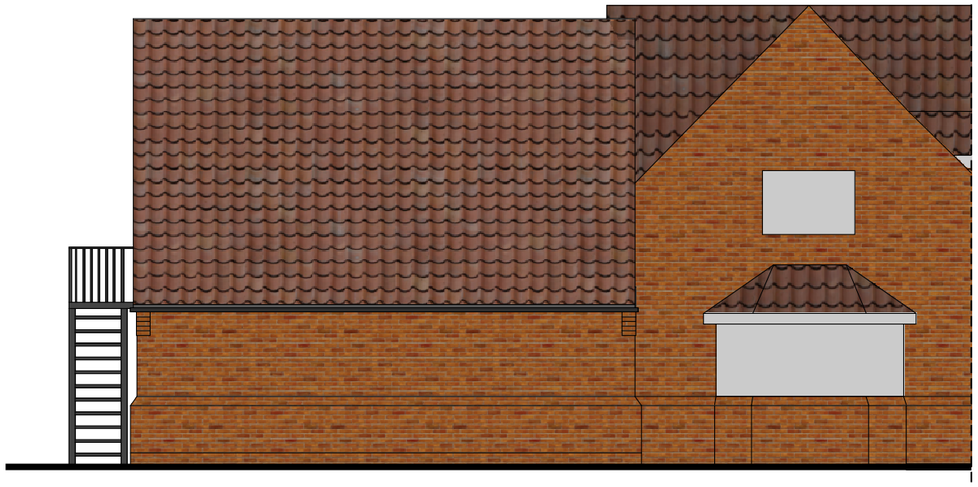


Existing East Elevation

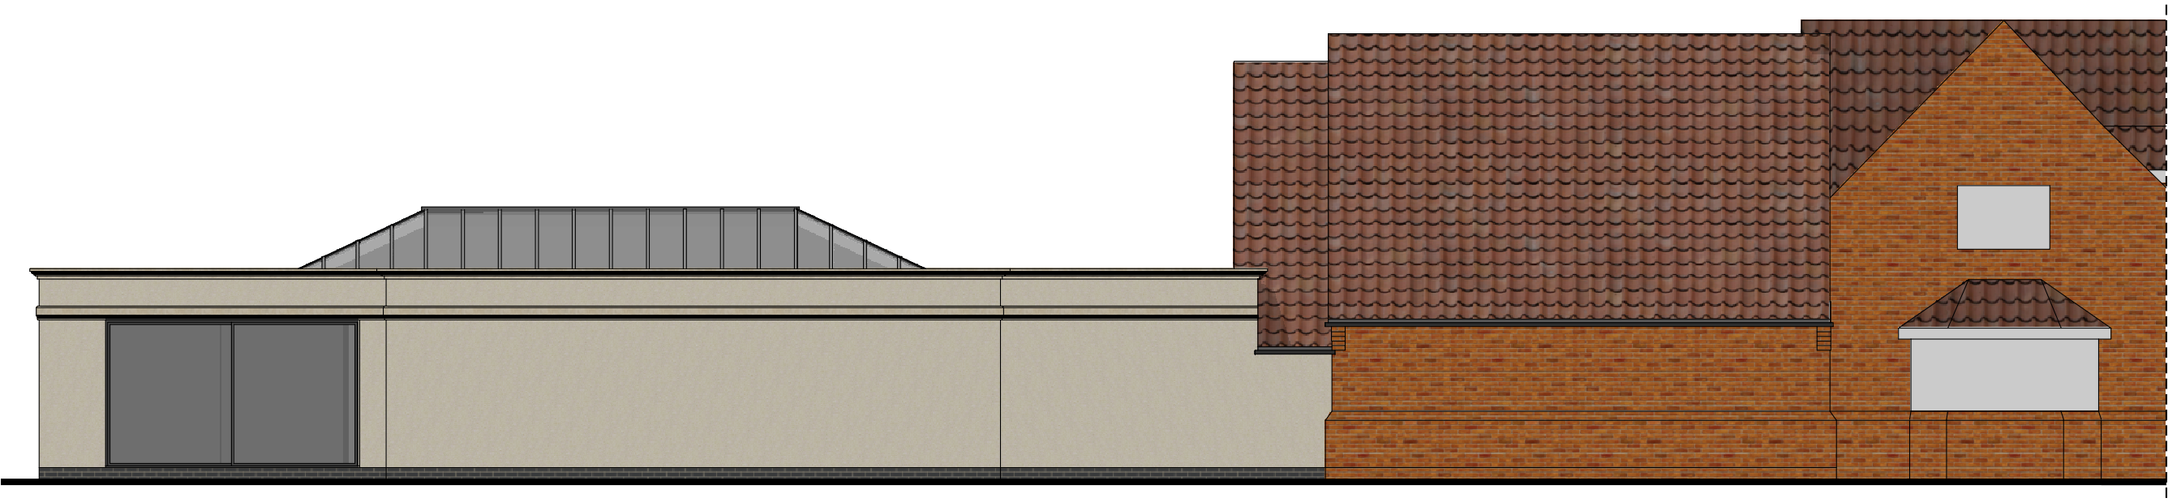

Proposed East Elevation

0 5 10

SCALE BAR 1:100 METERS

Proposed single storey rear extension and change of use of land:

Marlow House
Fengate Road
West Pinchbeck
Spalding
Lincolnshire
PE11 3NE

Scale:
1:100@A3

Drawn By:
Tom Reeve

Date:
APRIL 2021

Drawing No:
2125SP 02

REEVE
ARCHITECTURE & DESIGN

www.tomreeve.co.uk
tom@tomreeve.co.uk
01780410005
07841877487

Copyright: Reeve Architecture & Design.
All rights reserved. This drawing remains the property of Reeve Architecture & Design at all times and may not be reproduced or copied without consent